


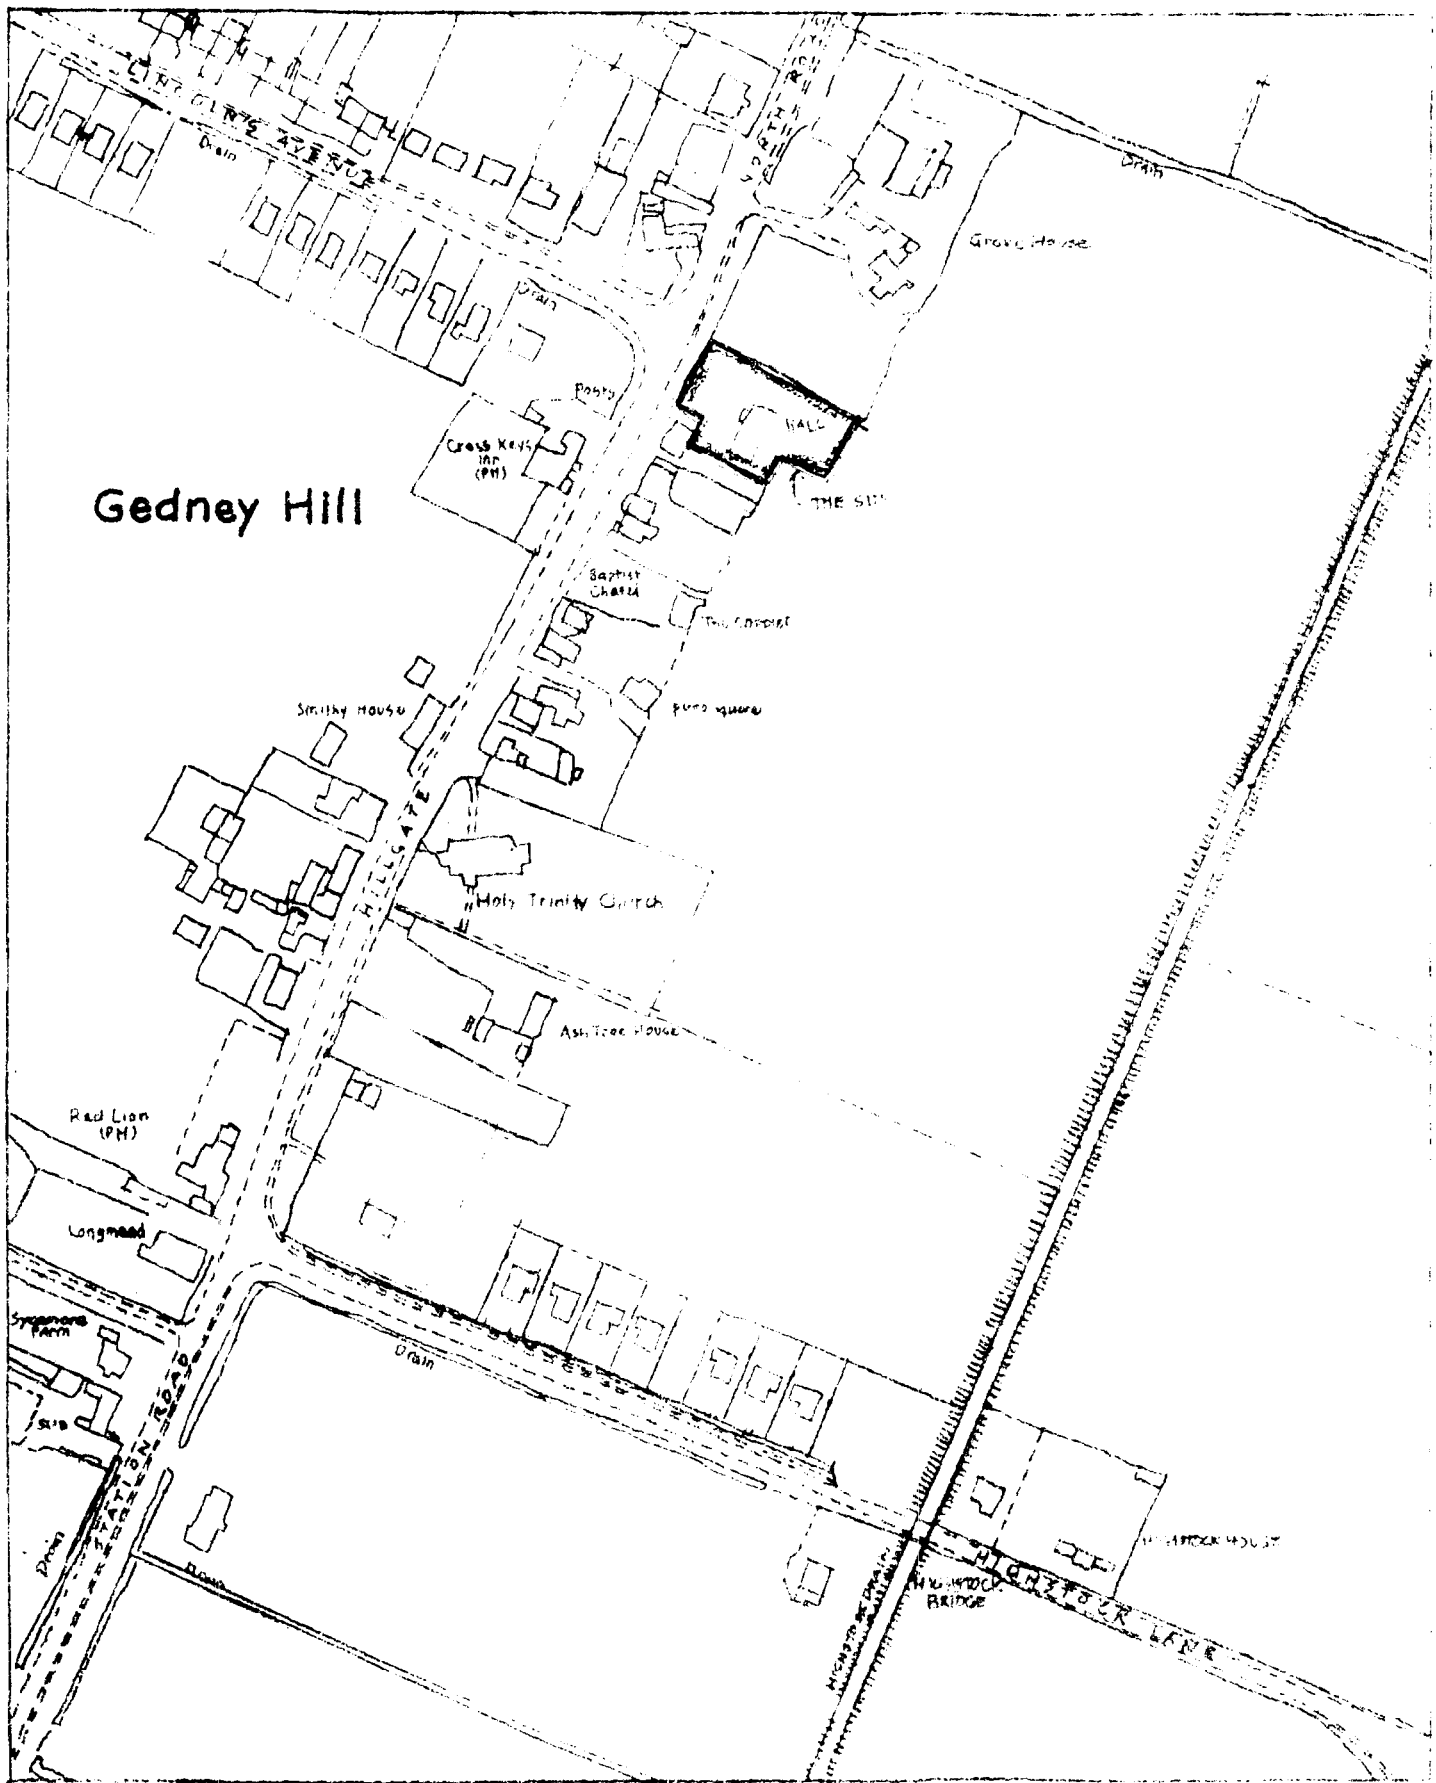

**PROPOSED NEW VILLAGE HALL
GEDNEY HILL**

Location plan - scale 1:2500

Dwg. no. 98/15/4

KAREN BRADLEY - CHARTERED ARCHITECT

Plan

10 May 2002

0557/02