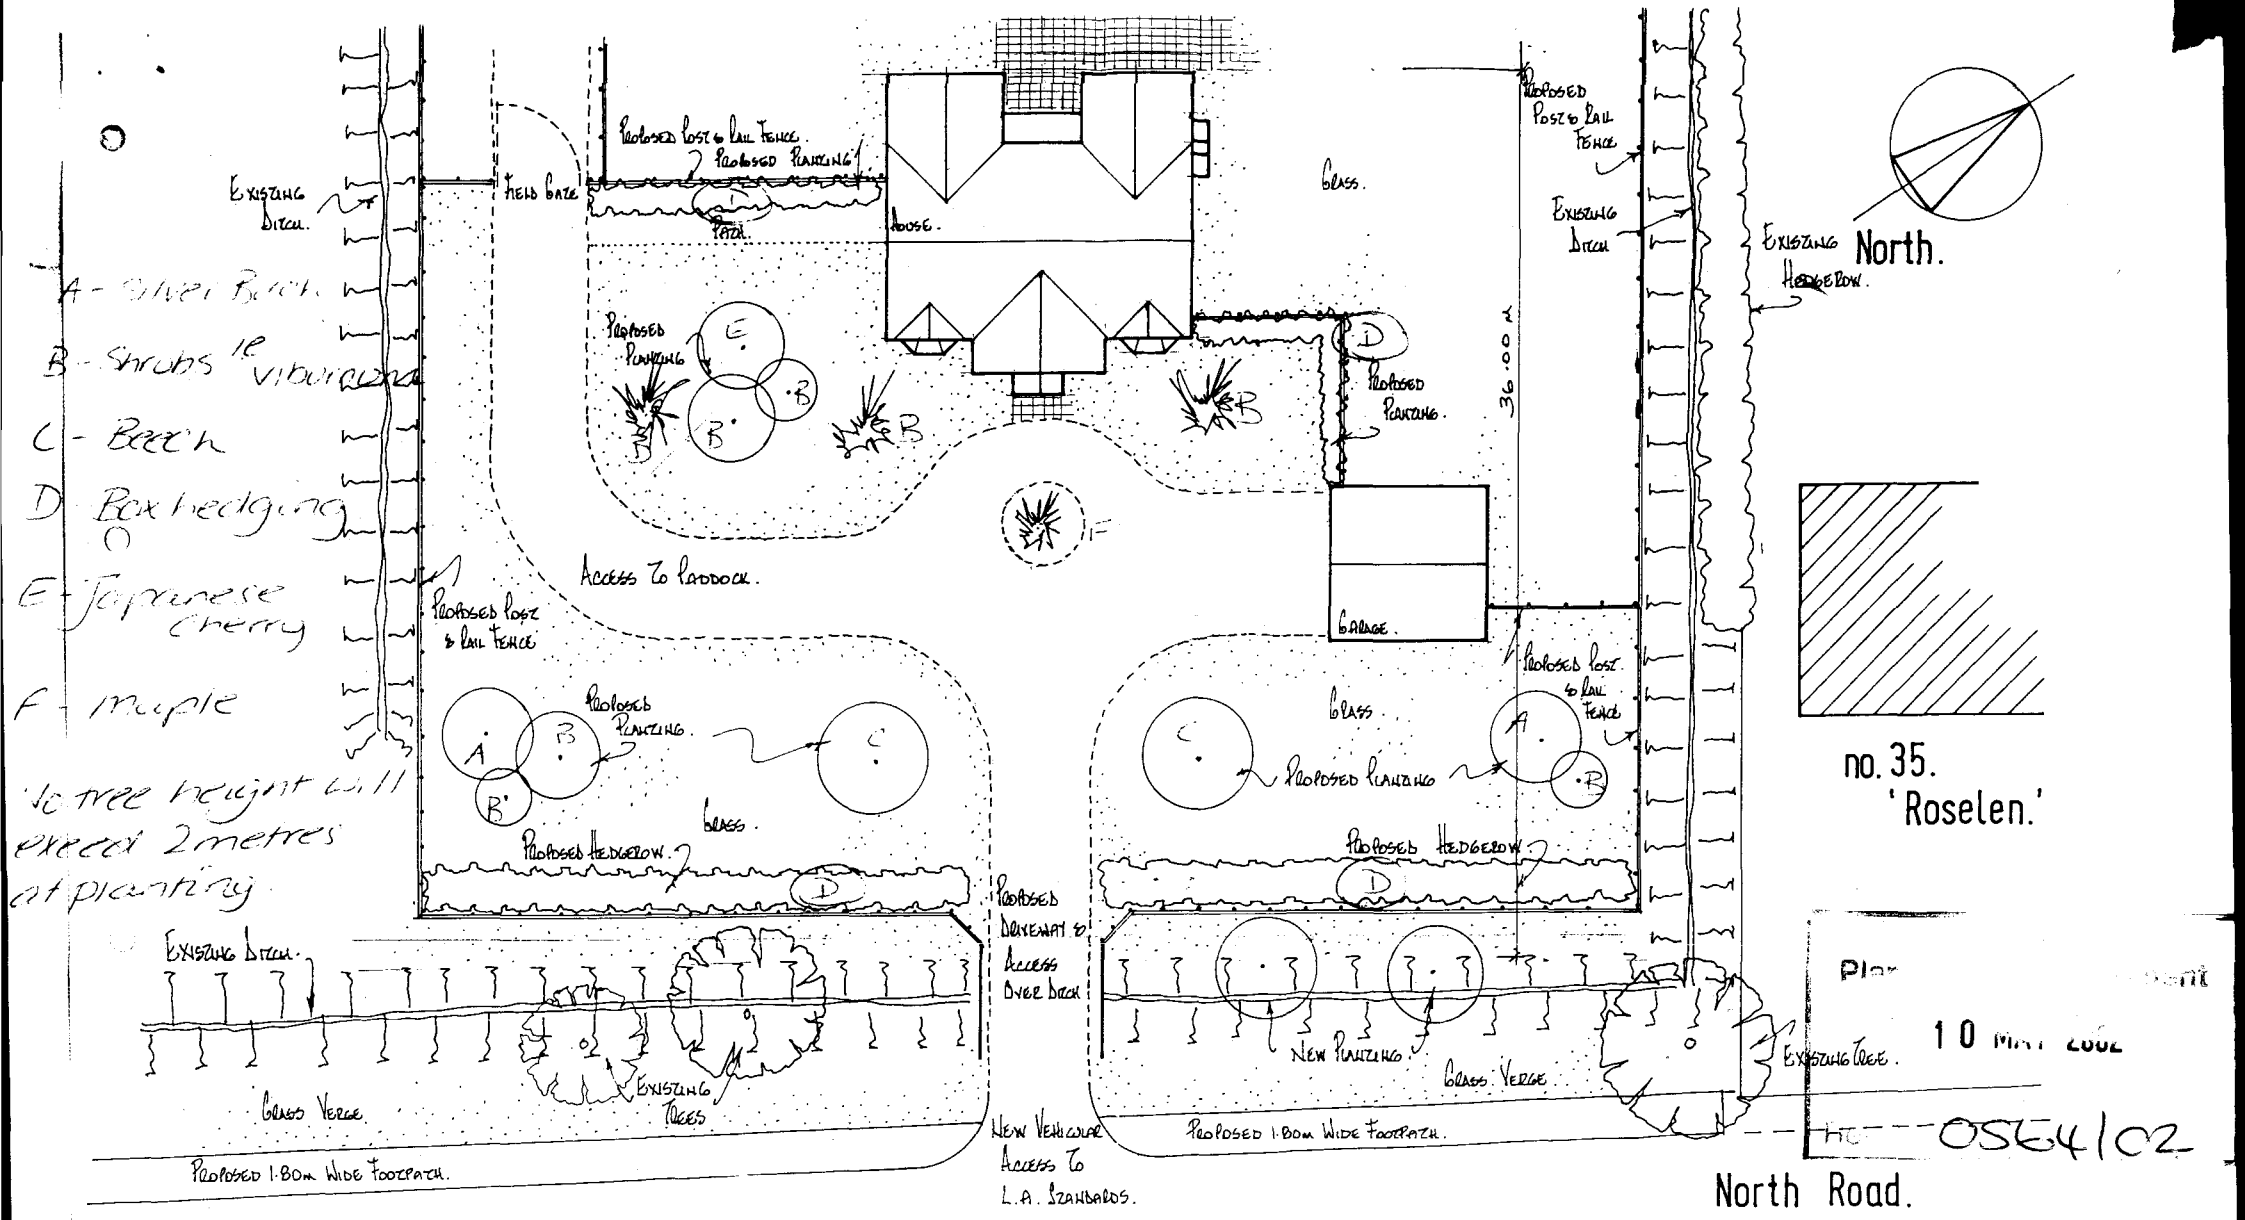


Plan... 10 MAY 2002

05641/02

SITE LAYOUT PLAN. 1:200

Existing Footpath.

Mr. and Mrs. P. DORKEN. North Road, GEDNEY HILL, Lincolnshire. 836.100.

JEFFREY J. EMMS. R.I.B.A. ARCHITECT. CROESO COTTAGE, PARK LANE, FEN DRAYTON, CAMBRIDGE. CB4 5SW. 01480 401401

JANUARY 2002