



ELEVATION FACING SOUTH

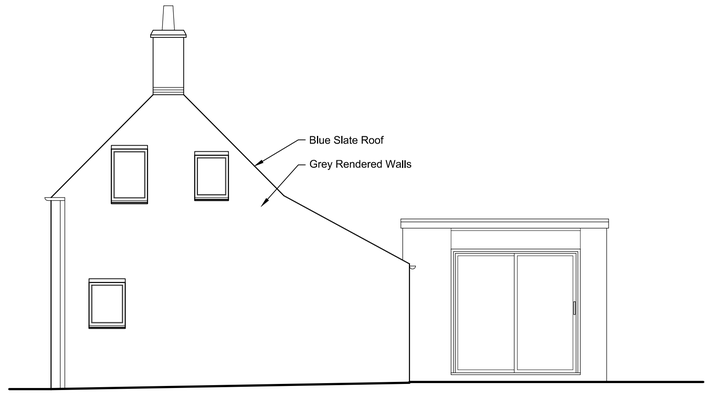

ELEVATION FACING EAST



ELEVATION FACING NORTH

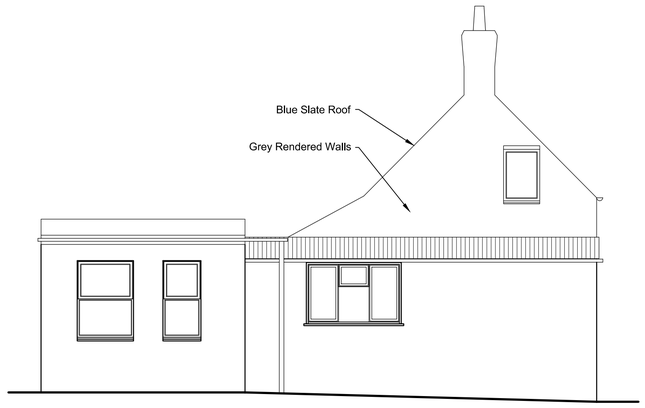

ELEVATION FACING WEST

Rev.	Date	Details	Drwn

AL RIBA

Amie Ladyman Architecture.

The White Cottage, Shepeau Stow, Spalding
PE120QT Tel: 07861385025
Email: amieladyman@outlook.com

Job Title
Heading House
Mole Drove
Spalding
PE12 OPA

Scale: 1:50 @ A1 Date: 25.05.15

Drawn: AL

Drawing Title:
Existing Elevations

Drawing No.
002 Revision -

SCALE FOR PLANNING PURPOSES ONLY.
ALL DIMENSIONS TO BE VERIFIED ON SITE BY THE CONTRACTOR.
ALL DRAWINGS ARE THE COPYRIGHT OF AMIE LADYMAN.