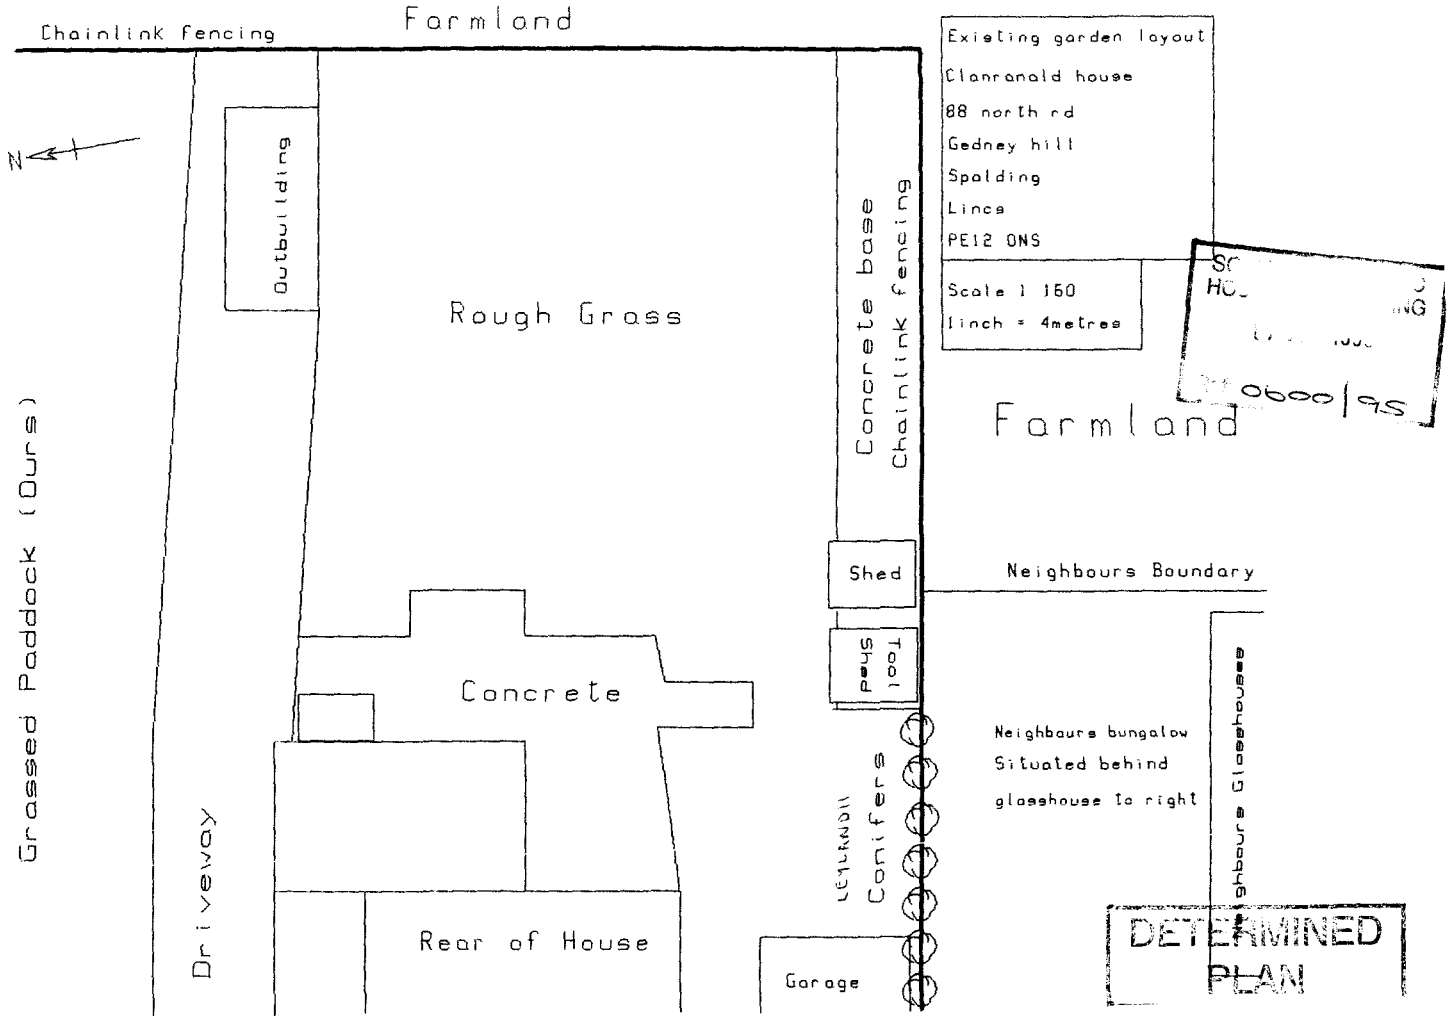

Chainlink fencing
Farmland
Existing garden layout
Clanranald house
88 north rd
Gedney hill
Spalding
Lincs
PE12 ONS
Scale 1 150
1inch = 4metres
N
Outbuilding
Rough Grass
Concrete base
Chainlink fencing
Farmland
Grassed Paddock (Ours)
Shed
Neighbours Boundary
Tool Shed
Concrete
Neighbours bungalow
Situated behind
glasshouse to right
Conifers
Driveway
Rear of House
Garage
DETERMINED
PLAN