


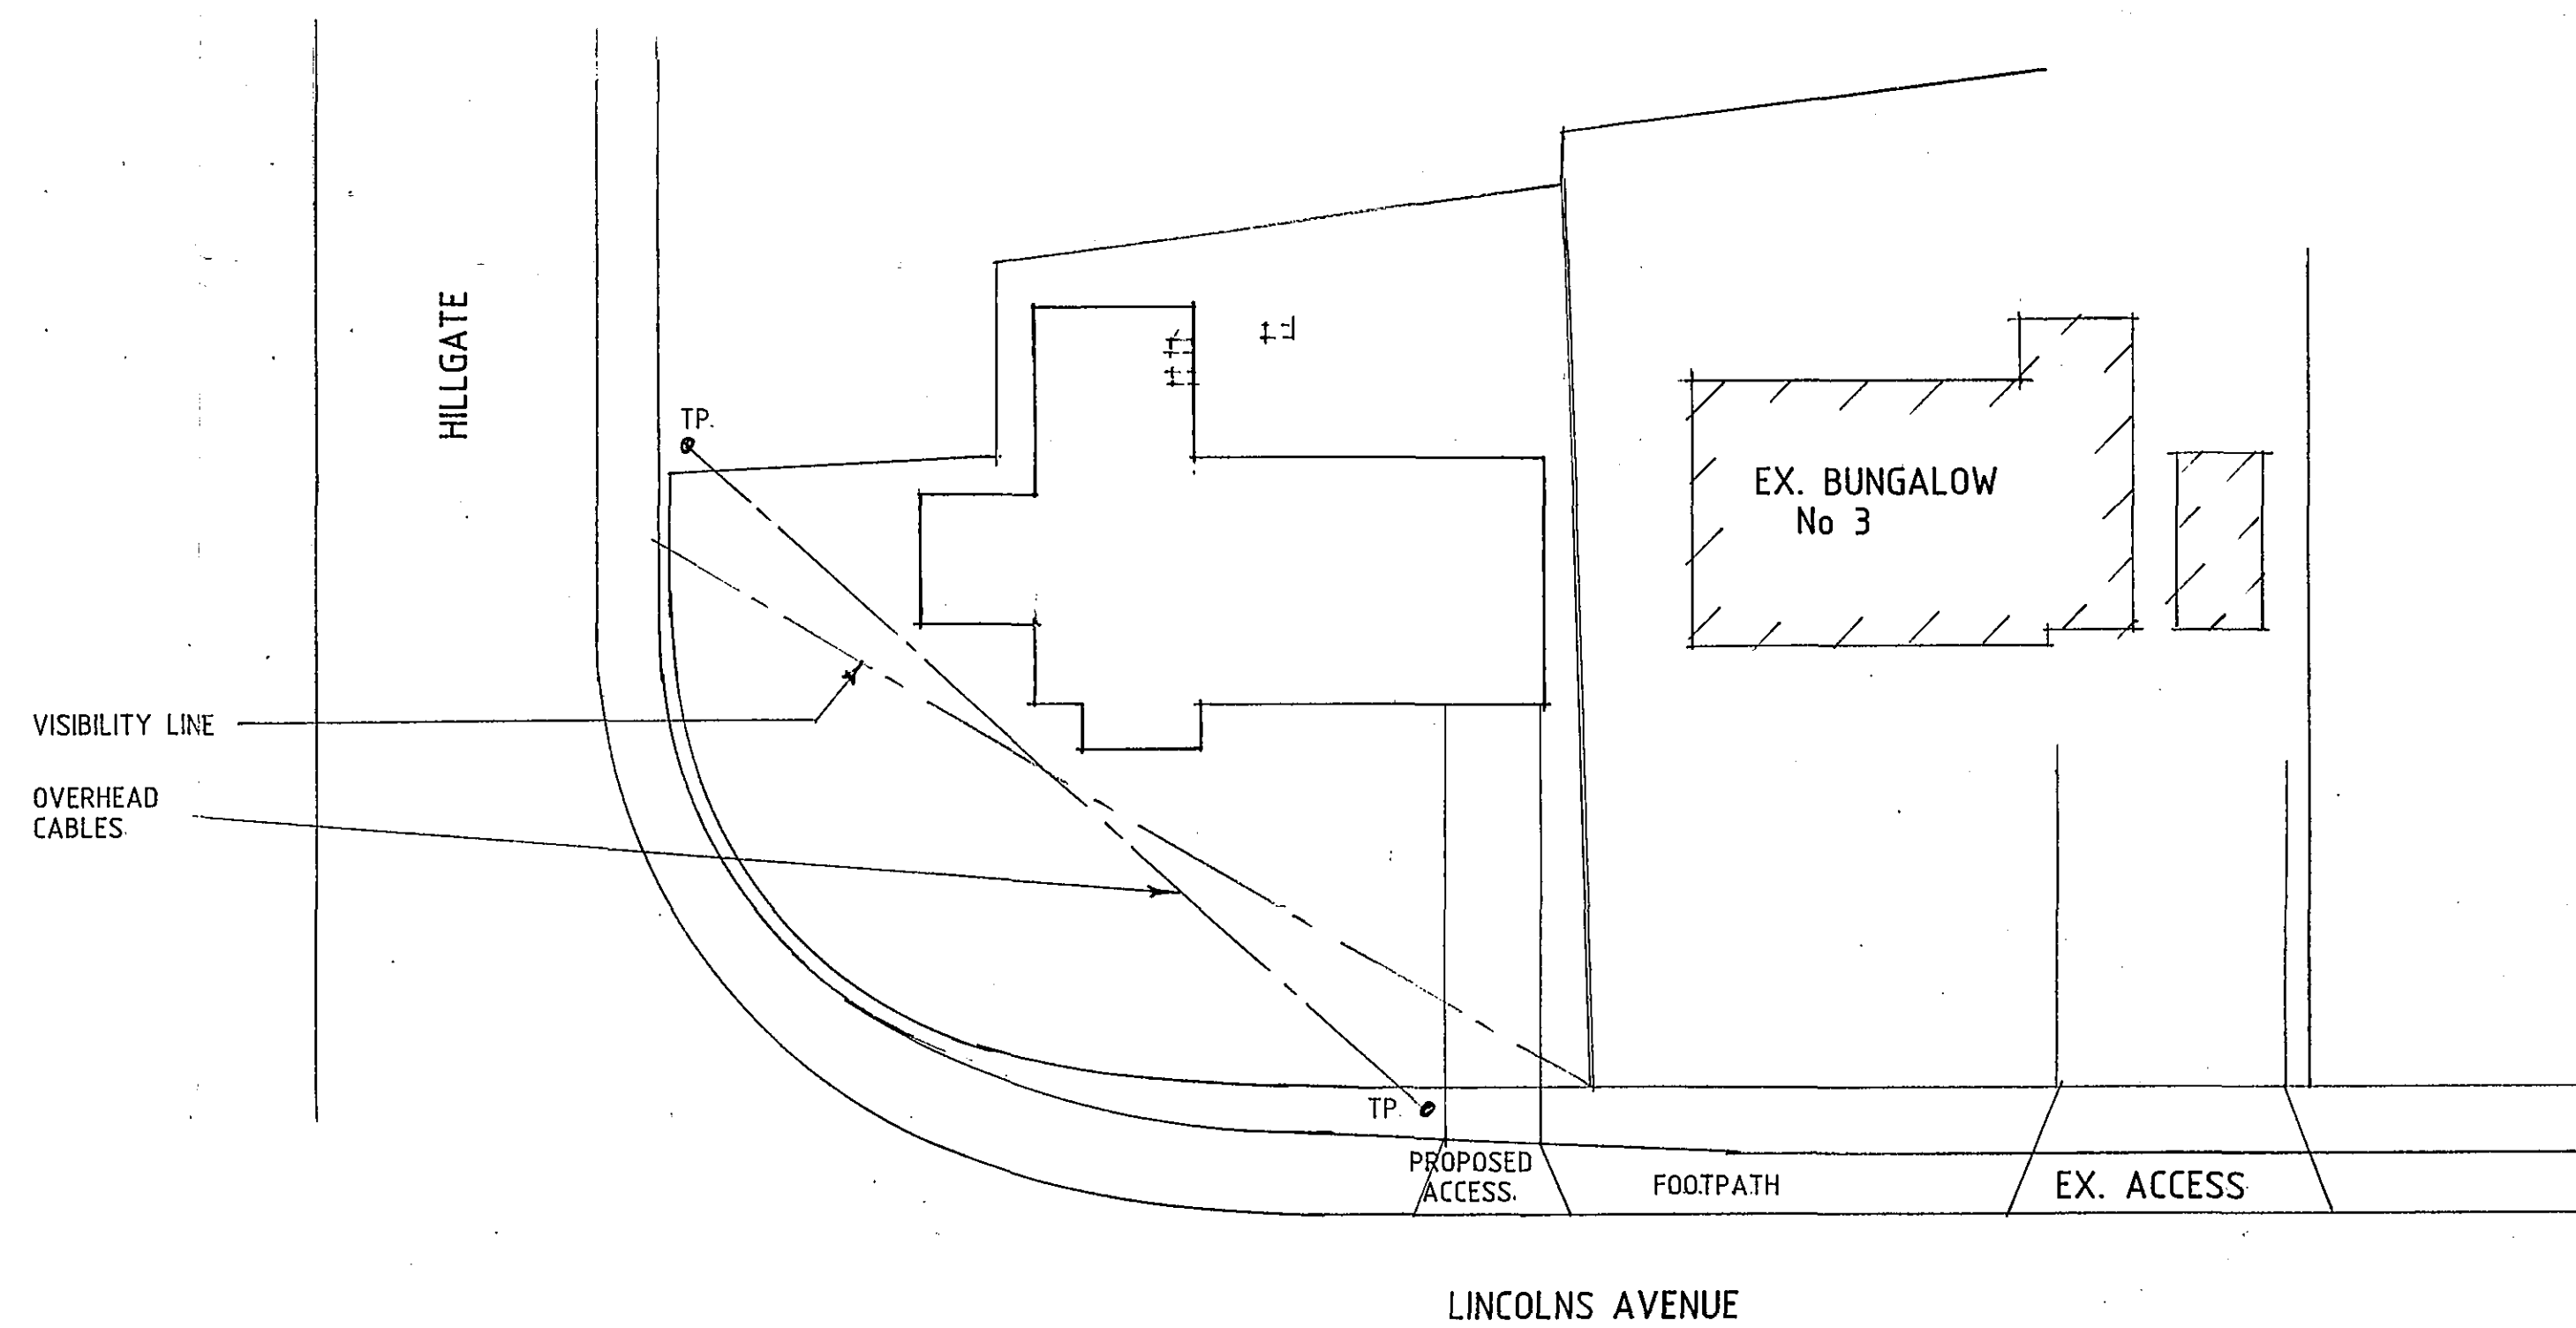

SITE PLAN

A - DESIGN ALTS. - 16.2.07

Status
CONSULTANTS IN ARCHITECTURE & PLANNING

PROPOSED BUNGALOW &
GARAGE ADJ. 3 LINCOLNS
AVENUE, GEDNEY HILL
FOR

FENBANK BUILDERS

1:200

FB07-001/1

FEB-07

B.GILHAM.

2 Edinburgh Walk, Holbeach,
Spalding, Lincs. PE12 7AP
Tel: 01406 424343 Fax: 01406 490702

