



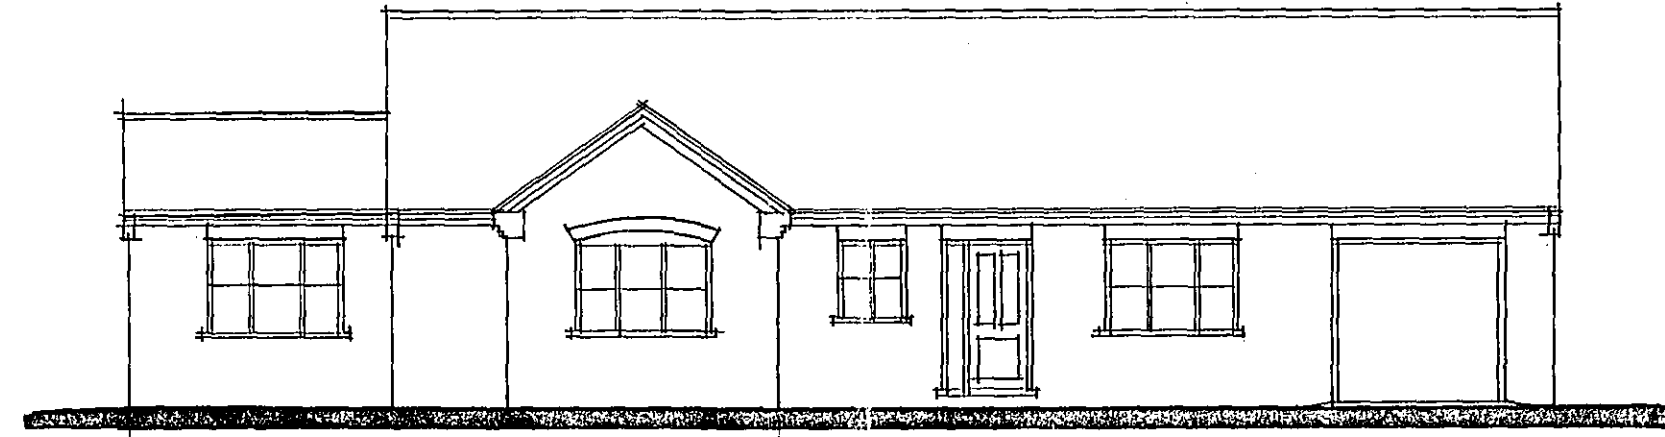


FRONT

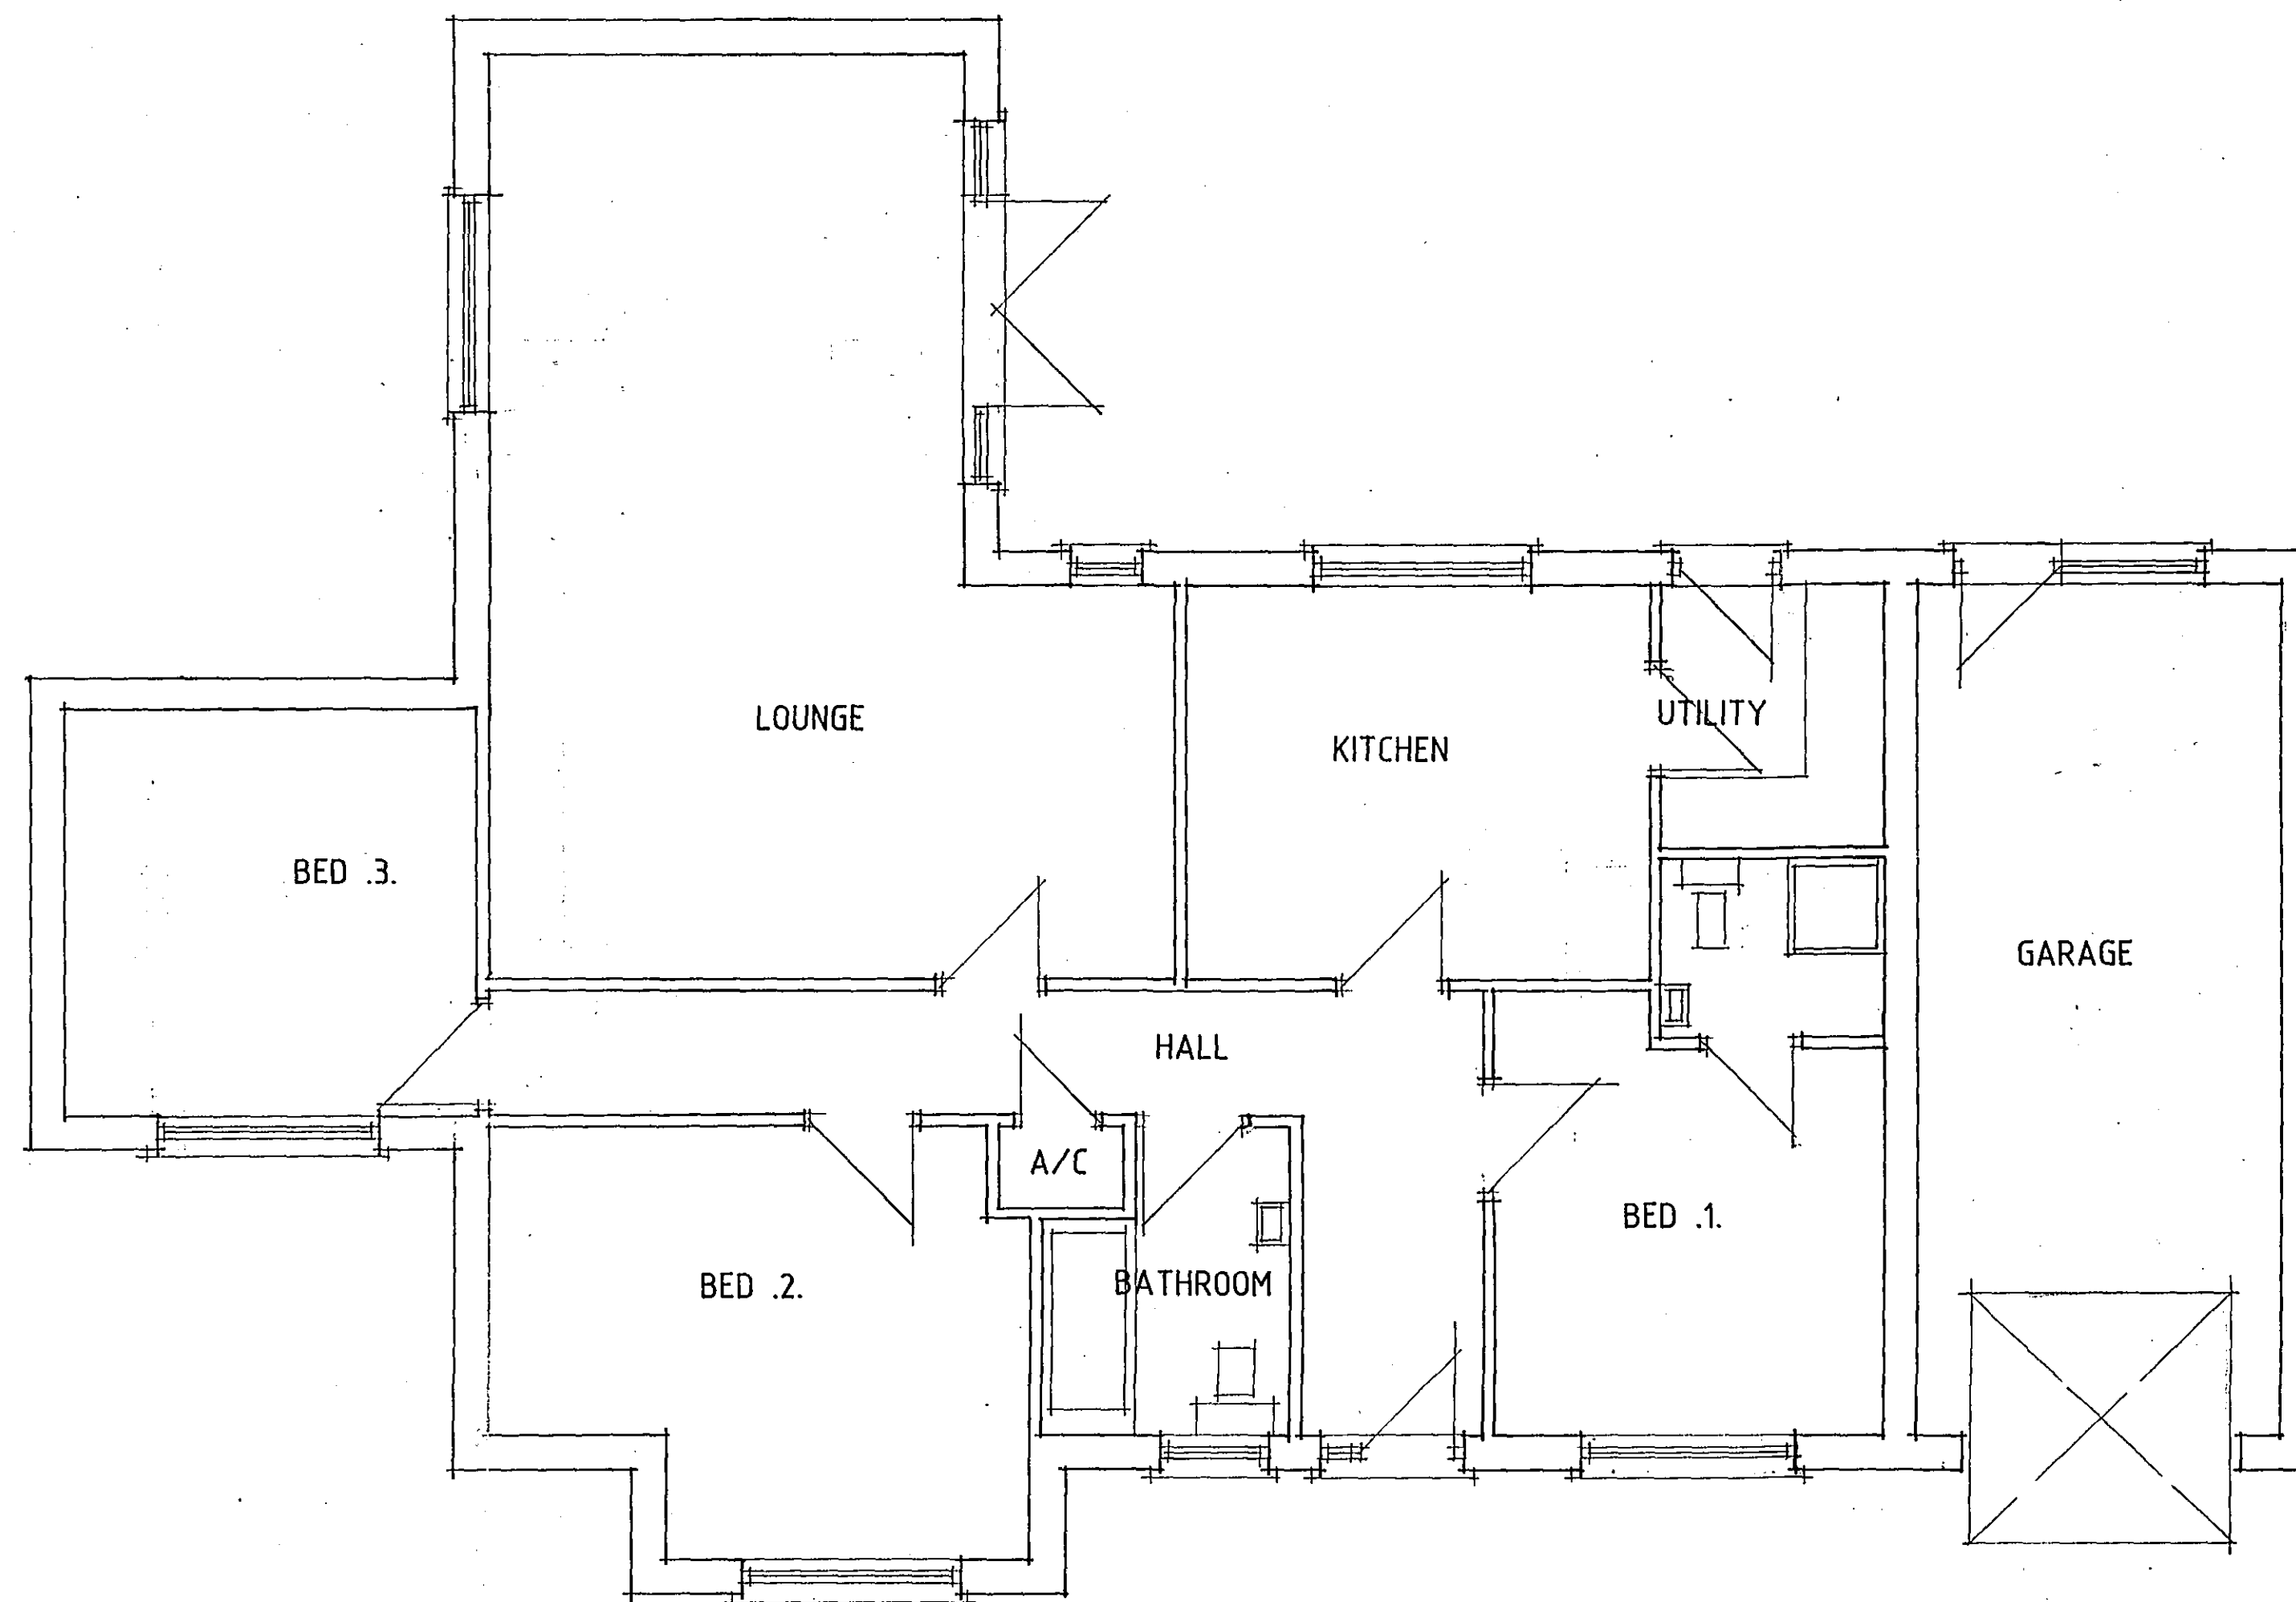

FLOOR PLAN

A - DESIGN ALTS - 16.2.07

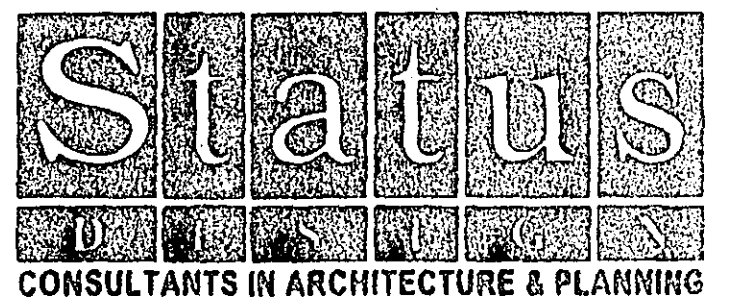

PROPOSED BUNGALOW &
GARAGE ADJ. 3 LINCOLNS
AVENUE, GEDNEY HILL
FOR

FENBANK BUILDERS

1:50 1:100 FB07-001/2
FEB-07 B.GILHAM

2 Edinburgh Walk, Holbeach,
Spalding, Lincs. PE12 7AP
Tel: 01406 424343 Fax: 01406 490702

