

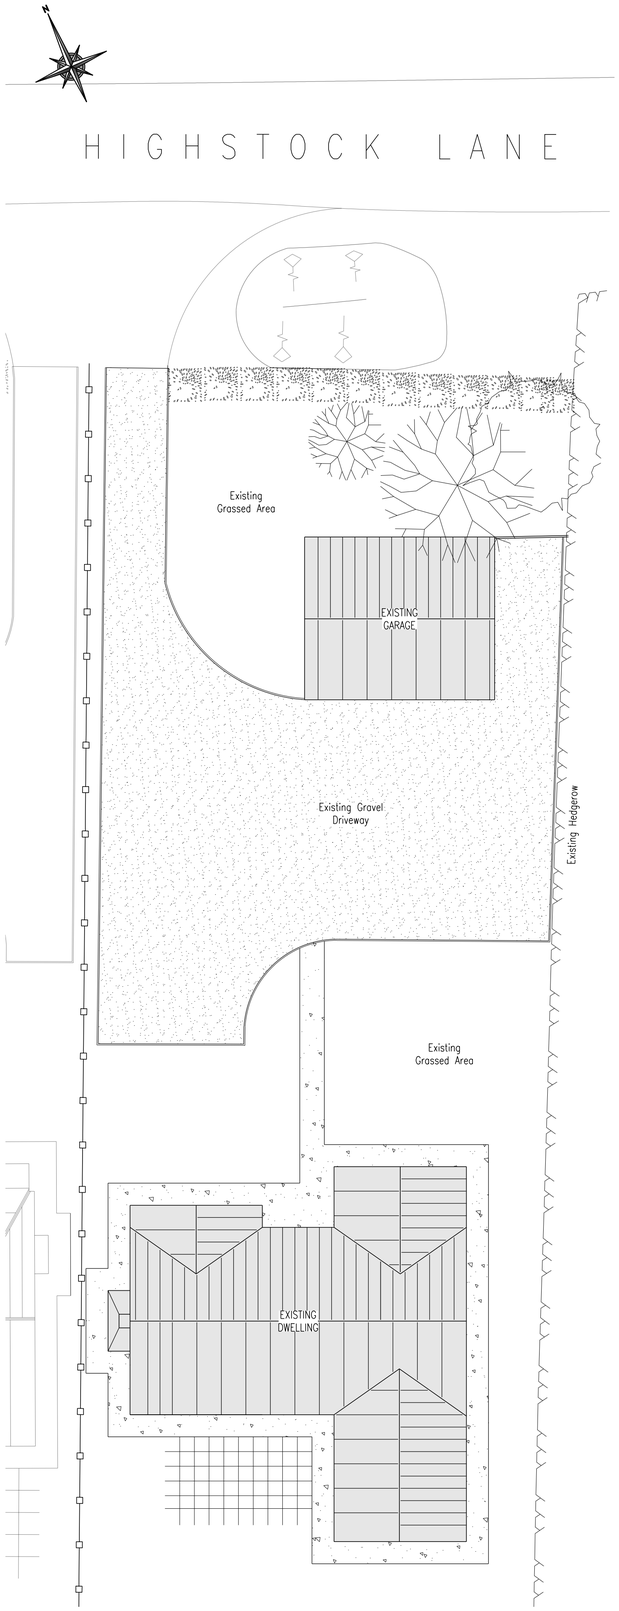


Block Plan
Scale 1:125

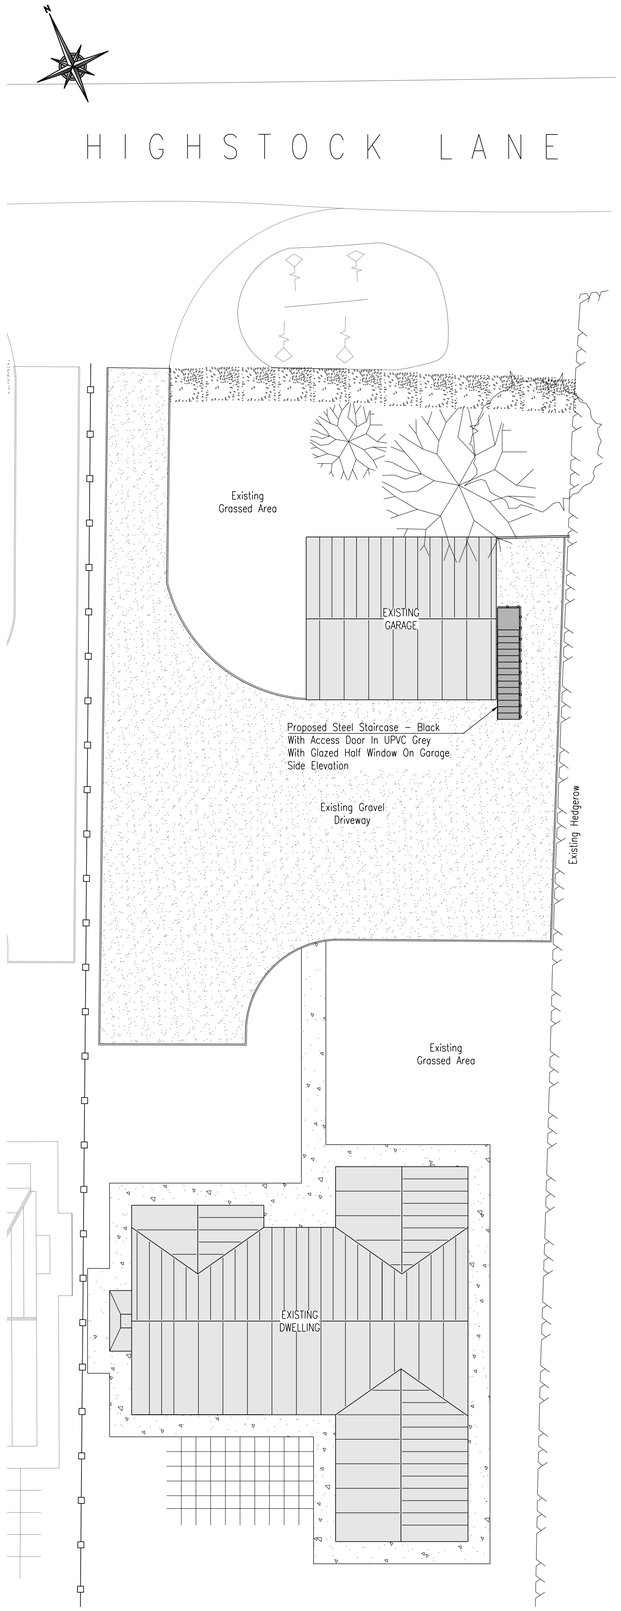


Proposed Layout
Scale 1:125


0 1.25 2.5 3.75 5 7.5 10 12.5m
1:125

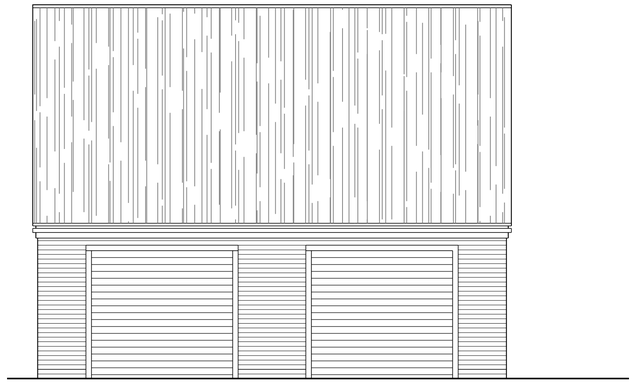

Existing Garage Elevation – Front
Scale 1:50

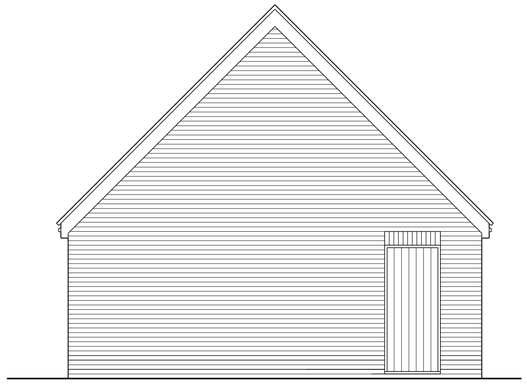


Existing Garage Elevation – Side
Scale 1:50

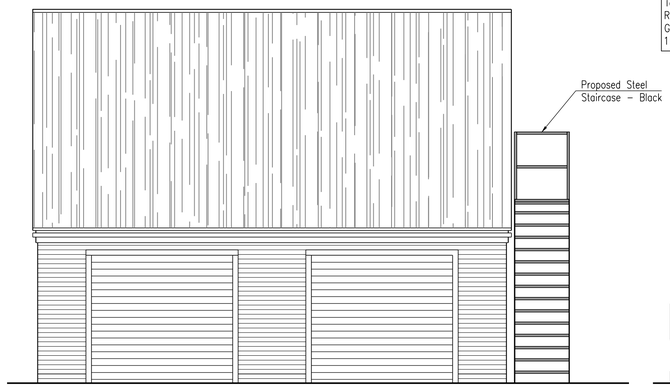

Proposed Garage Elevation – Front
Scale 1:50

Proposed Steel Staircase Constructed From 80x80 Box Sections;
Total Rise – 3000mm
Total Going – 3640mm
Top Landing – 900x900mm
Risers – 200mm
Goings – 260mm
1100mm High Handrailing

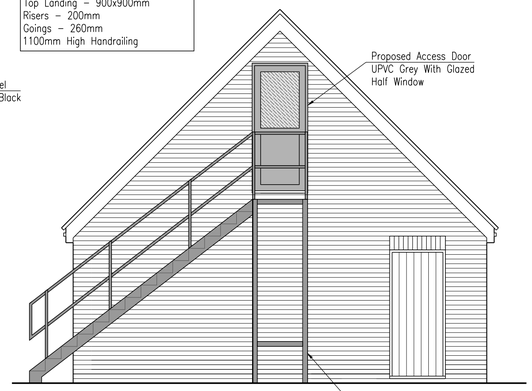

Proposed Garage Elevation – Side
Scale 1:50

0 0.5 1 1.5 2 3 4 5m
1:50



Location Plan
Scale 1:1250

0 12.5 25 37.5 50 75 100 125m
1:1250

Rev	Date	Remarks

Status: FOR PLANNING

Project: Proposed External Staircase at 26 Highstock Lane Gedney Hill, Lincs, PE12 0QG

Title: Location Plan, Block Plan, Proposed Layout & Garge Elevations

Date	June 2026	Scale	1:125 @A1
Drawn	AS	Checked	AWH
Design	-	File Name	AWH-01

DRG No. AWH/01 Rev -