
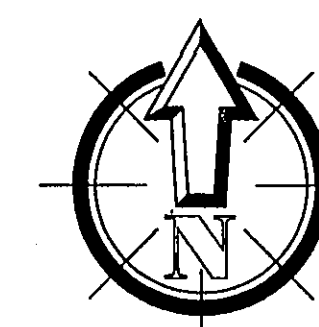
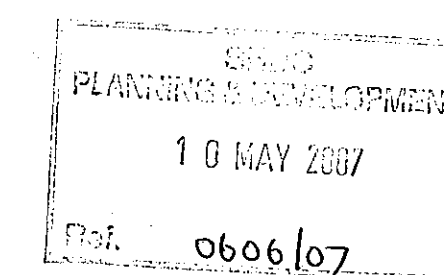
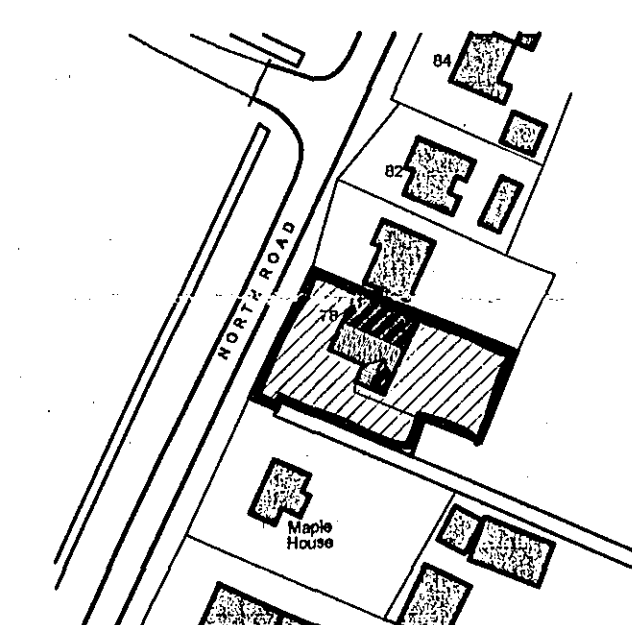
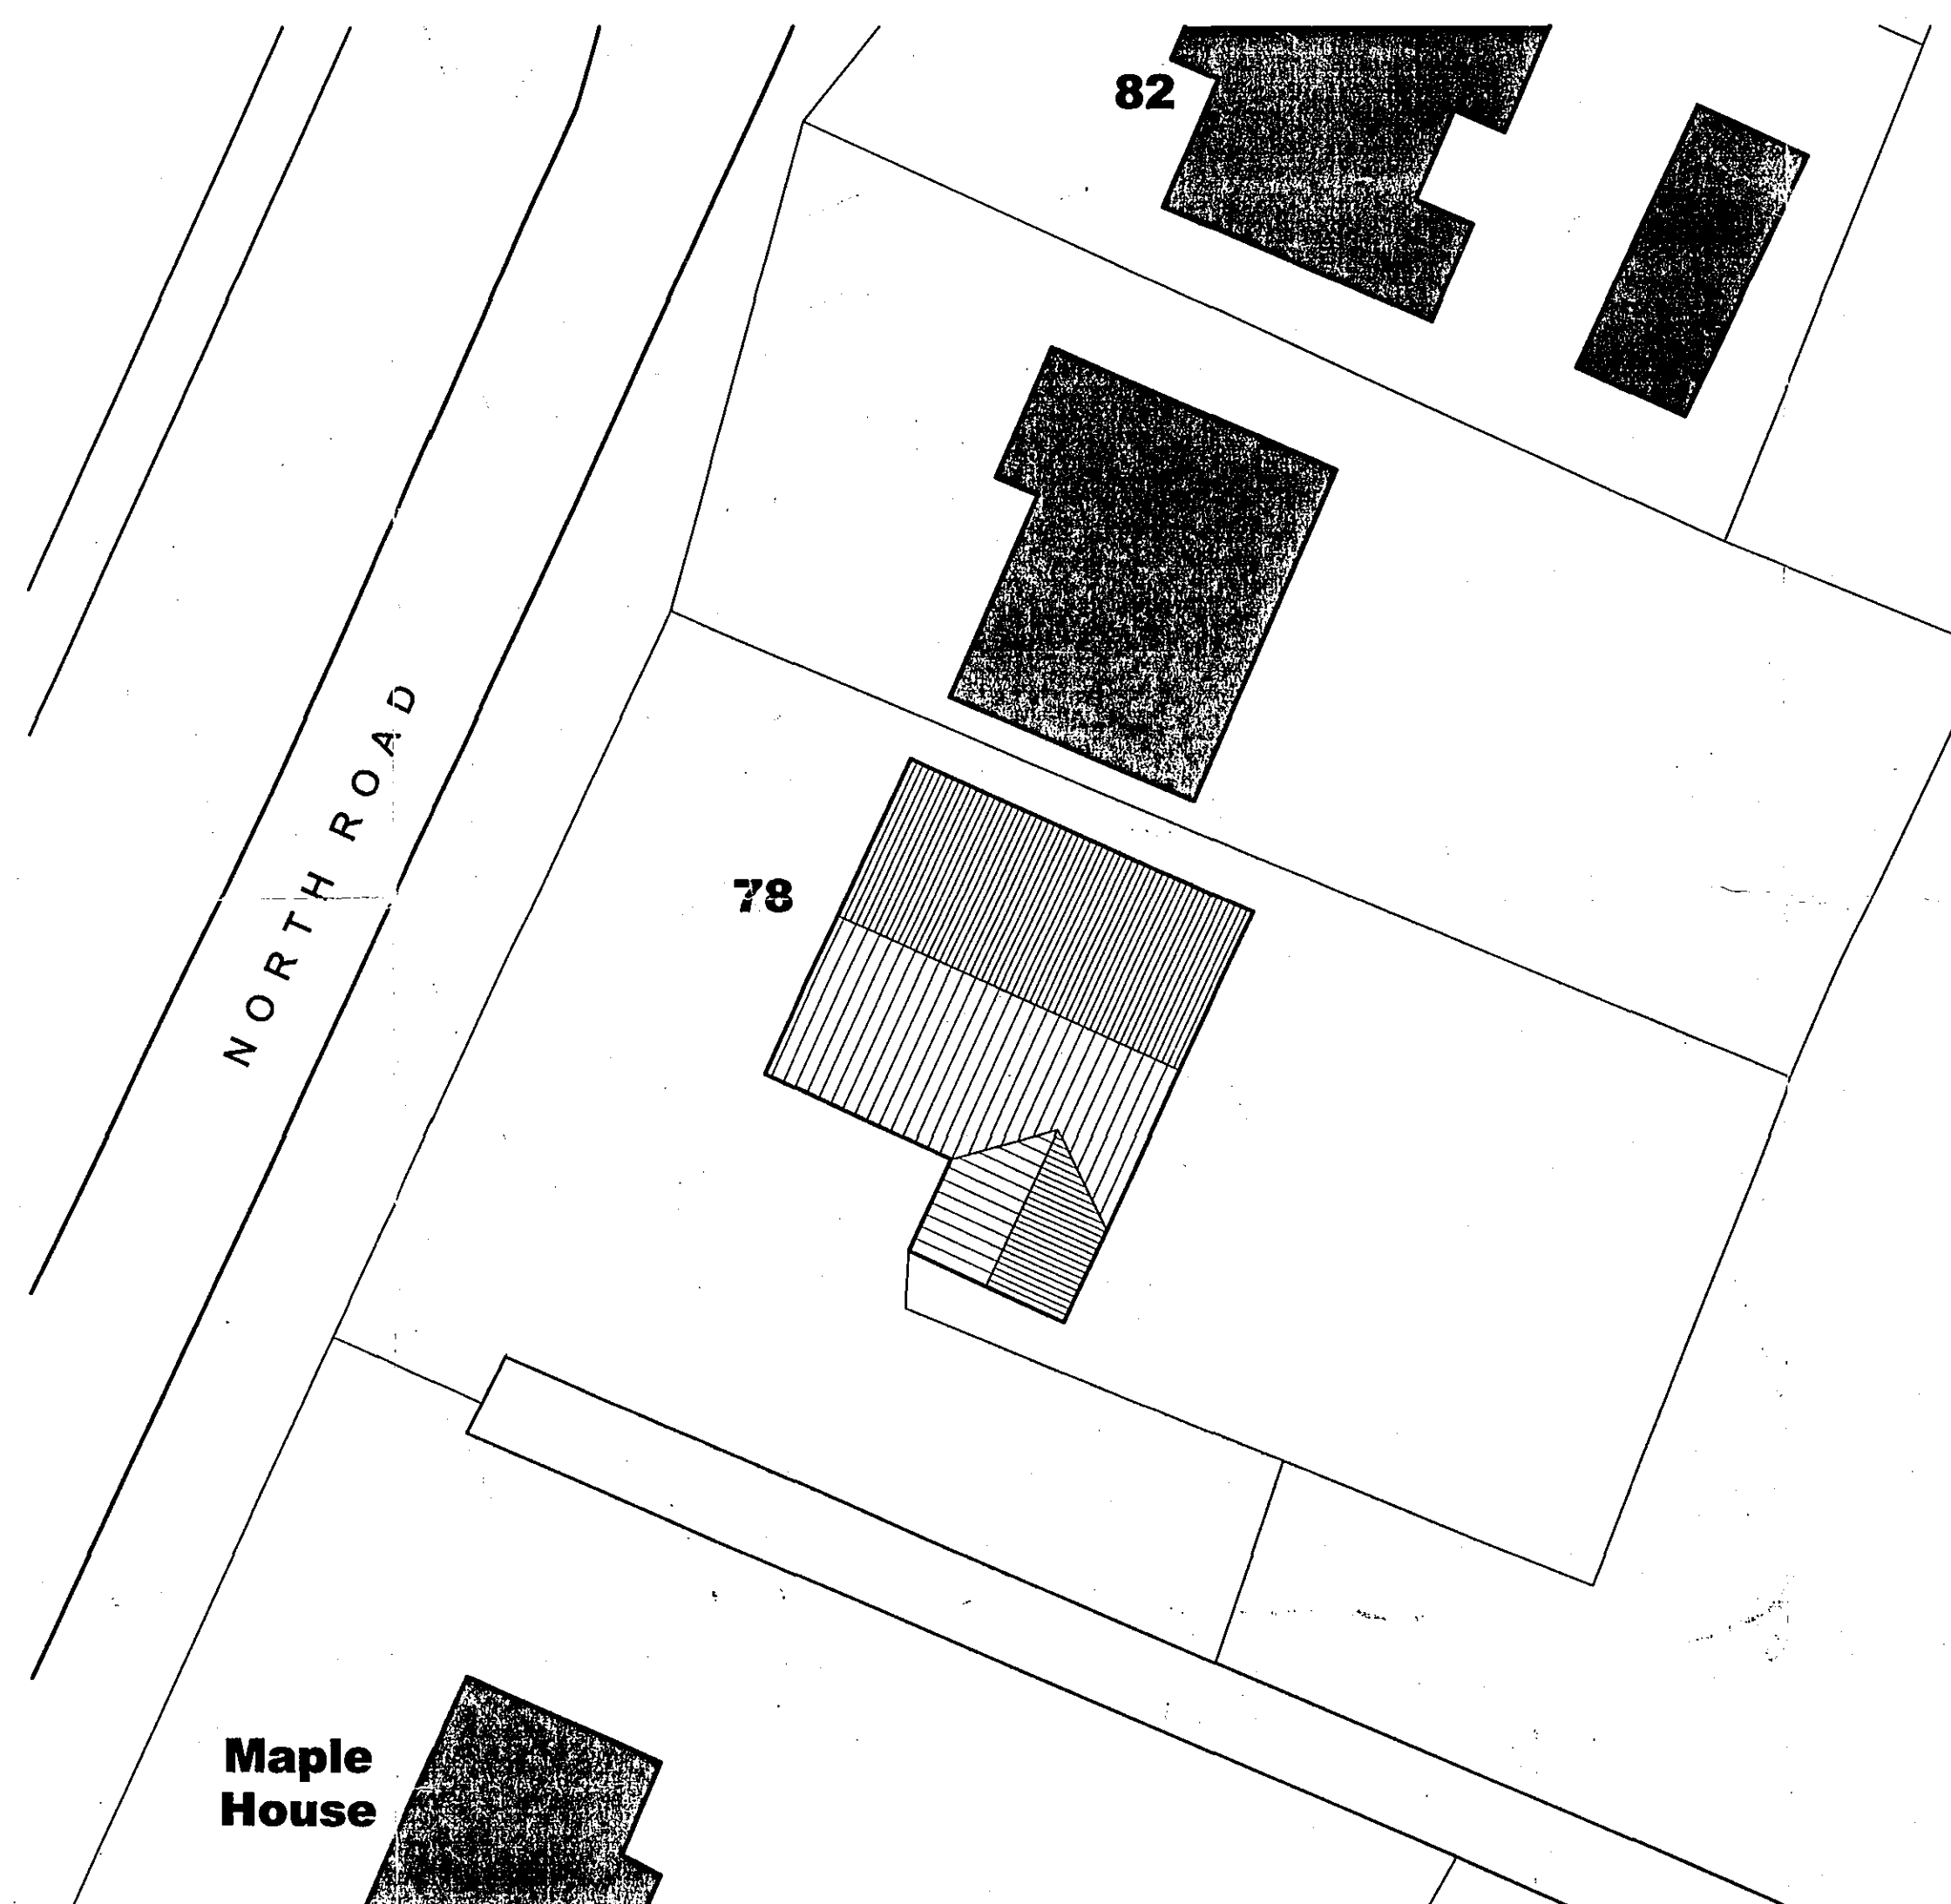


THIS DRAWING IS COPYRIGHT. THE CONTRACTOR AND HIS SUBCONTRACTORS ARE TO VERIFY ALL DIMENSIONS ON SITE BEFORE MAKING SHOP DRAWINGS OR COMMENCING MANUFACTURE. ANY DISCREPANCIES ARE TO BE NOTIFIED

REV DESCRIPTION DATE INIT

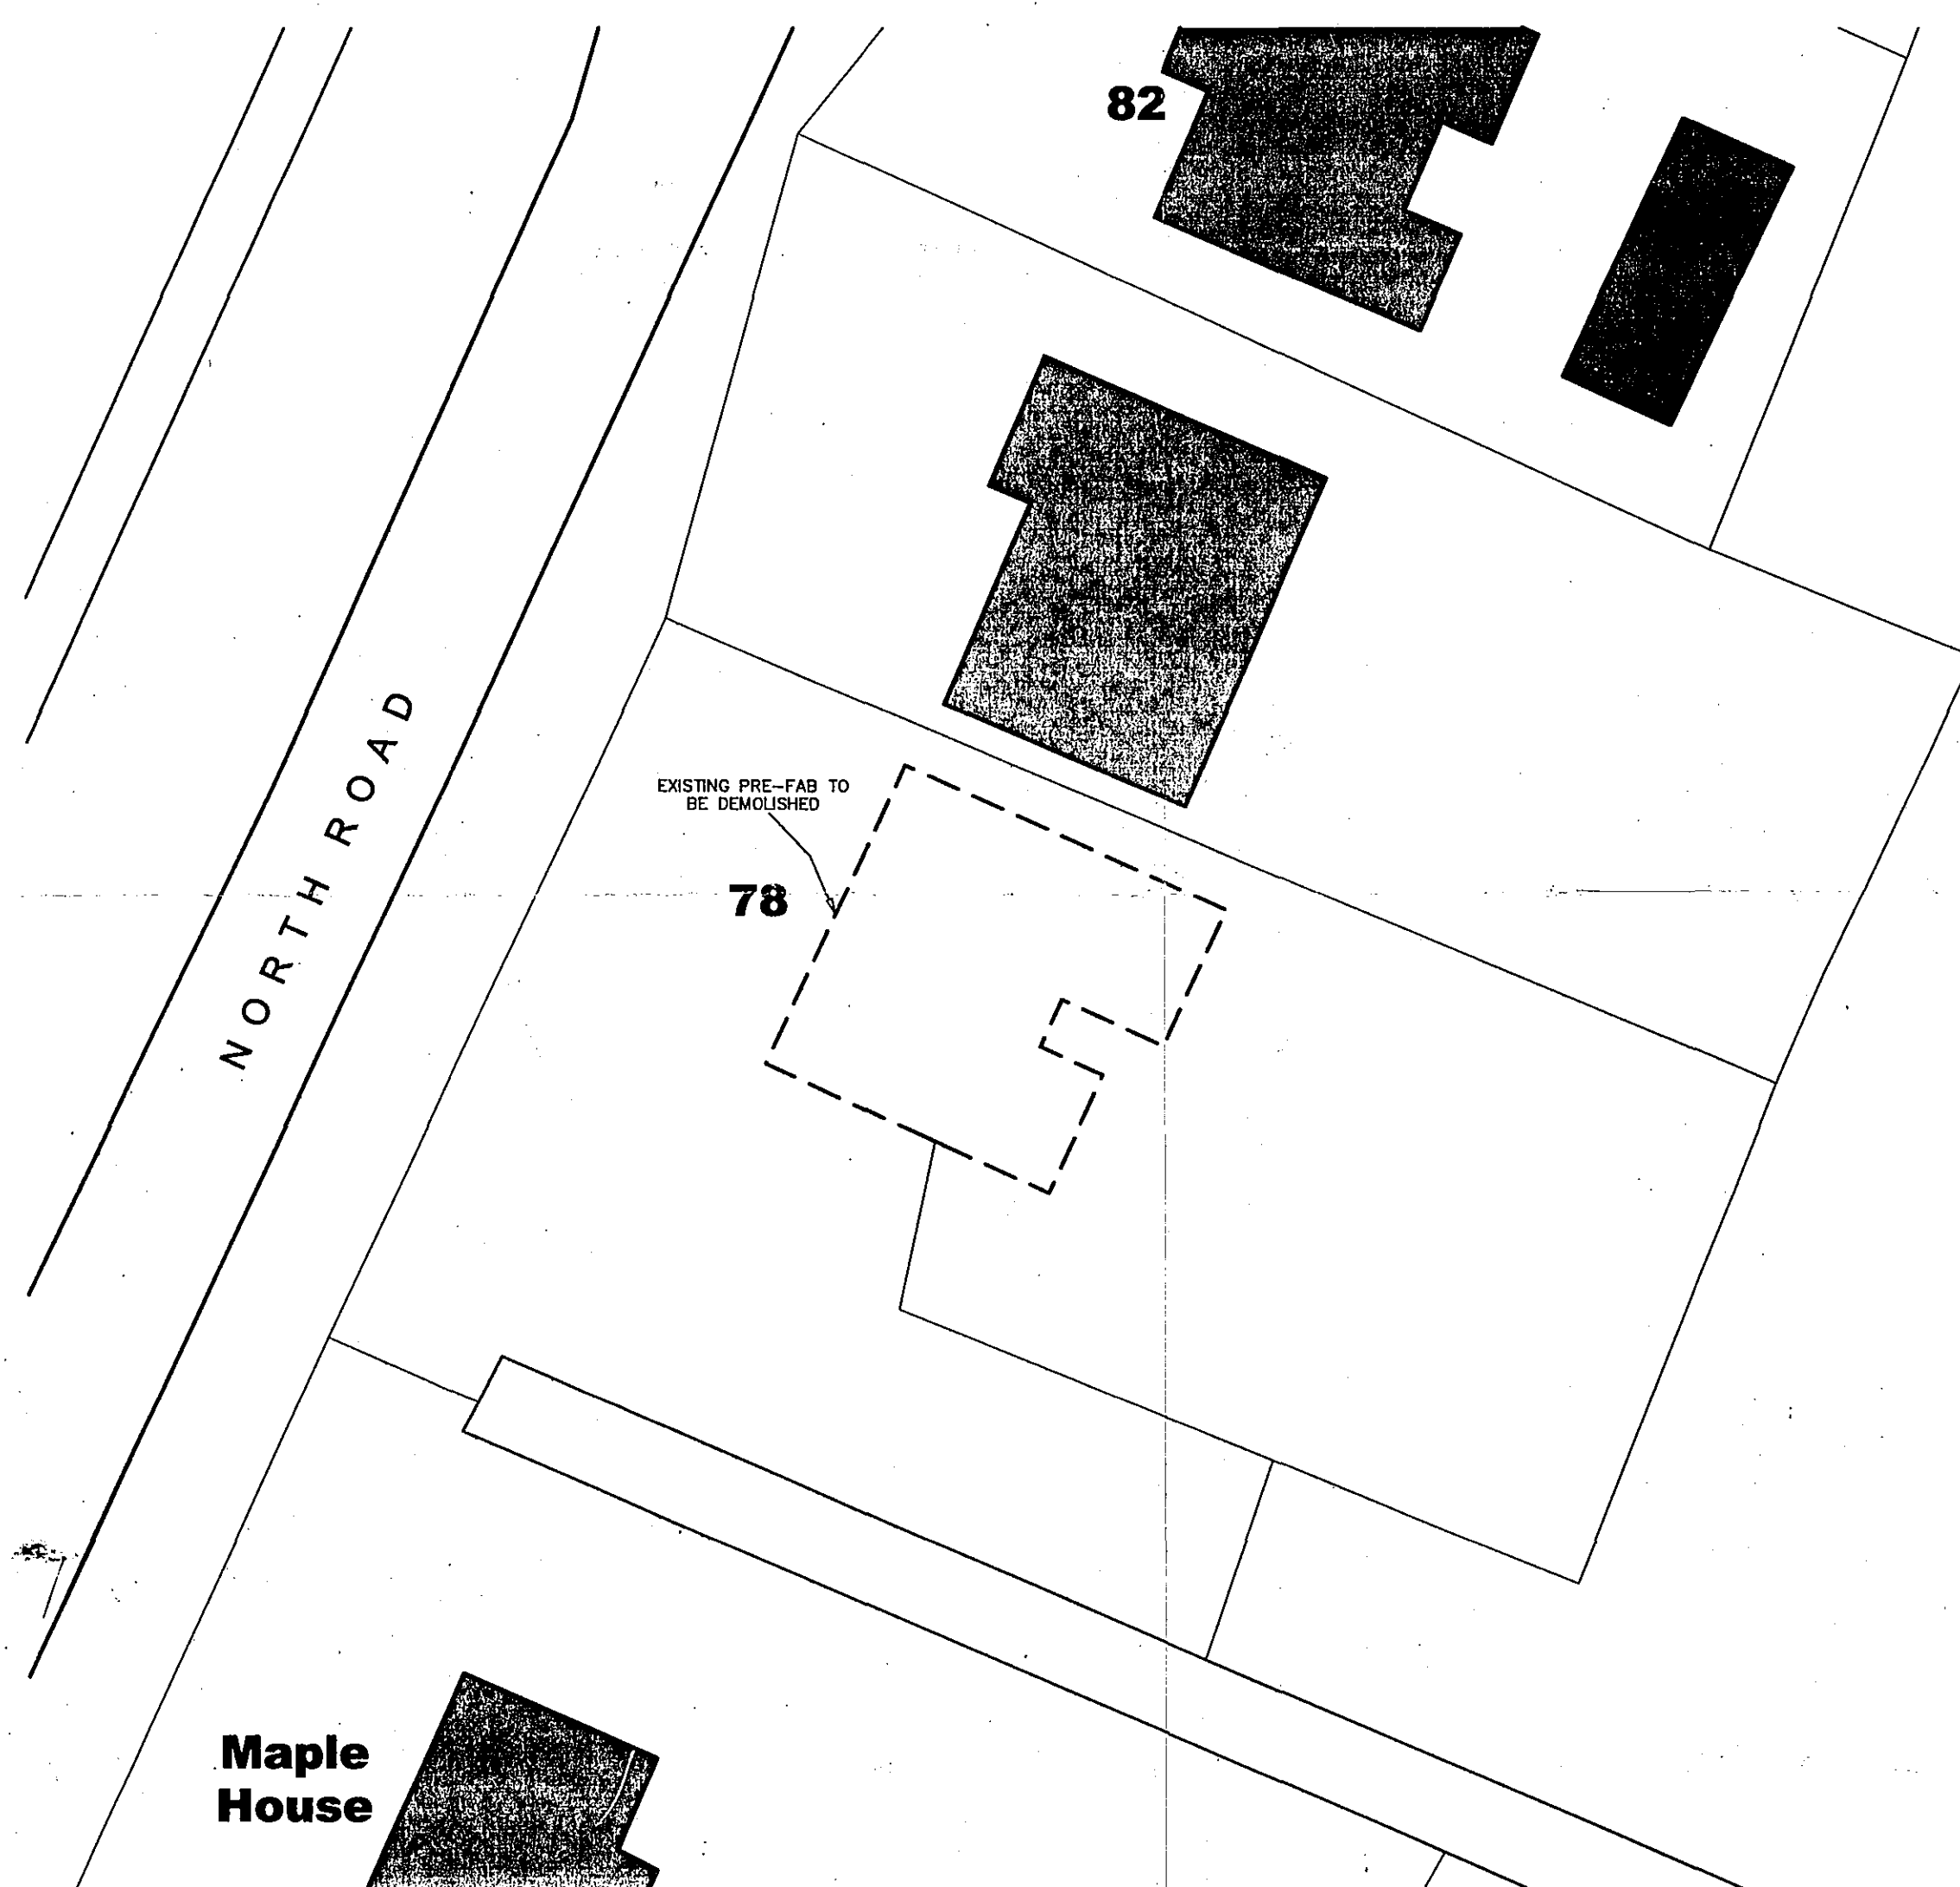

**SCOTIA**  
design associates ltd  
SALGATE BARN - ISLINGTON ROAD  
TILNEY ALL SAINTS - KINGS LYNN  
NORFOLK - PE34 4RY  
TEL - 01553 617502 - FAX - 01553 617874

Project  
**NEW CHALET BUNGALOW**  
78 NORTH ROAD  
GEDNEY HILL for  
Mr L ALLEN

Title  
**SITE AND LOCATION PLAN**

| Scale         | Date   | Drawn | Checked |
|---------------|--------|-------|---------|
| 1:1250, 1:200 | MAR 07 | SJ    |         |

| Drawing No:         | Rev |
|---------------------|-----|
| <b>SDA 07-57-02</b> |     |

**DETERMINED  
PLAN**