




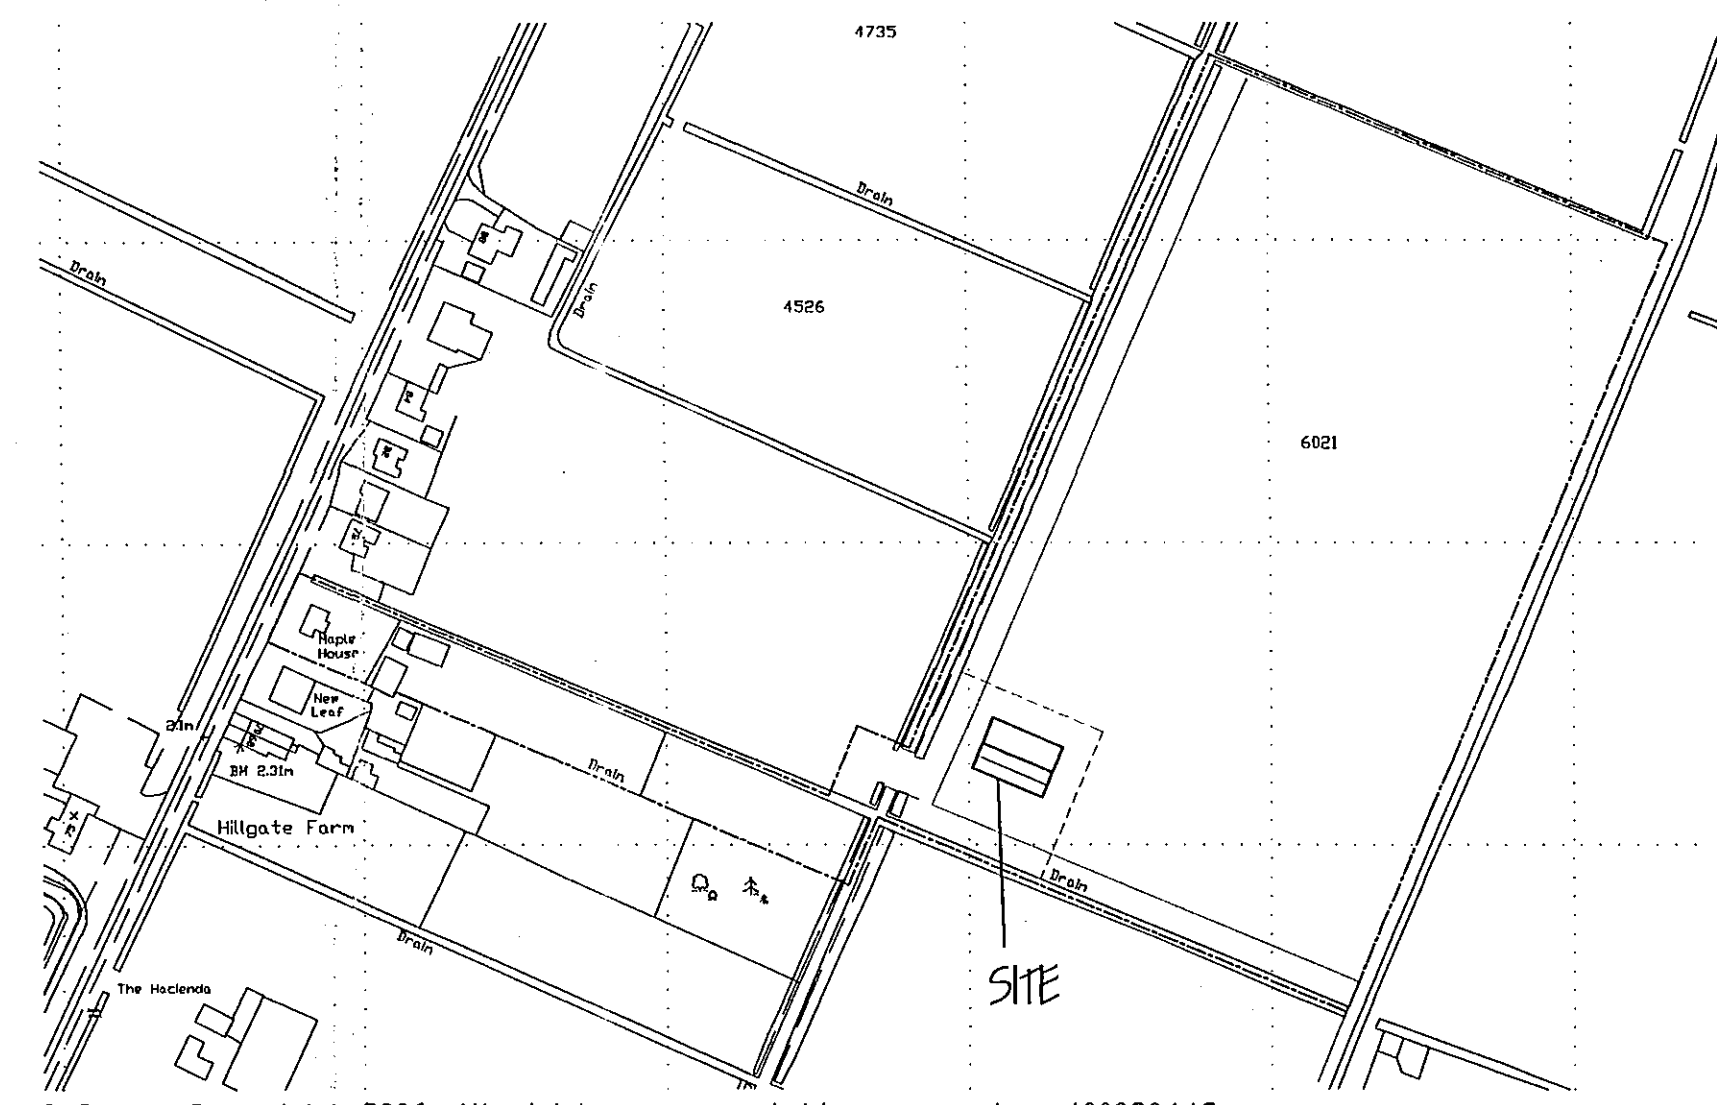

LOCATION PLAN
1/2500

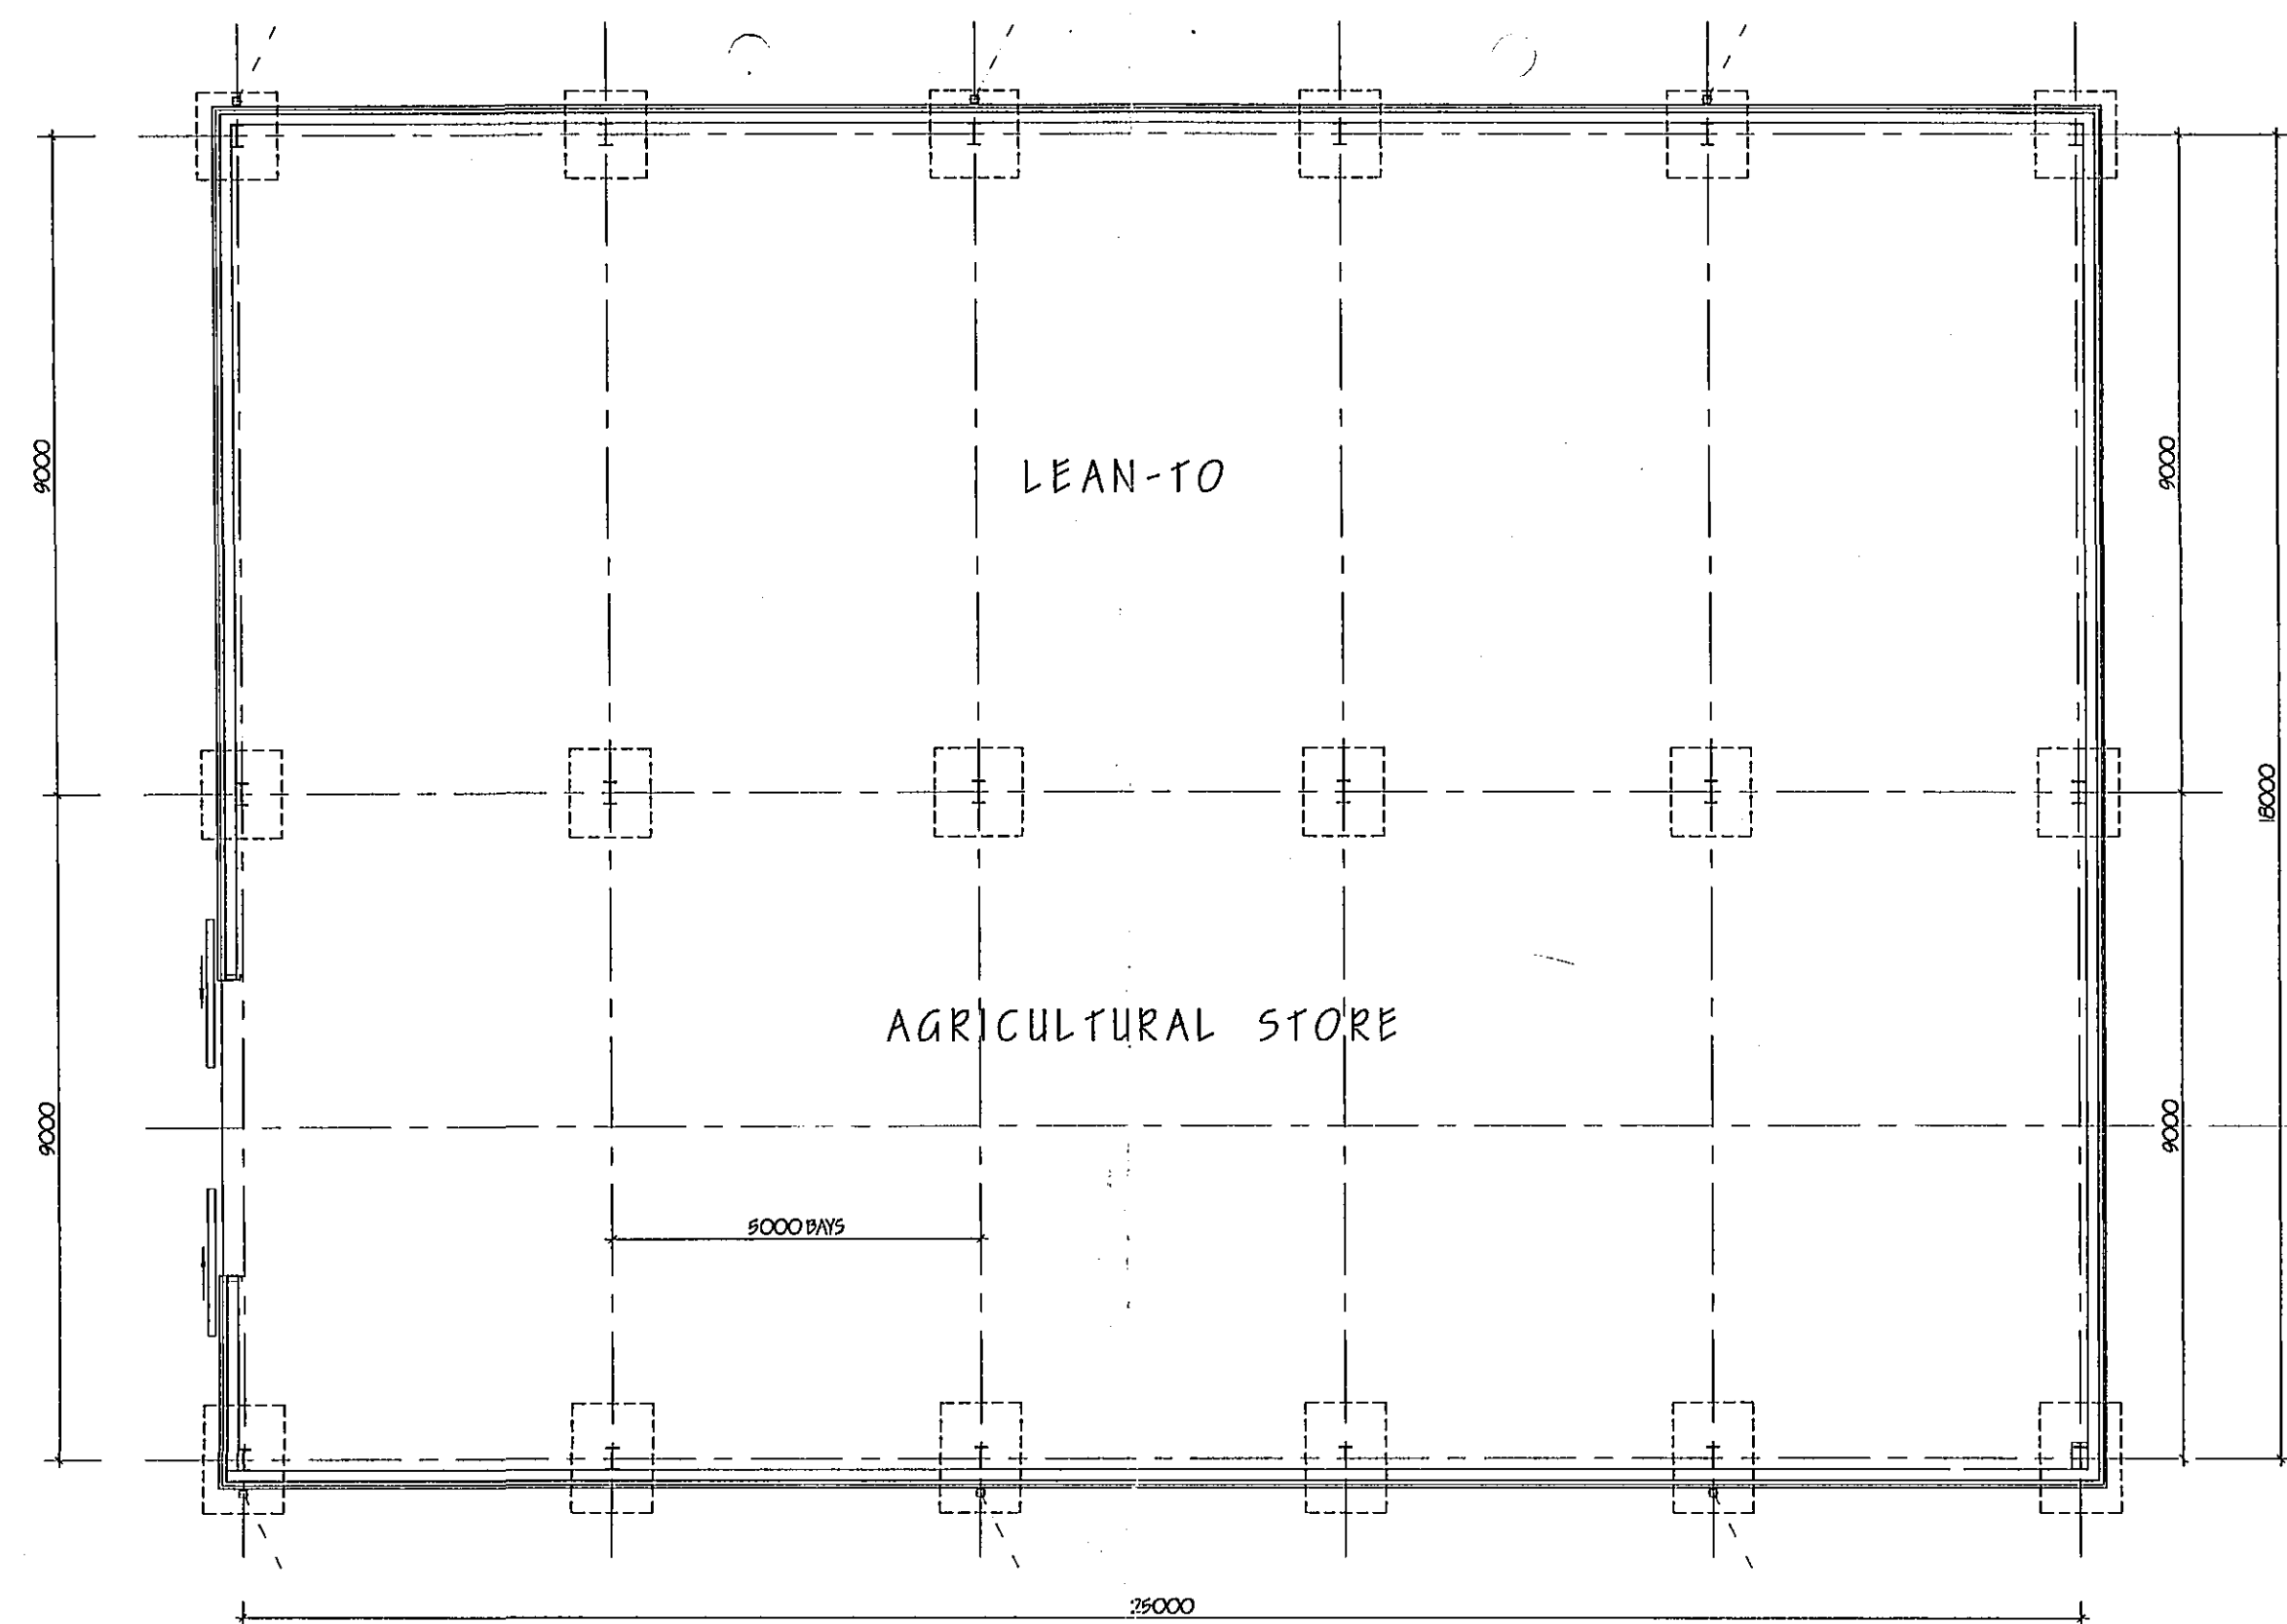

FLOOR PLAN

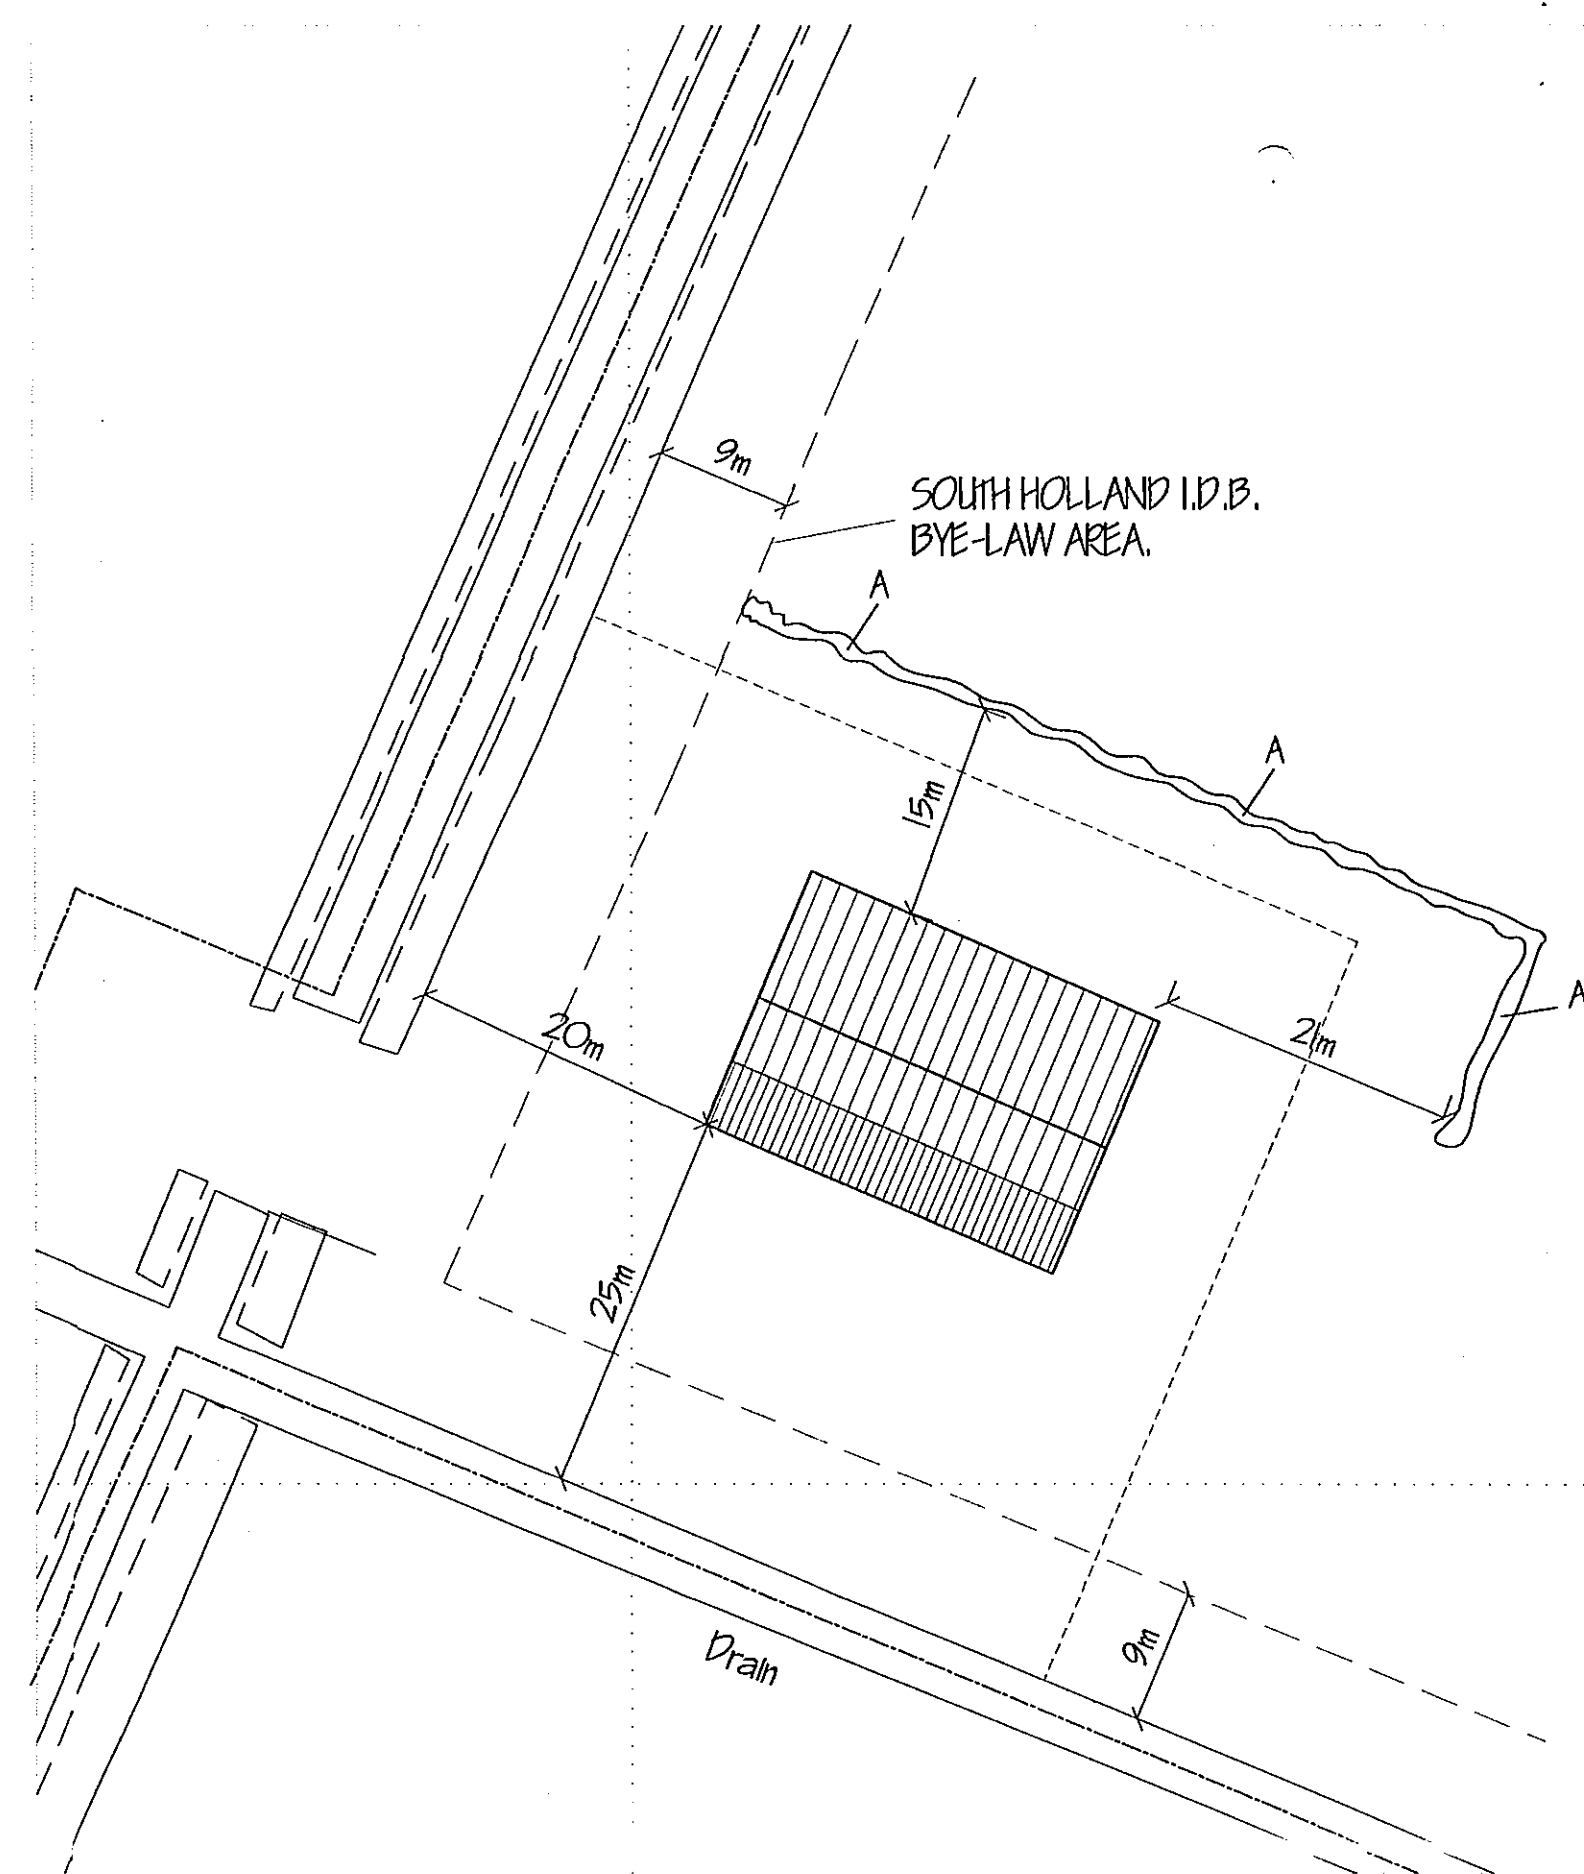

SITE PLAN
1/500

A - MIXED HEDGE

- (a) Hawthorn (*Crataegus Monocyna*)
- (b) Beech (*Fagus Sylvatica*)
- (c) Blackthorn (*Prunus Spinos*)
- (d) Buckthorn (*Rhamnus Cathartica*)

1/3 to 1/2 bag of peat free tree and shrub planting compost to be incorporated into backfill for each tree hole.



AMENDED PLAN
Ref. A1

DETERMINED
PLAN

[illegible]