


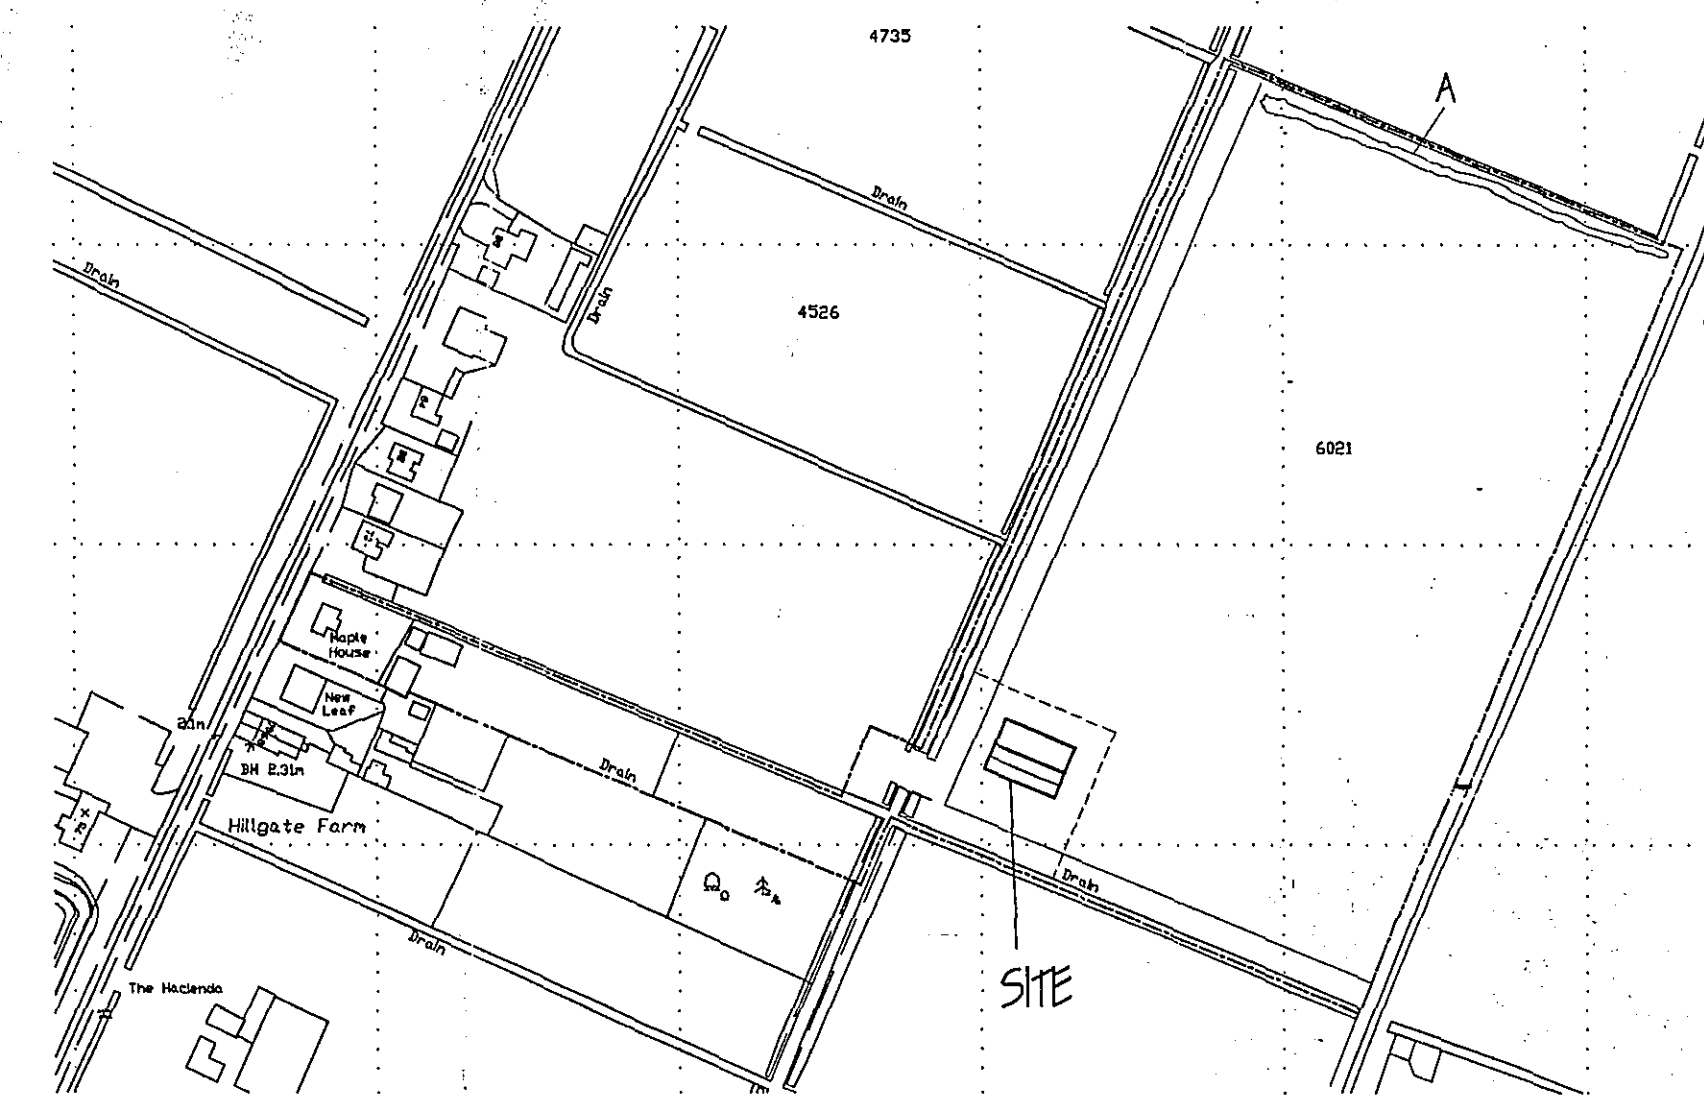

? Crown Copyright 2006. All rights reserved. Licence number 100020449


LOCATION PLAN
1/2500

LANDSCAPING & TREE PLANTING SCHEME.


A - MIXED HEDGE

- (a) Hawthorn (*Crataegus Monosperma*)
- (b) Birch (*Betula Sp.*)
- (c) Blackthorn (*Spiraea Sp.*)
- (d) Buckthorn (*Rhamnus Cathartica*)

All plants - to be in accordance with BS 4428:1989 and a schedule to No. 1 (1991)
All trees - to be planted with a minimum of 60% planting in 1st, 2nd and 3rd class and to be staked, banded and
tubed.
1/3 to 1/2 bag of peat free tree and shrub planting compost to be incorporated into
backfill for each tree hole.

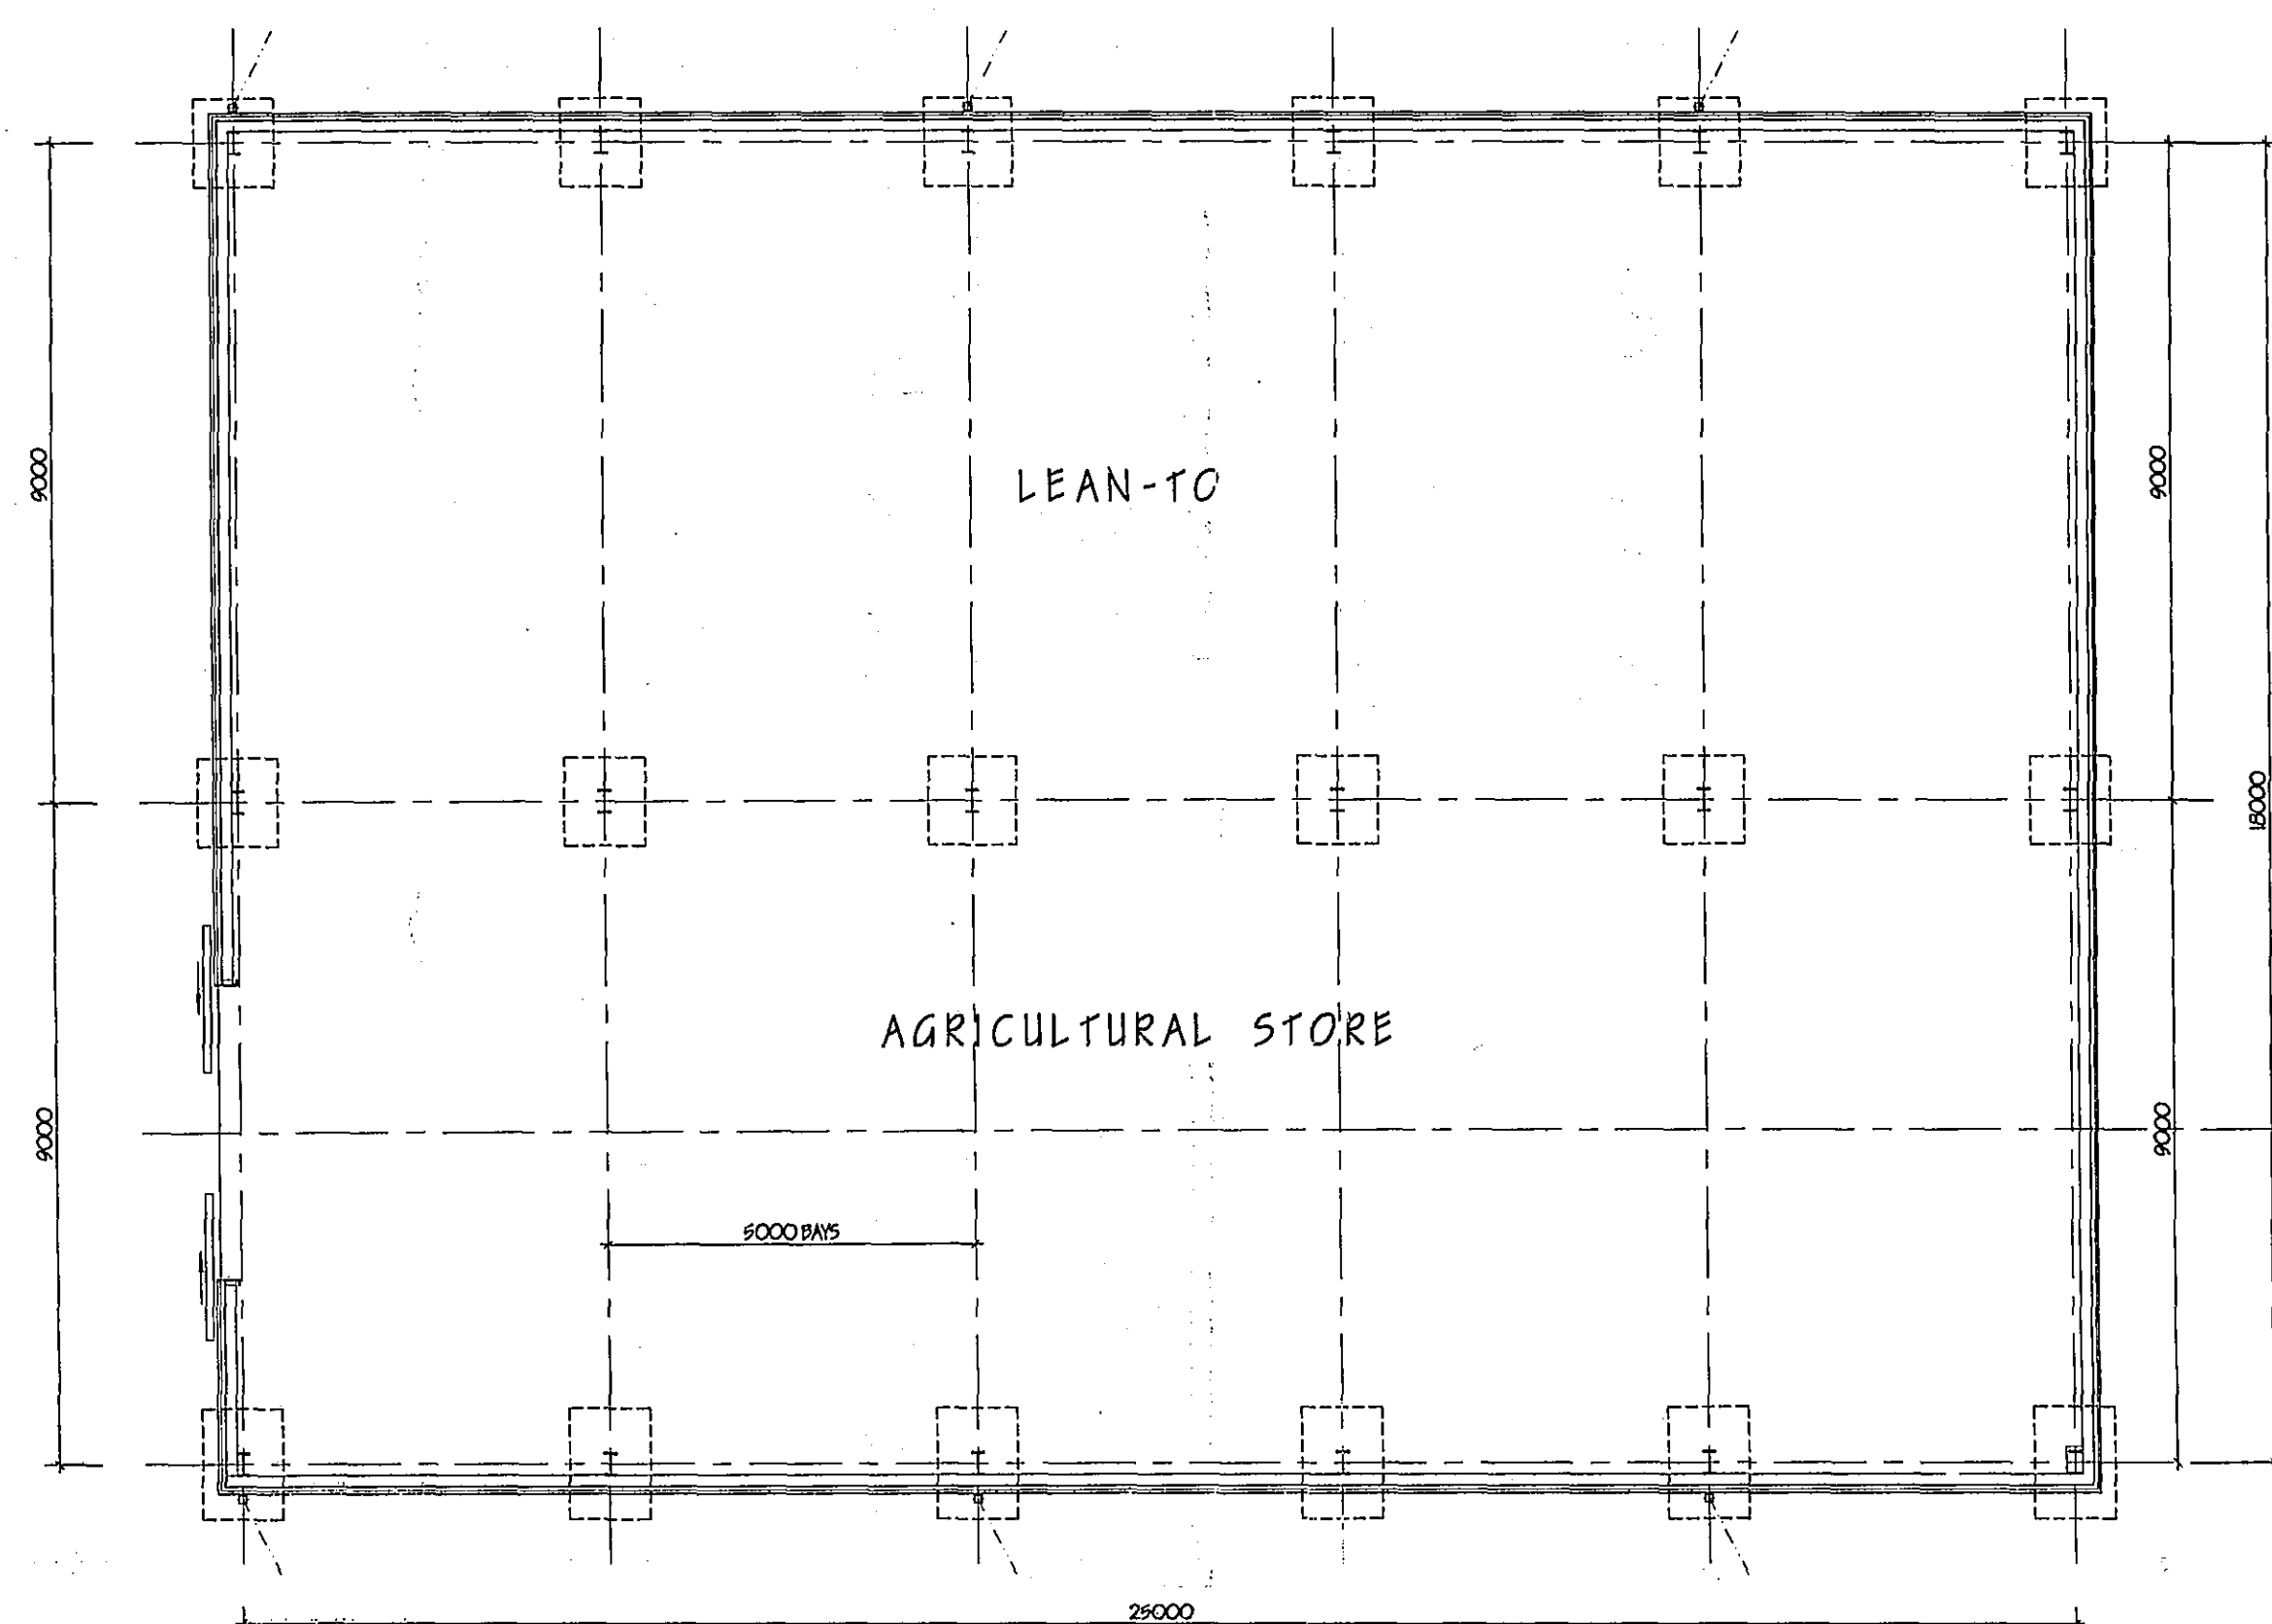

FLOOR PLAN

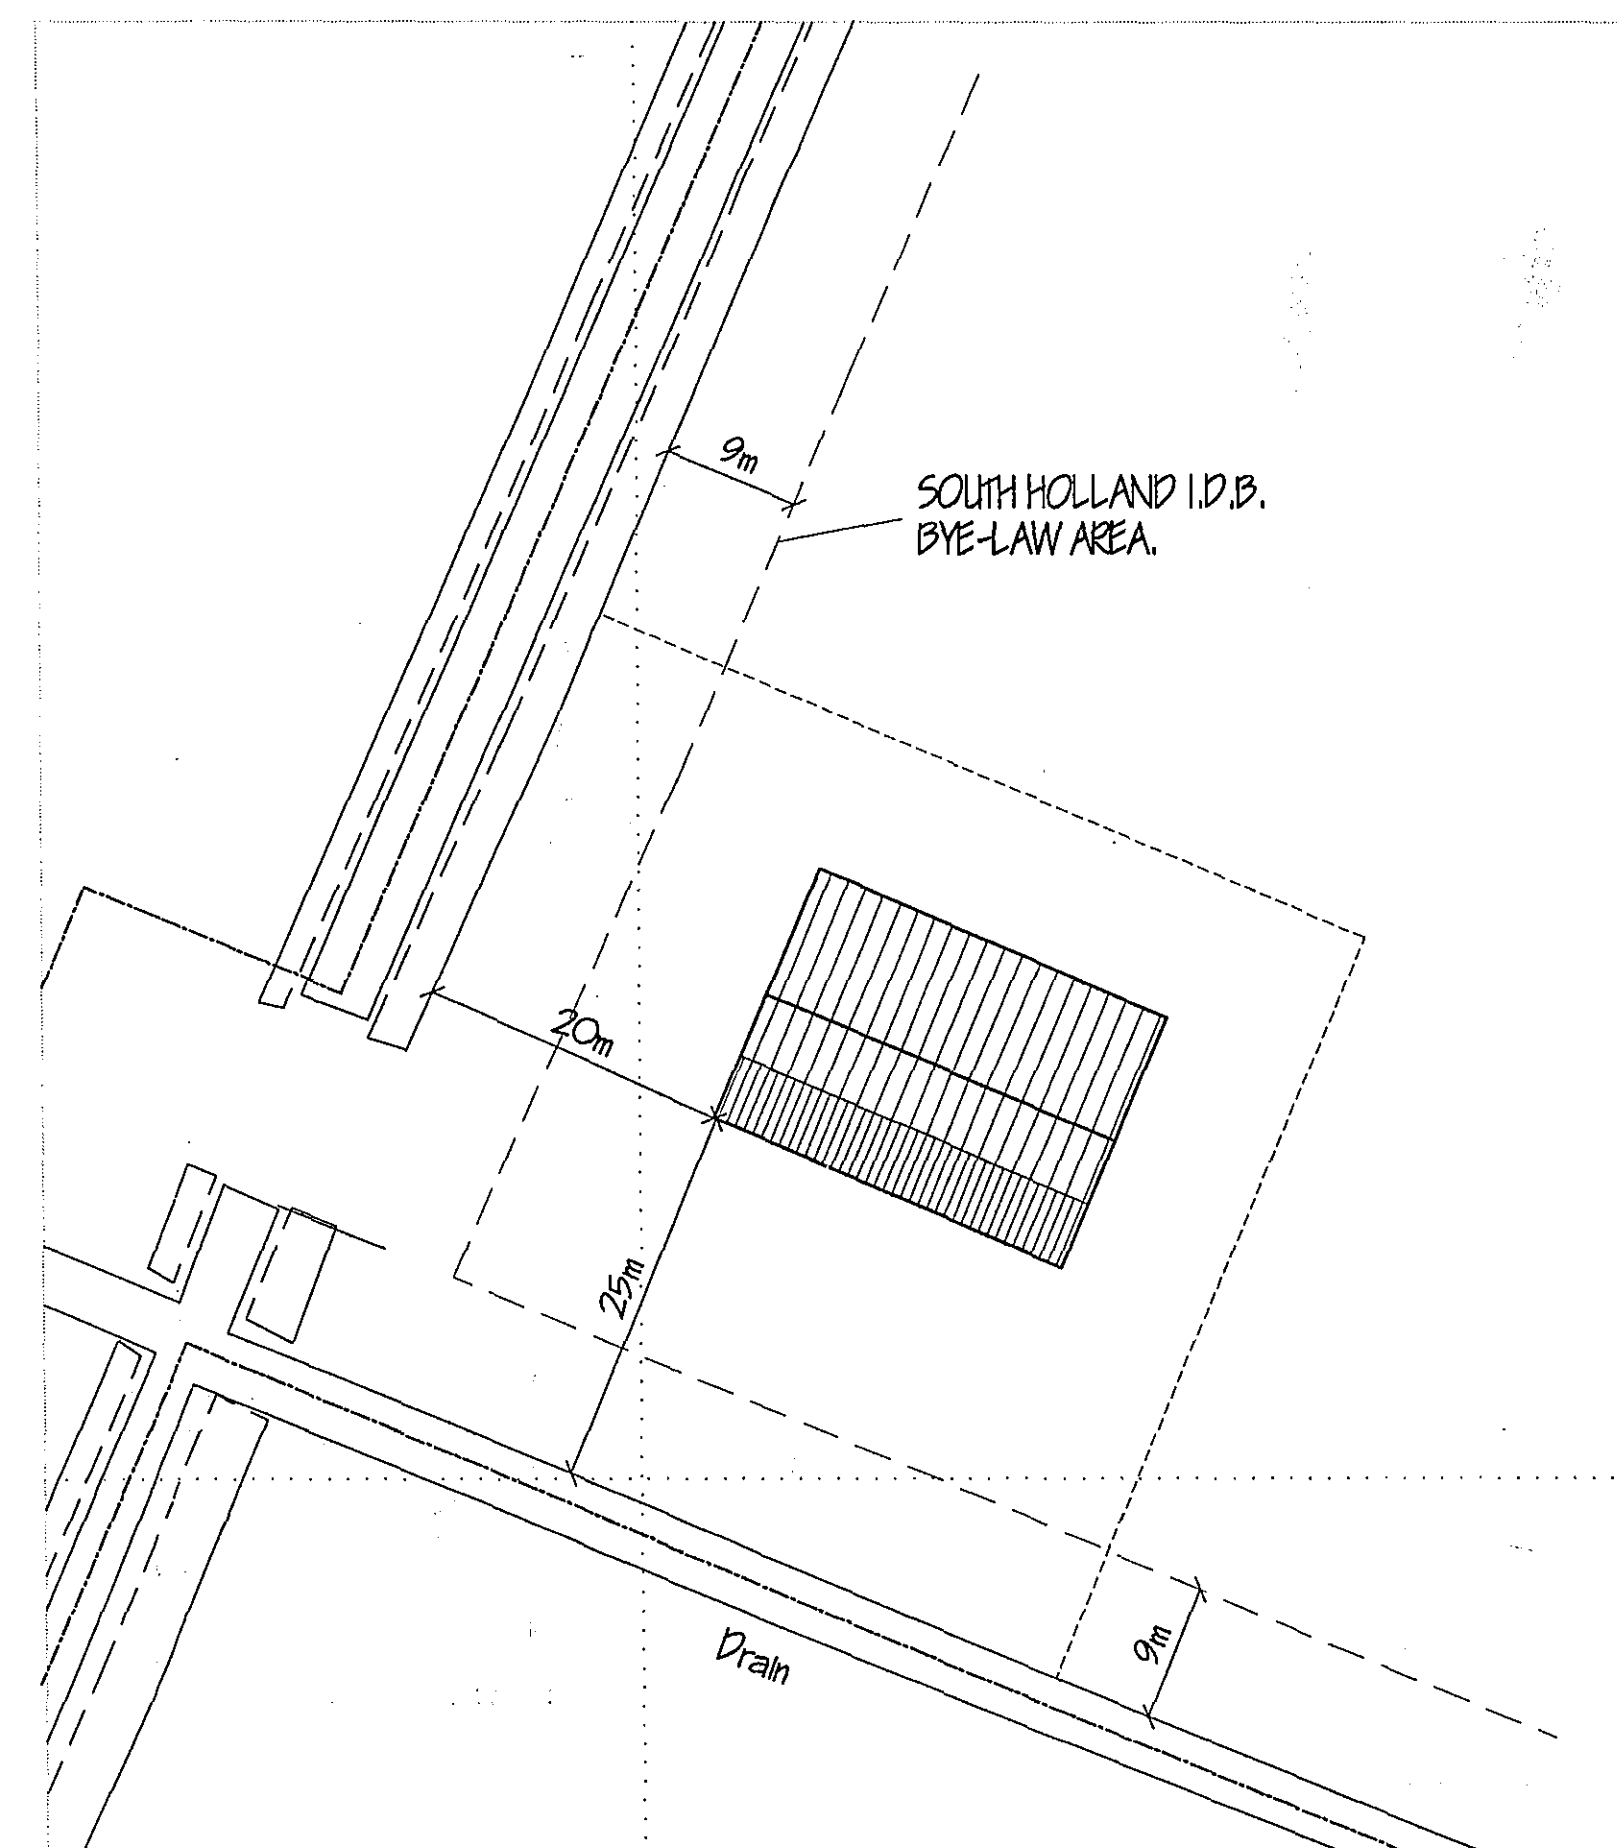

SITE PLAN
1/500

SUPERSEDED

[illegible]