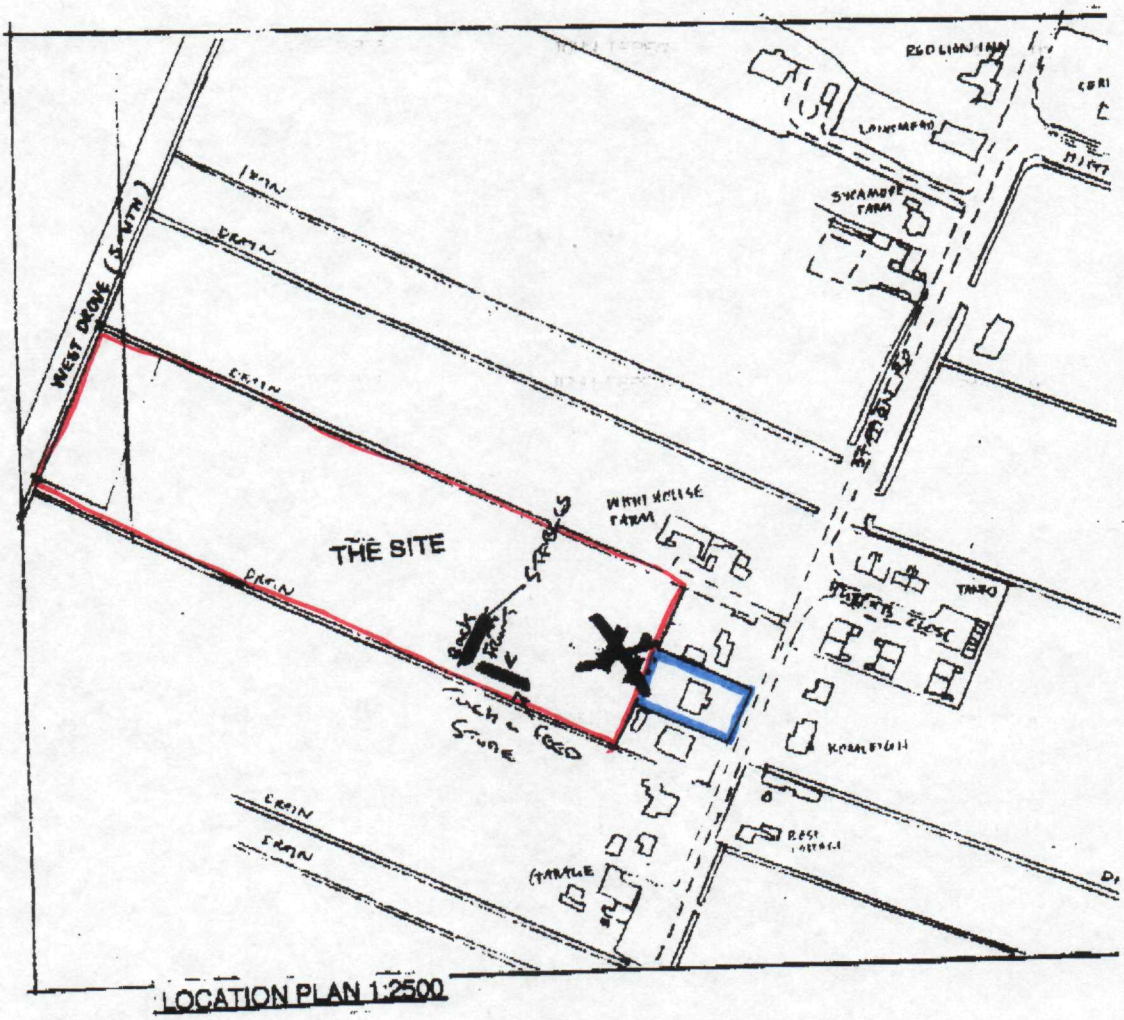


LOCATION PLAN 1:2500

AMENDED STABLE BLOCK LOCATION

APPLICATION NO H07/0638/99

THE ATTENTION OF LEWIS SMITH


LS

DETERMINED PLAN


SOUTH HOLLAND DC
HOUSING & PLANNING
31 AUG 1999
Ref: 0638/99

AMENDED PLAN

Ref.

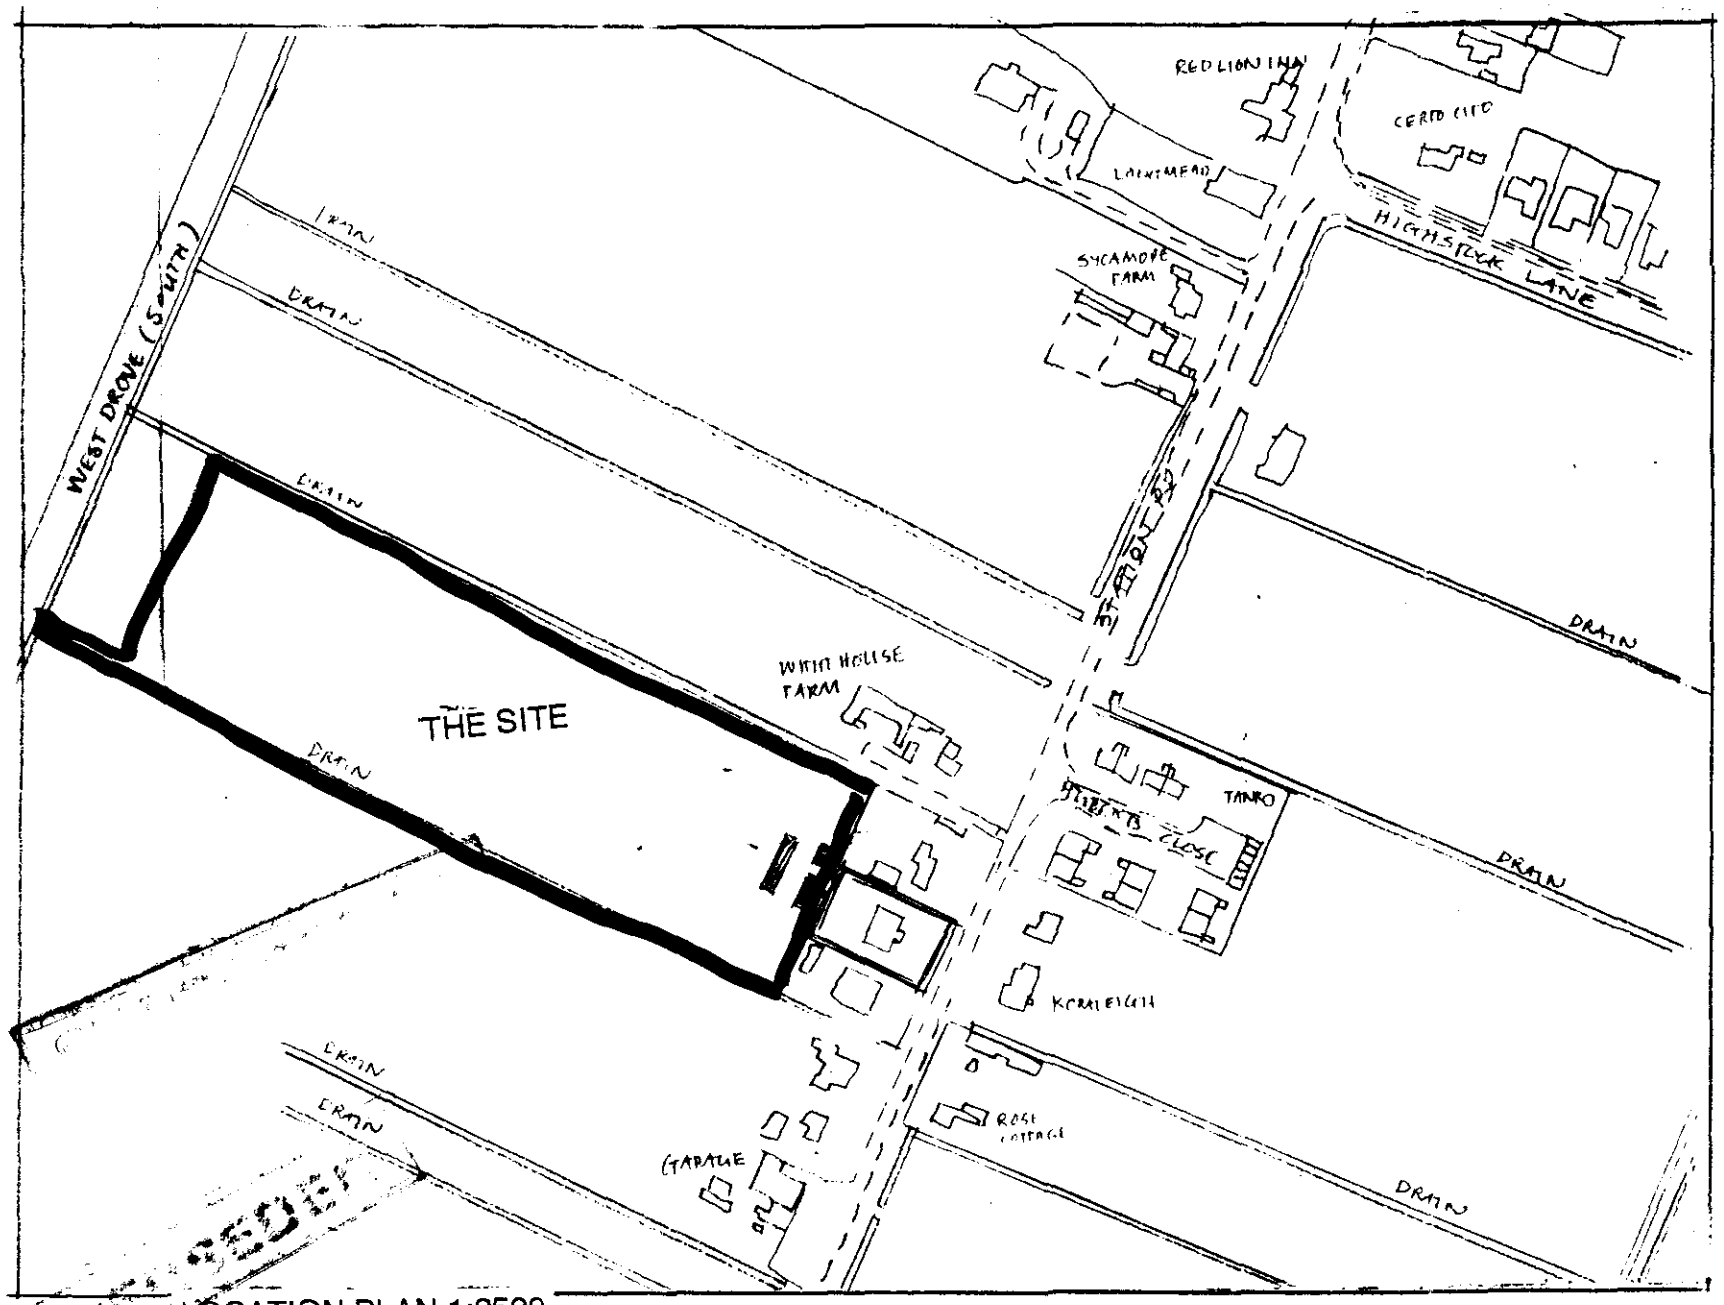

LOCATION PLAN 1:2500

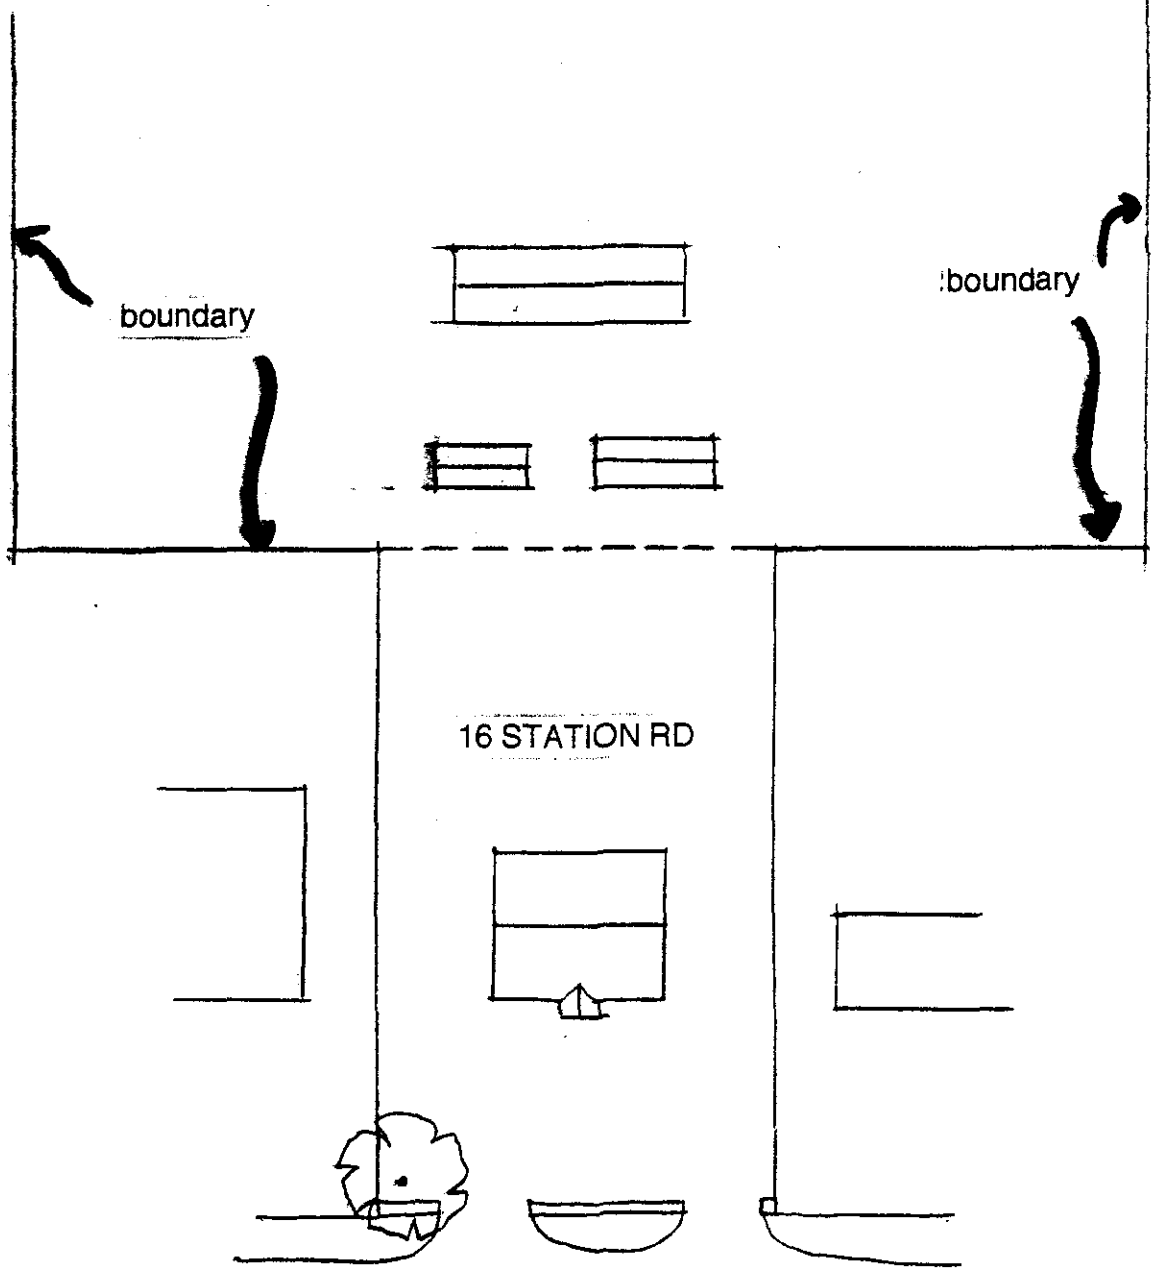

BLOCK PLAN 1:500

SOUTH HOLLAND DC
HOUSING & PLANNING
30 JUN 1999
Ref: H638/99

PROPOSED STABLE BLOCK, TACK ROOM AND FEED STORE
16 STATION ROAD, GEDNEY HILL
FOR, MR AND MRS J. DEPEAR
BLOCK AND LOCATION PLANS
DWG. NO. 99/1a/3 scale 1:500/1:2500

KAREN BRADLEY - CHARTERED ARCHITECT