DETAILS ON THIS DRAWING ARE COPYRIGHT OF SIDEBOTTOM RICHARDSON CHENG LIMITED.THIS IS A CONFIDENTIAL DOCUMENT AND MUST NOT BE COPIED, USED OR DIVULGED IN ANY WAY WITHOUT PRIOR WRITTEN CONSENT

NOTES

1. THIS DRAWING TO BE READ IN CONJUNCTION WITH SPECIFICATIONS AND ALL OTHER RELEVANT DRAWINGS

2. ALL PRIVATE DRAINAGE SHALL BE CARRIED OUT IN ACCORDANCE WITH PART H OF THE CURRENT BUILDING REGULATIONS.

3. ALL COVER LEVELS SHOWN ON THIS DRAWING ARE APPROXIMATE, EXACT LEVELS TO BE DETERMINED ON SITE TO SUIT ADJACENT FINISHED GROUND LEVELS.

4. NO DRAINAGE FROM PRIVATE AREAS TO BE DISCHARGED TO PUBLIC HIGHWAY. DRIVES TO BE LAID TO FALL TO GULLYS AT LOW POINTS TO ENSURE COMPLIANCE.

5. NO GATES, ETC TO OPEN OVER THE PUBLIC HIGHWAY.

8. FOR PROPOSED FINISHES REFER TO ARCHITECTS DRAWINGS.

9. CONTRACTOR TO CHECK INVERT LEVELS AND PIPE SIZES FOR EXISTING FOUL WATER MAIN AND VERIFY LEVELS PRIOR TO ANY CONSTRUCTION WORKS ON SITE.


10. MANHOLES WILL NEED TO BE TO CLASS D400 TO BS EN 124.

11. MAXIMUM PIPE GRADIENT NOT TO EXCEED 1:10.

THE SPECIFICATION IN ALL RESP
IN ACCORDANCE WITH THE
LINCOLNSHIRE DESIGN GUIDE F
AREAS AND 'DEVELOPMENT
SPECIFICATION AND CONS
PUBLICATIONS IN FORCE IN THE
TIME OF CONSTRUC

SEWAGE TREATMENT PLANT (S
'KINGSPAN BIOTEC P6' SYSTE
APPROVED.

THIS DRAWING IS TO BE READ
WITH SRC SURVEY DRAWIN

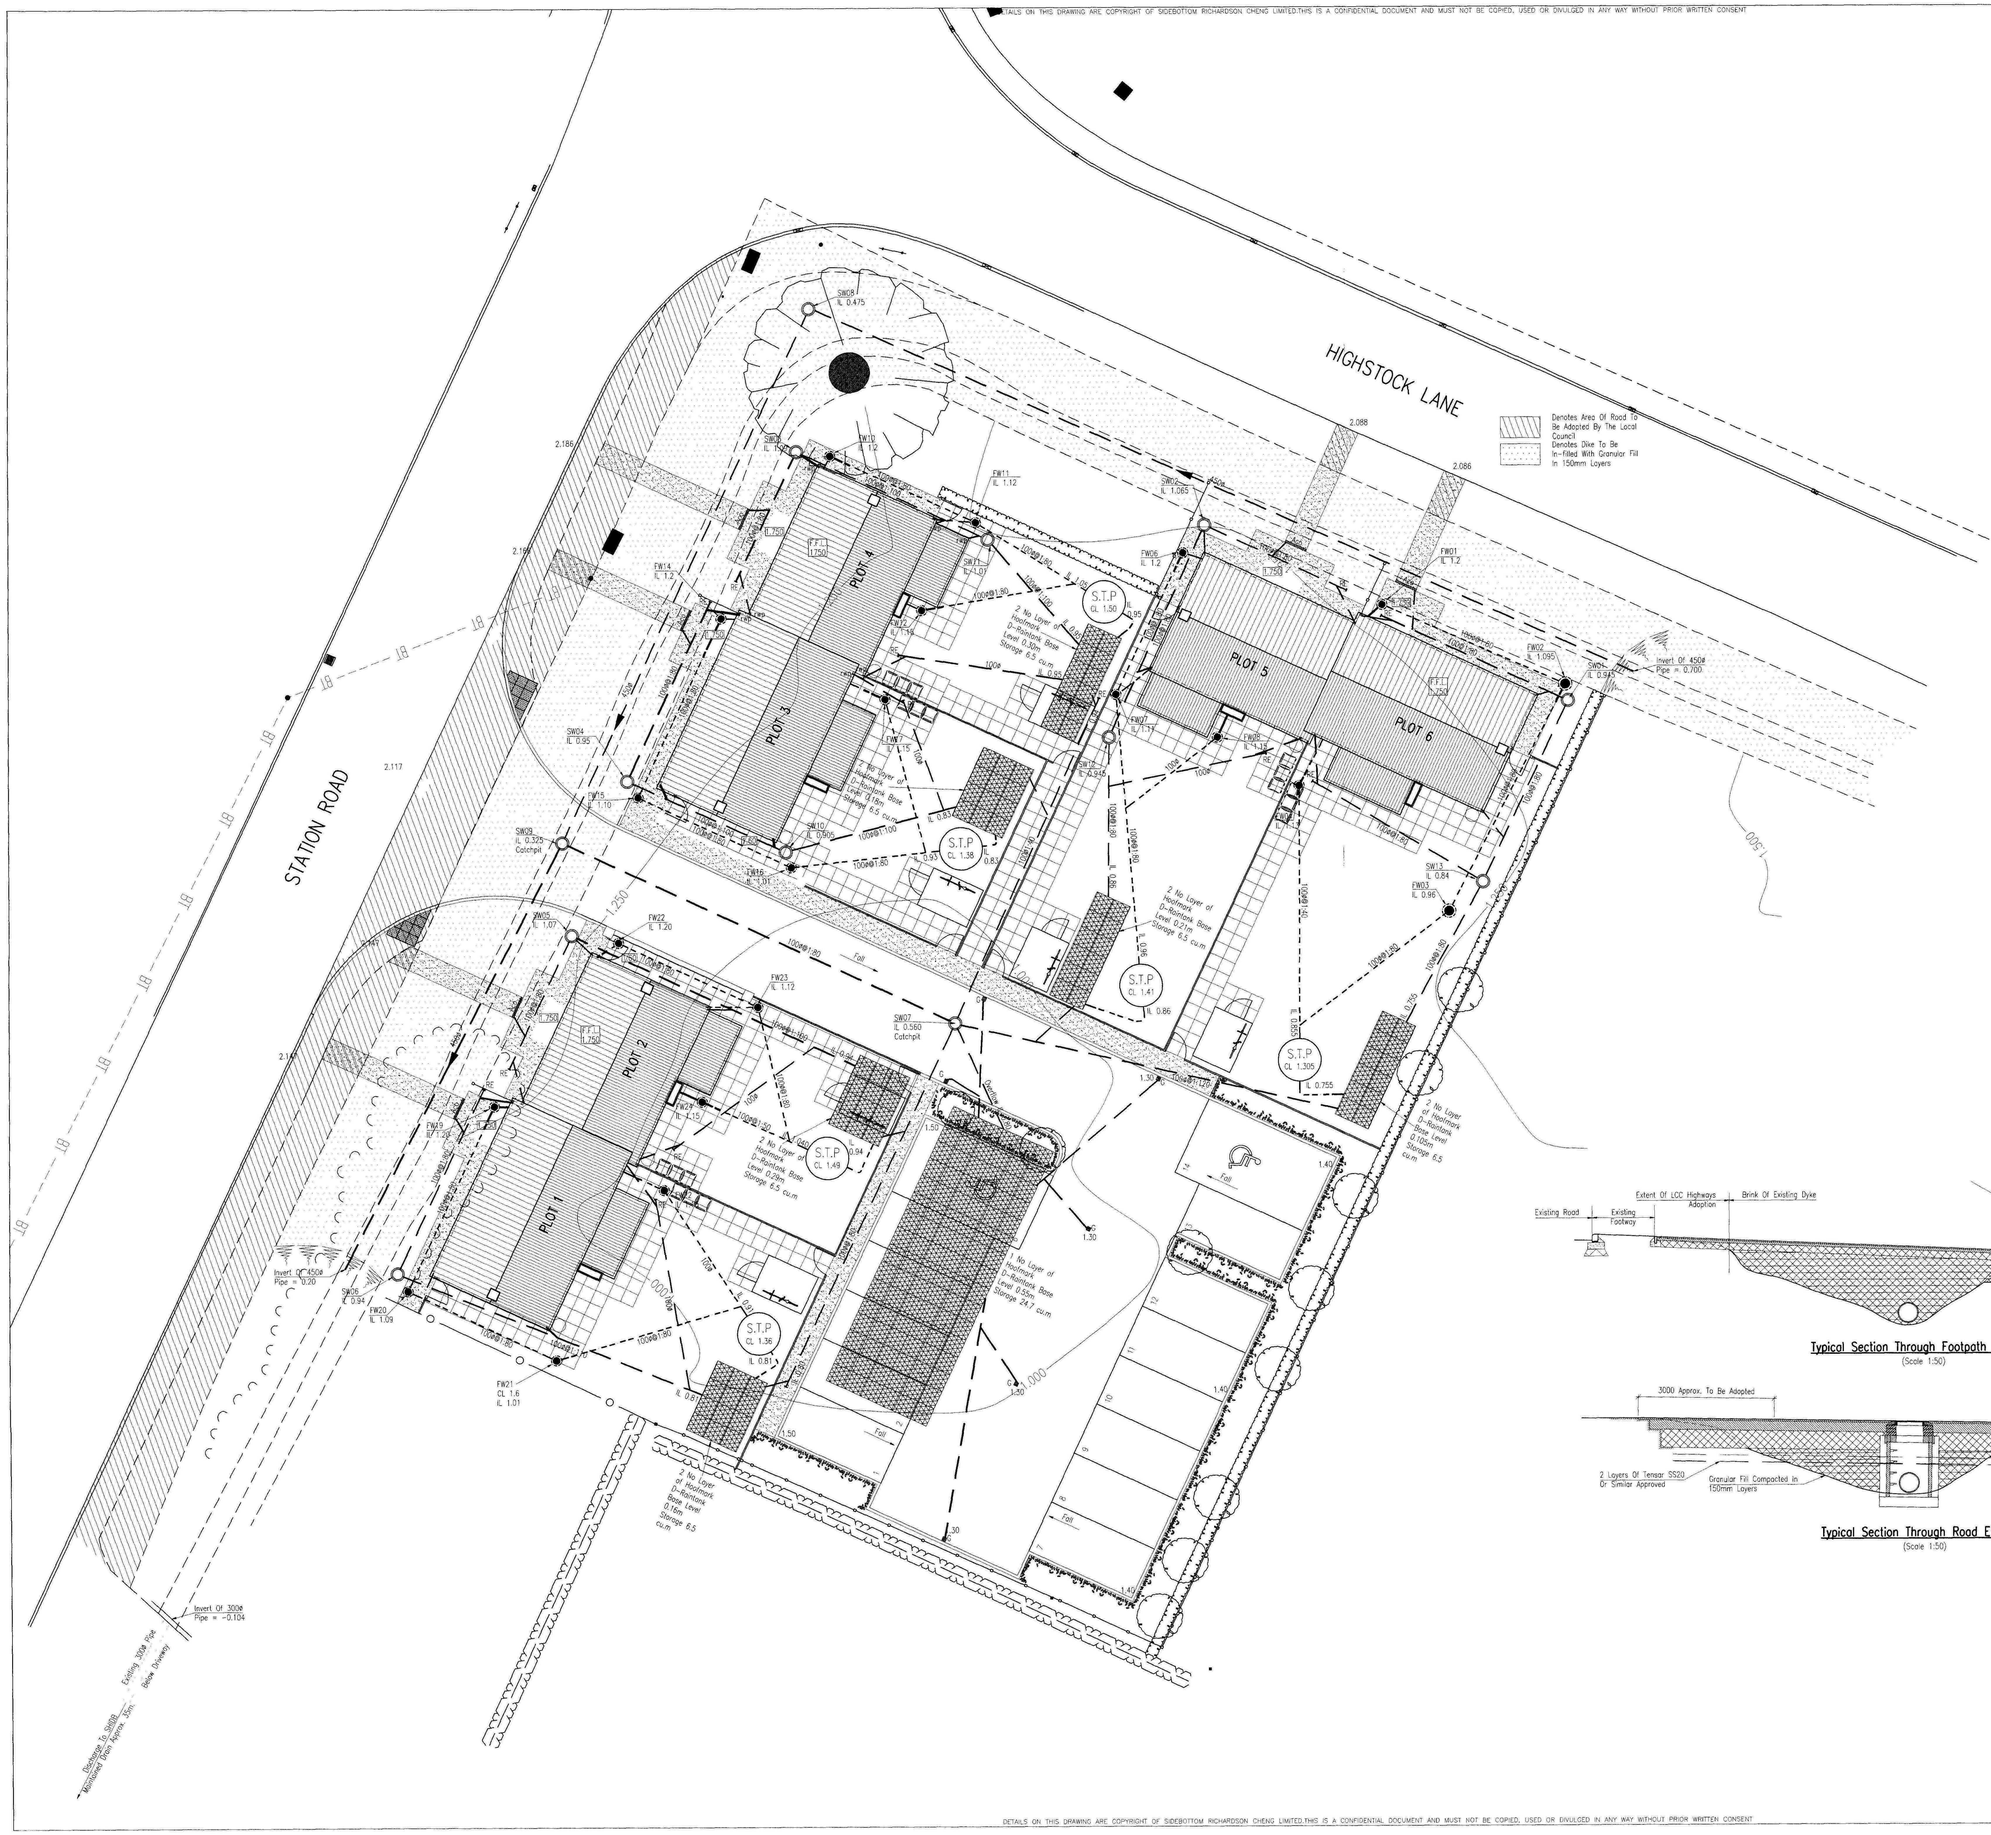

Typical Section Through Footpath Entrance
(Scale 1:50)

Typical Section Through Road Entrance
(Scale 1:50)

SHDC
Planning & Development
12 OCT 2009
Ref:

AMENDED PLAN

D	02/10/09	Drainage Scheme Updated.
C	30/09/09	Drainage Scheme & Levels Coordinates Moved To Drg.
B	23/09/09	Mistyped Coordinate Amende
A	23/09/09	Coordinates Added.
REV	DATE	REMARKS

STATUS FOR INFORM

SIDEBOTTO
RICHARDSO
CHENG LT
CONSULTING STRUCTURAL AND CIVIL ENGINEERS

PROJECT
Residential Developme
Station Road/Highsto
Gedney Hill

TITLE
Private Drainage Wor

DATE	Aug' 2009	SCALE	
DRAWN	BJ	CHECKE	
DESIGN		FILENAM	

DRG No. 18309/2

DETAILS ON THIS DRAWING ARE COPYRIGHT OF SIDEBOTTOM RICHARDSON CHENG LIMITED.THIS IS A CONFIDENTIAL DOCUMENT AND MUST NOT BE COPIED, USED OR DIVULGED IN ANY WAY WITHOUT PRIOR WRITTEN CONSENT