

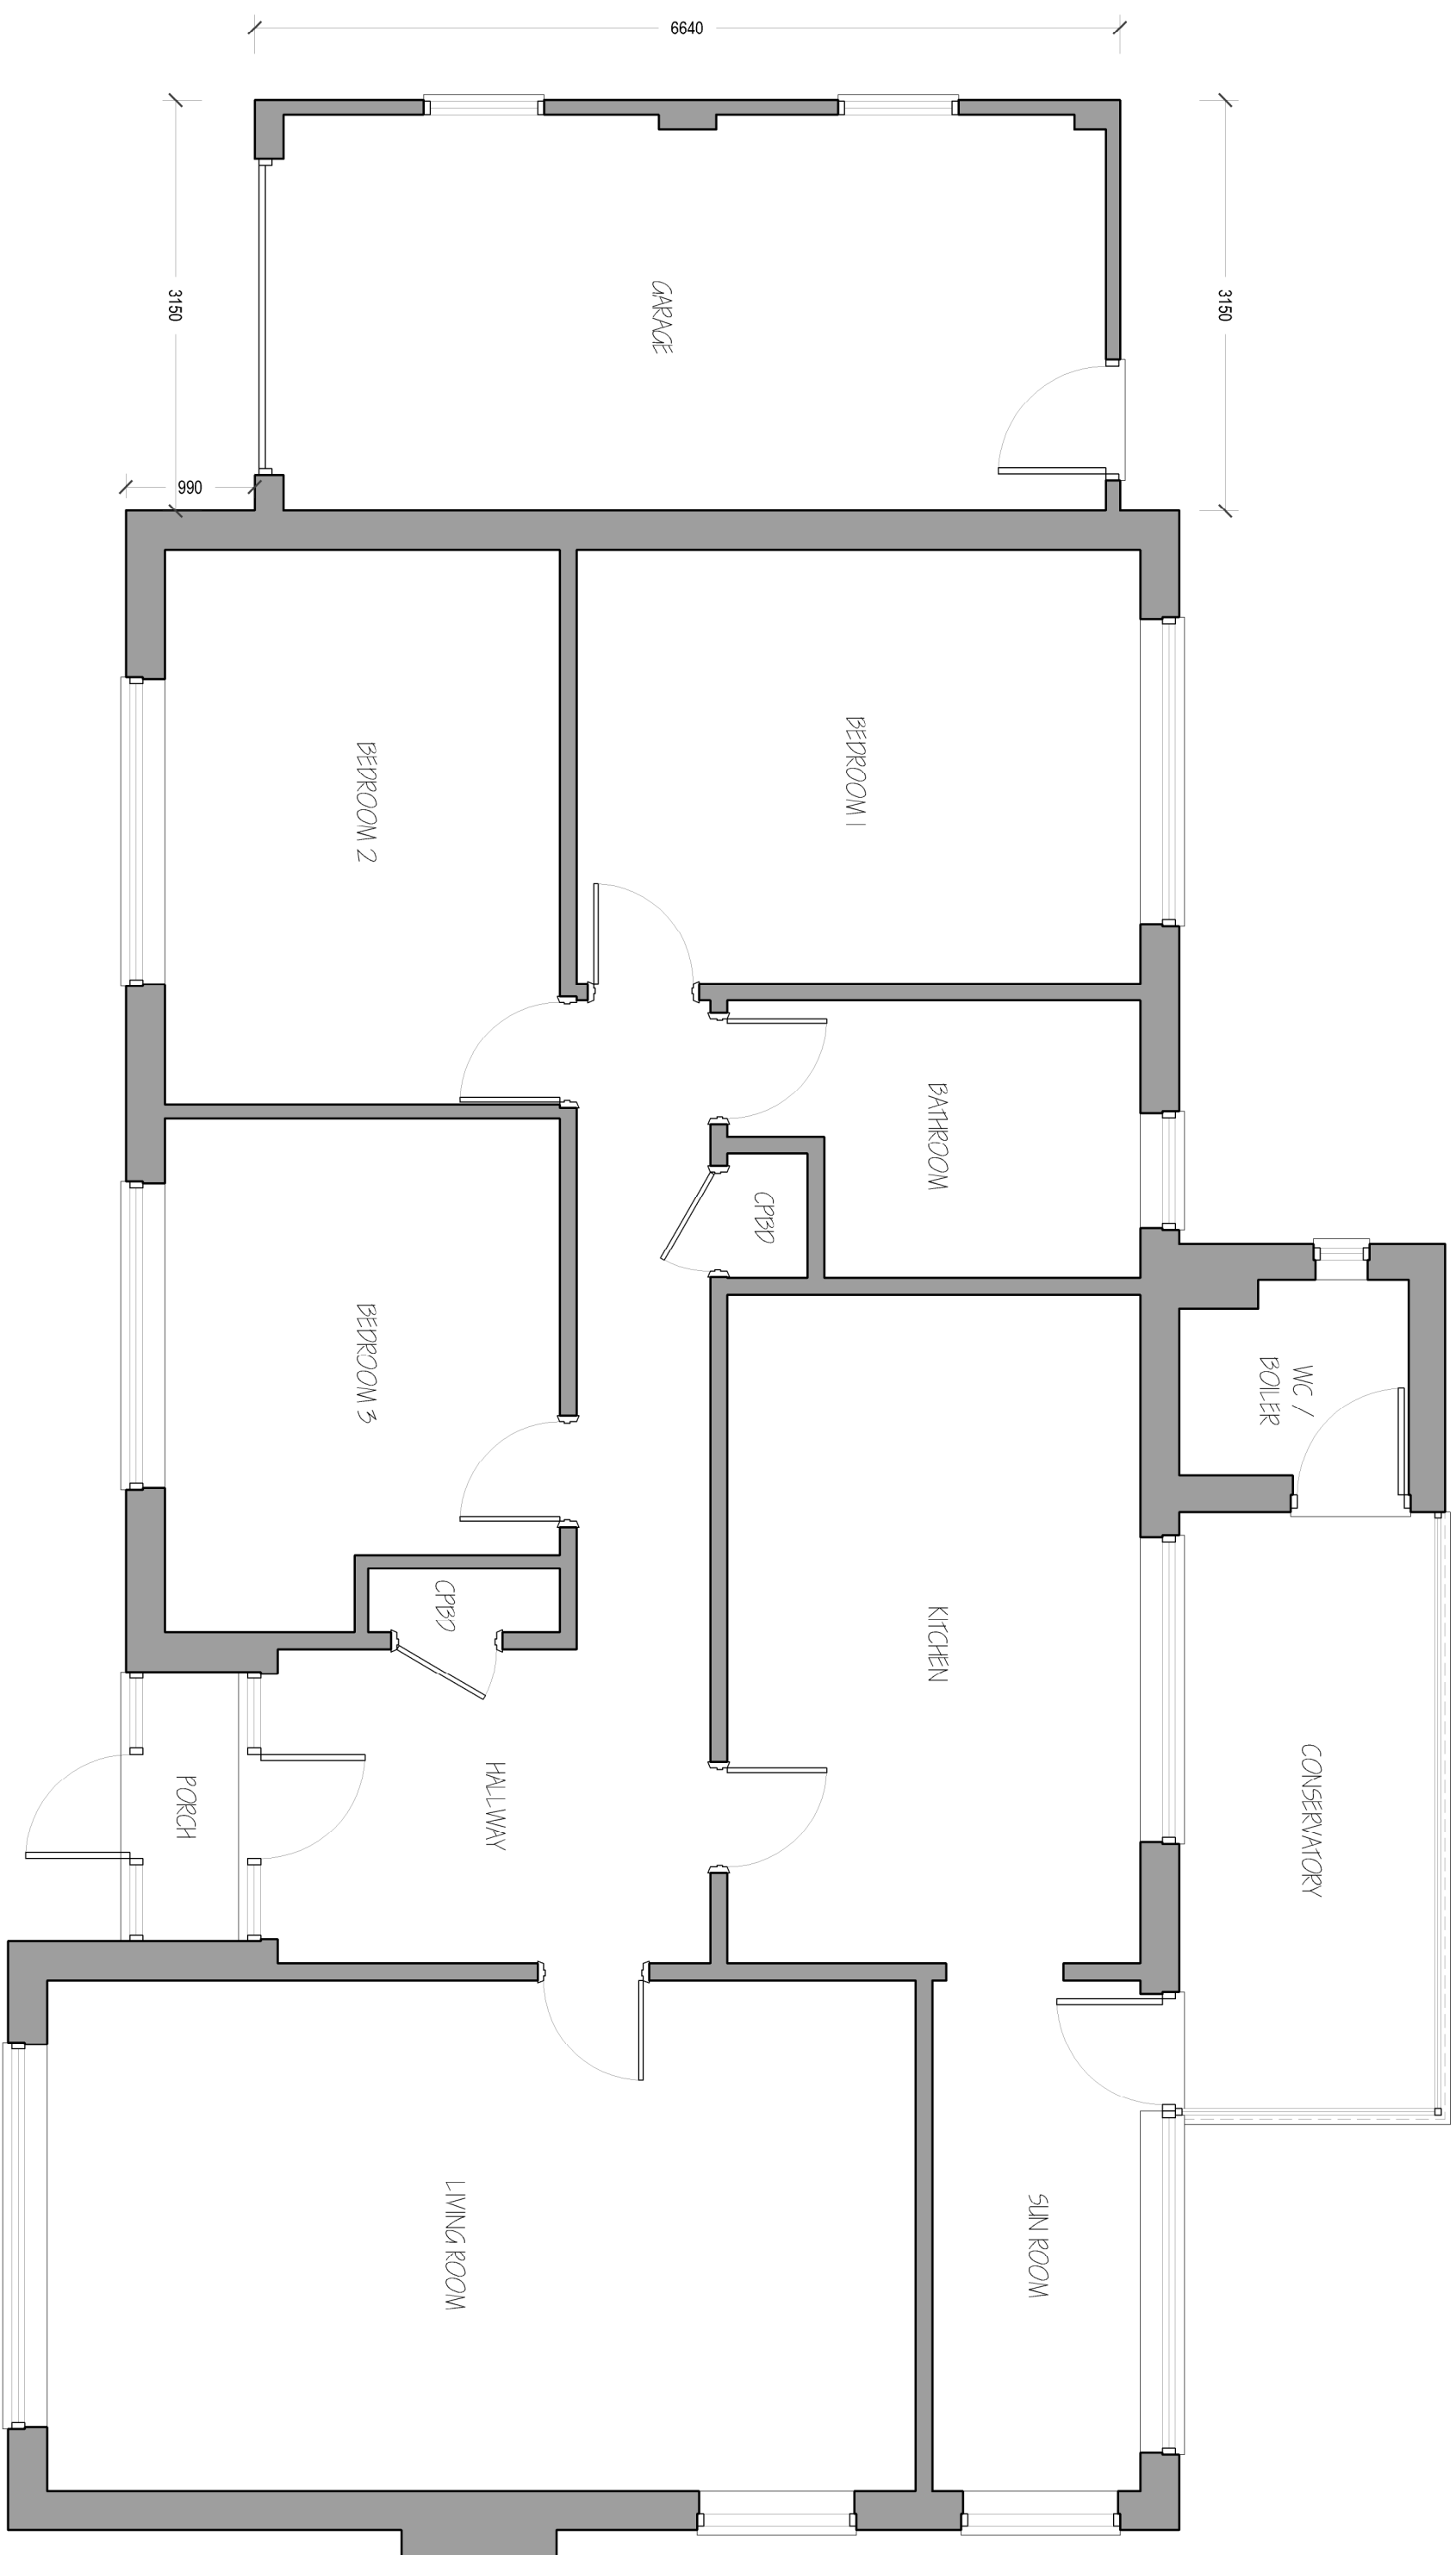
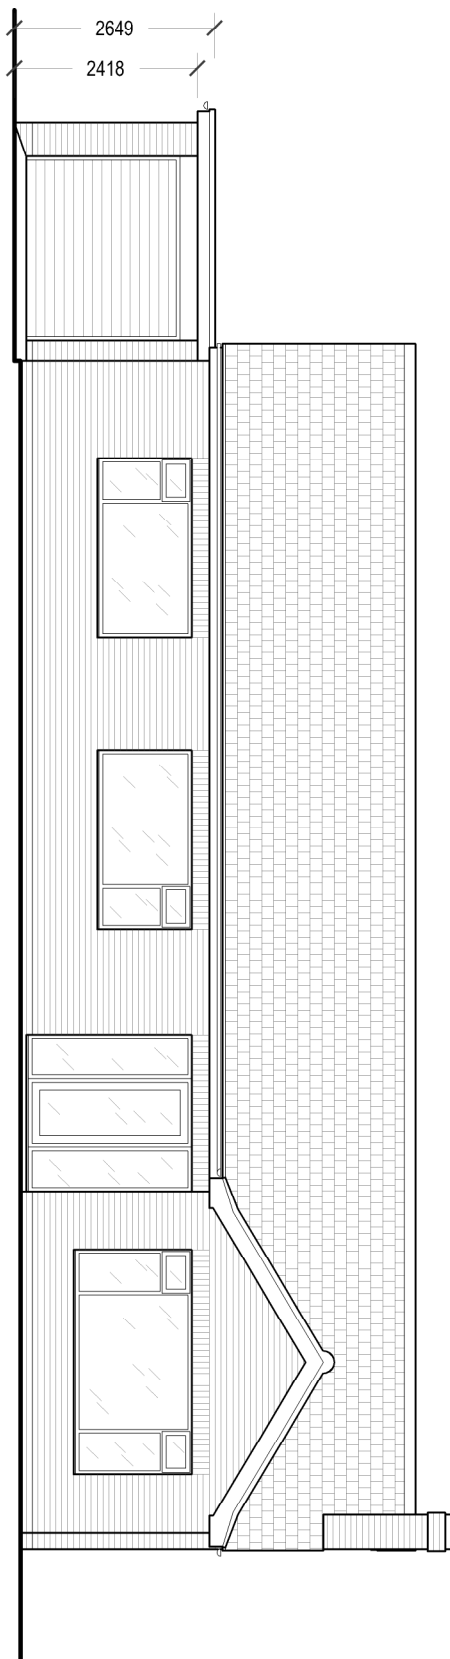




Ground Floor GA Plan
Existing - 1 to 50

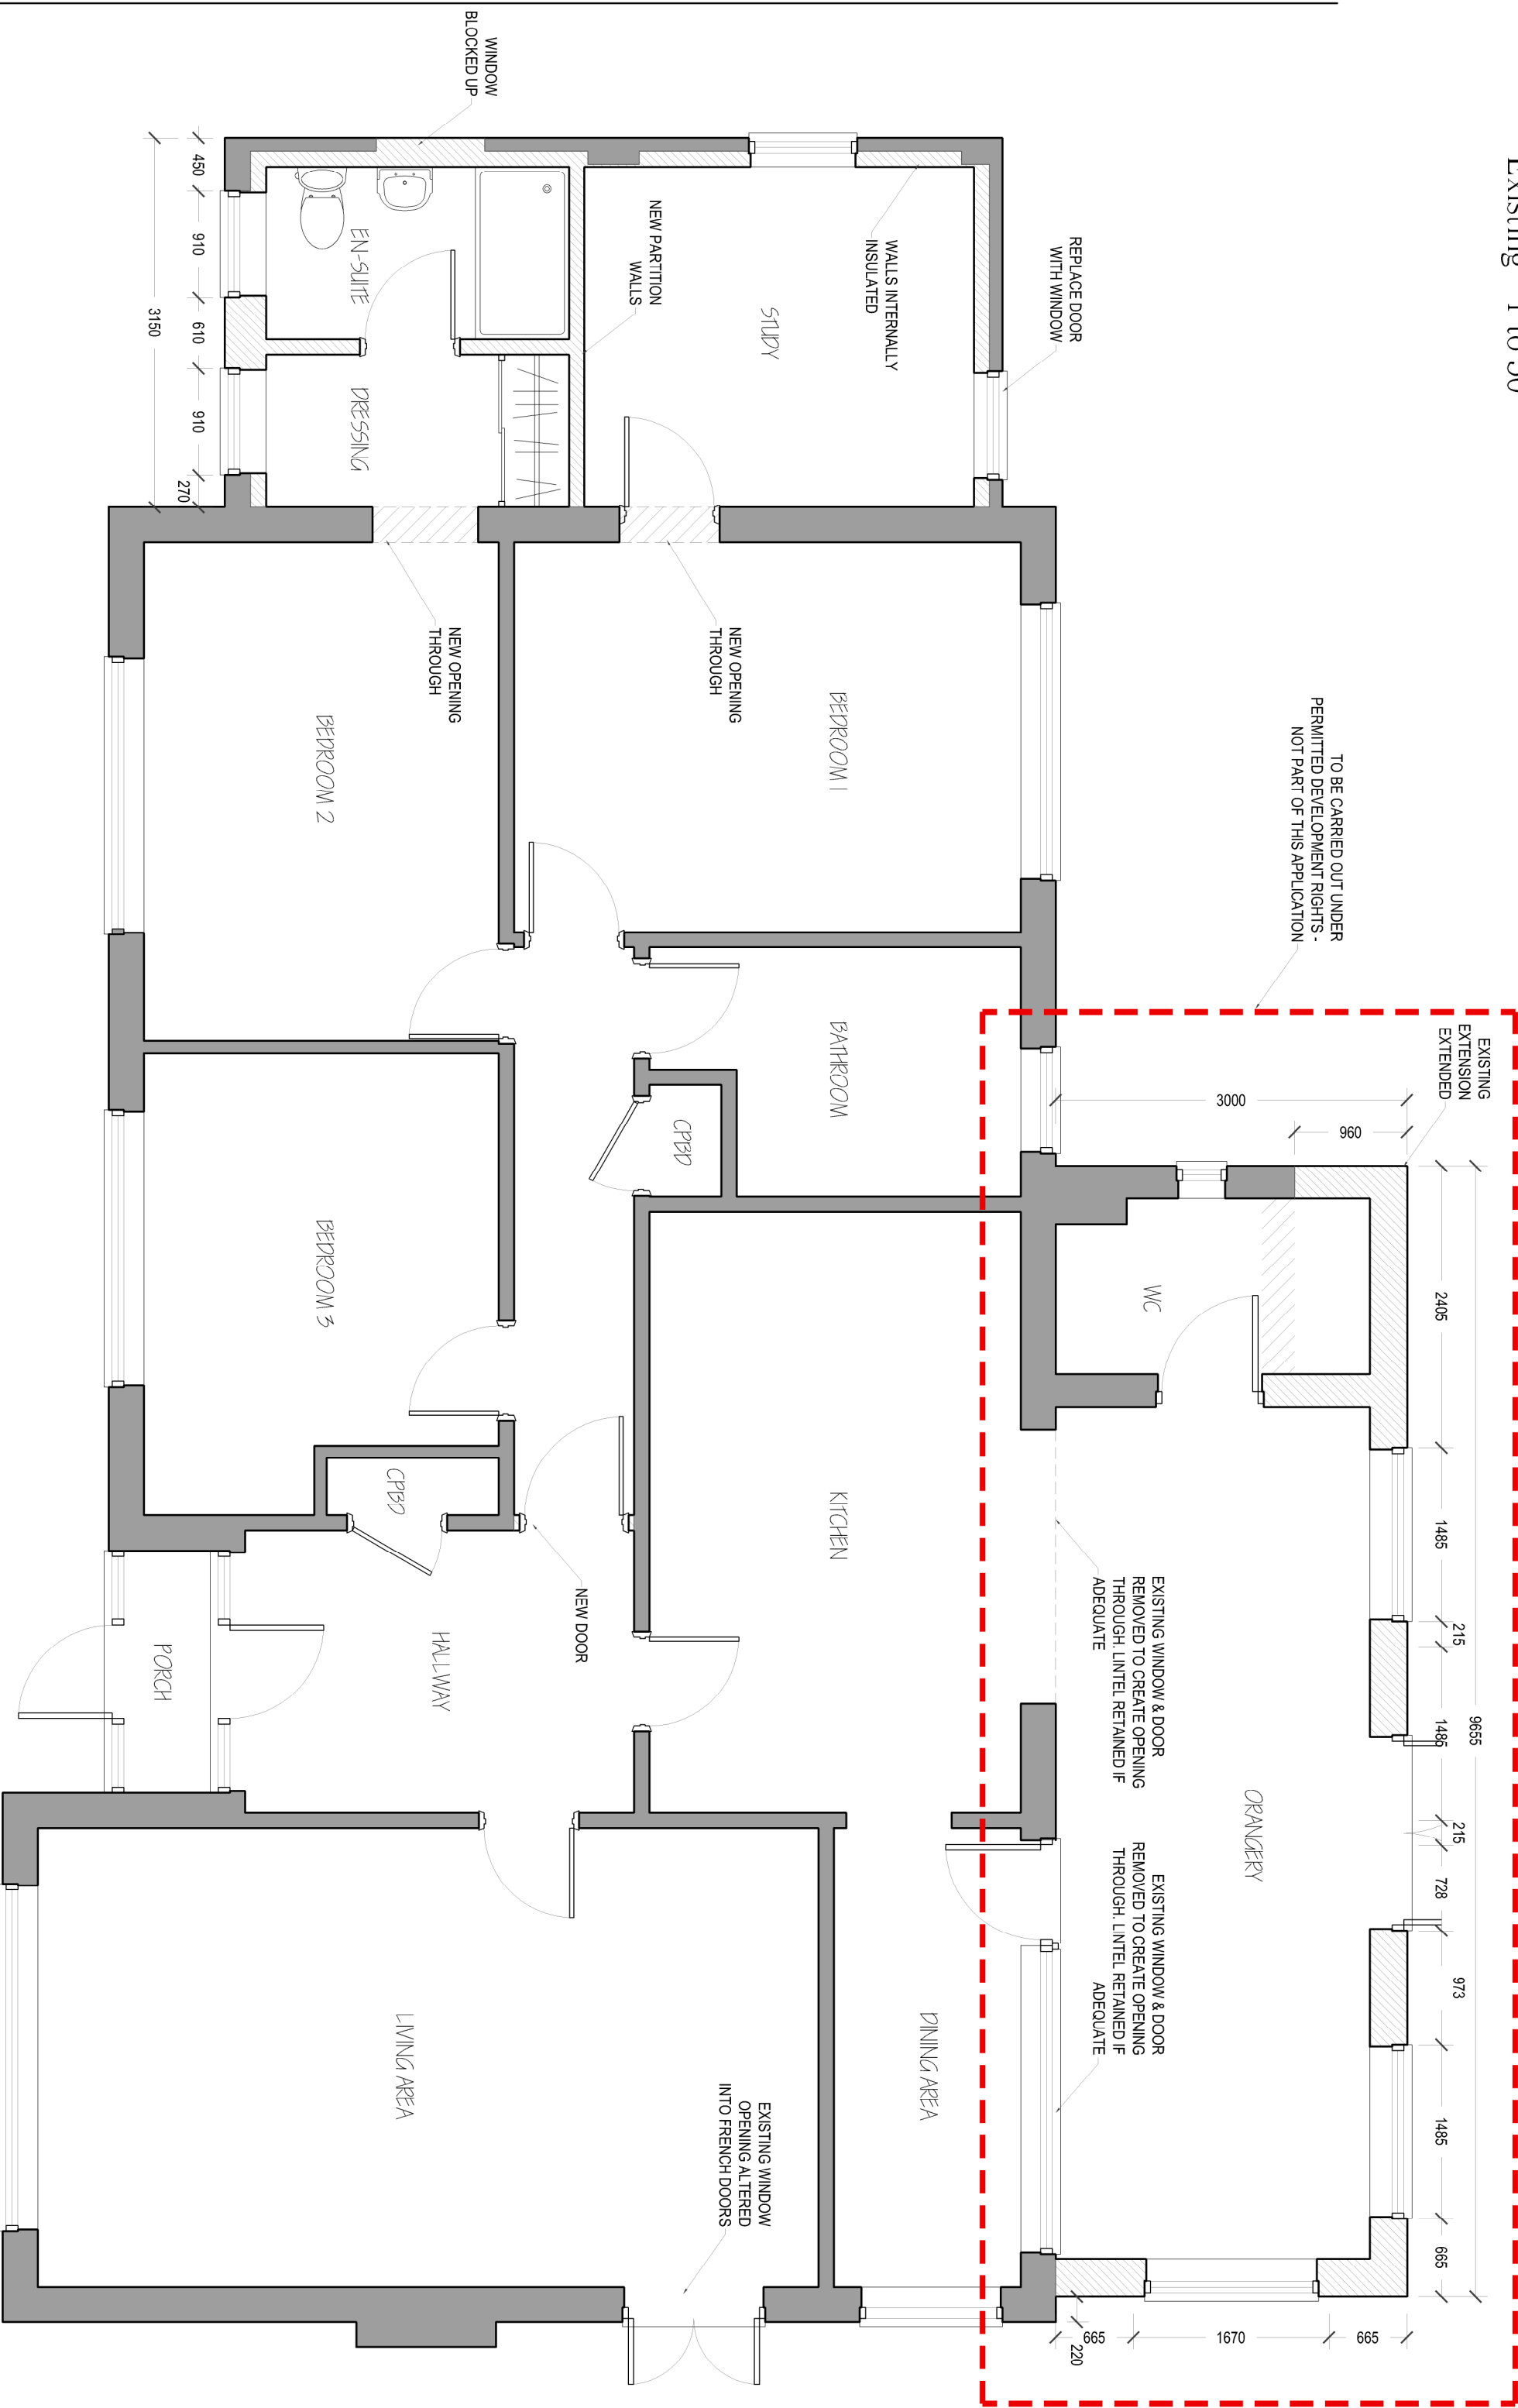


Front (N-W) Elevation
Existing - 1 to 50

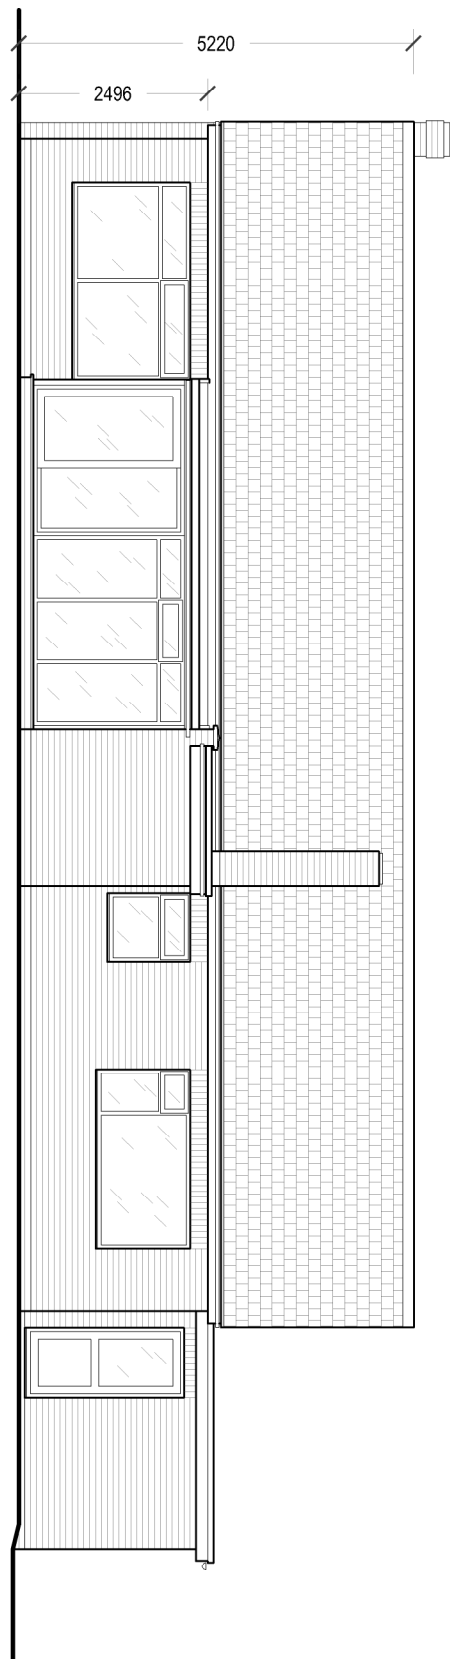


Rear (S-E) Elevation
Existing - 1 to 50

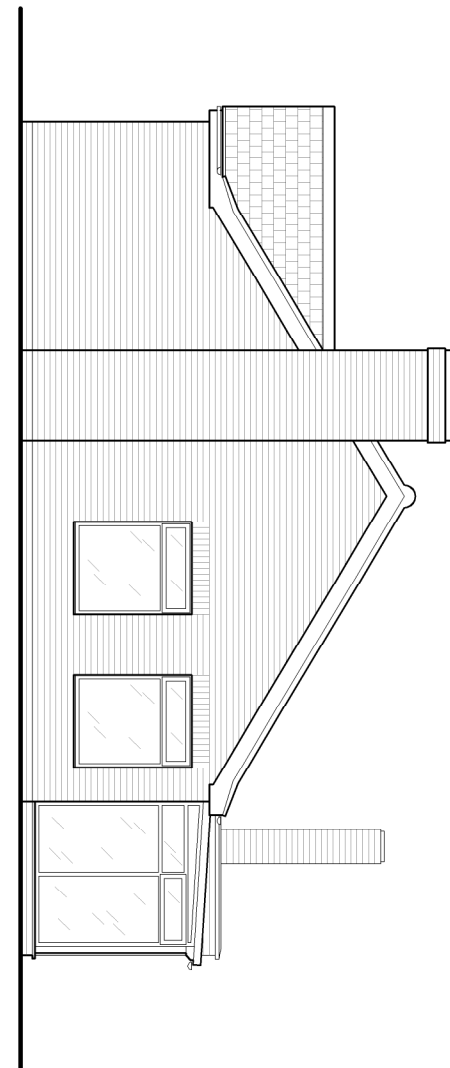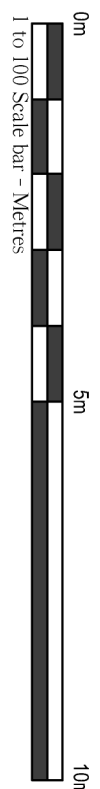


Side (S-W) Elevation
Existing - 1 to 50

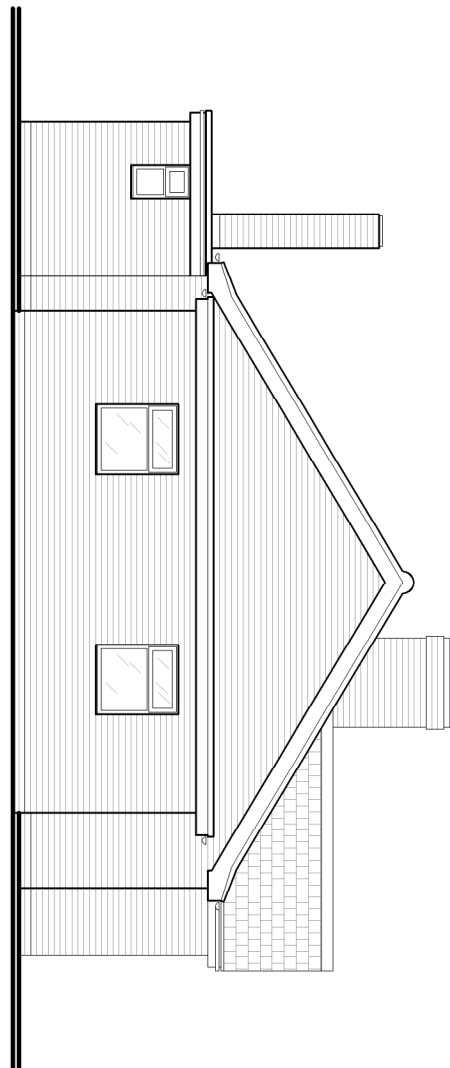


Side (N-E) Elevation
Existing - 1 to 50

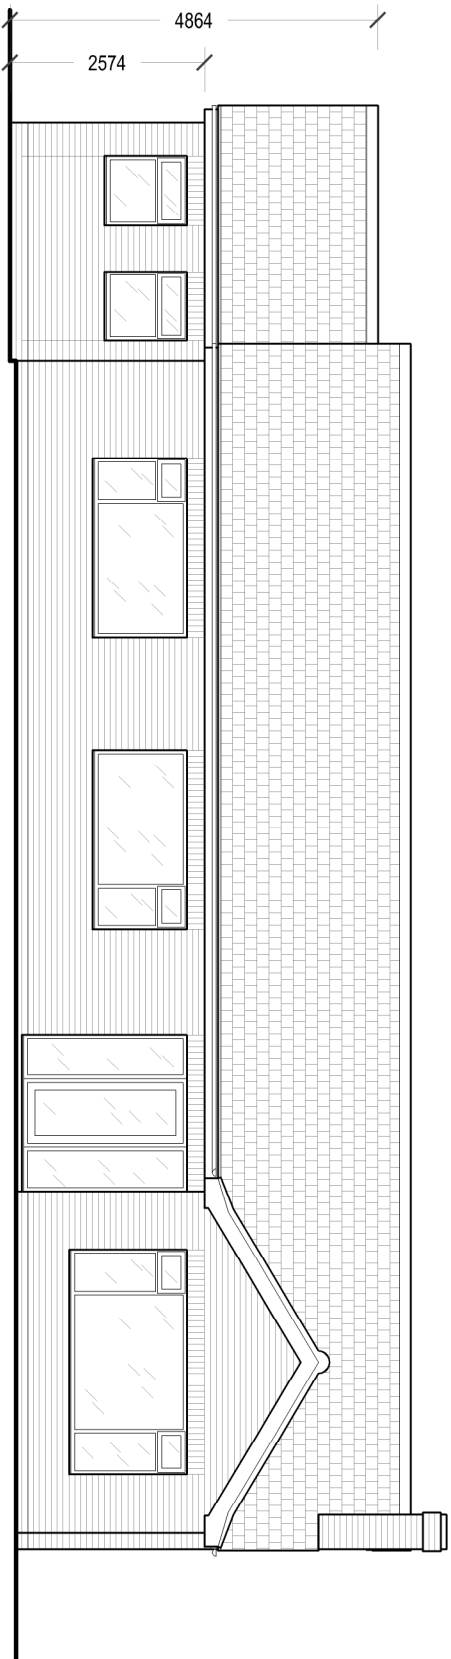


Front (N-W) Elevation
Proposed - 1 to 50

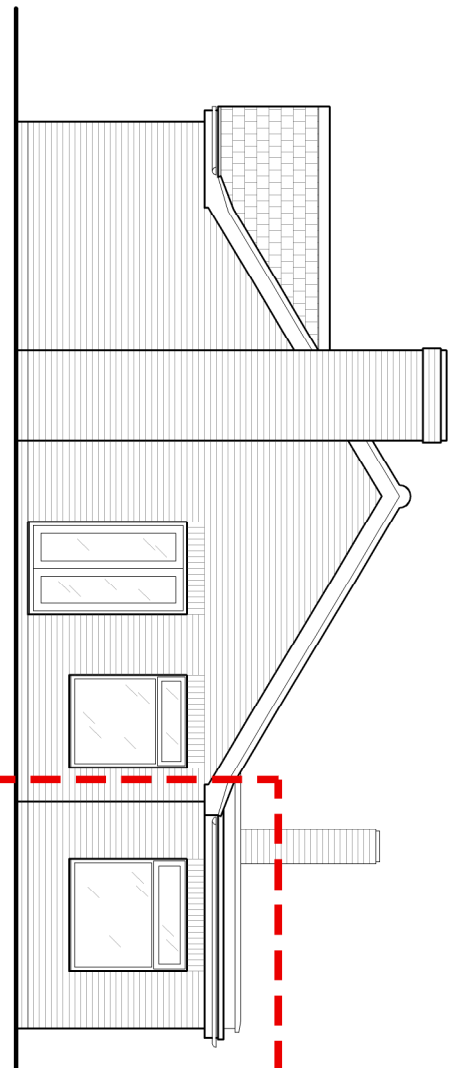

Side (S-W) Elevation
Proposed - 1 to 50

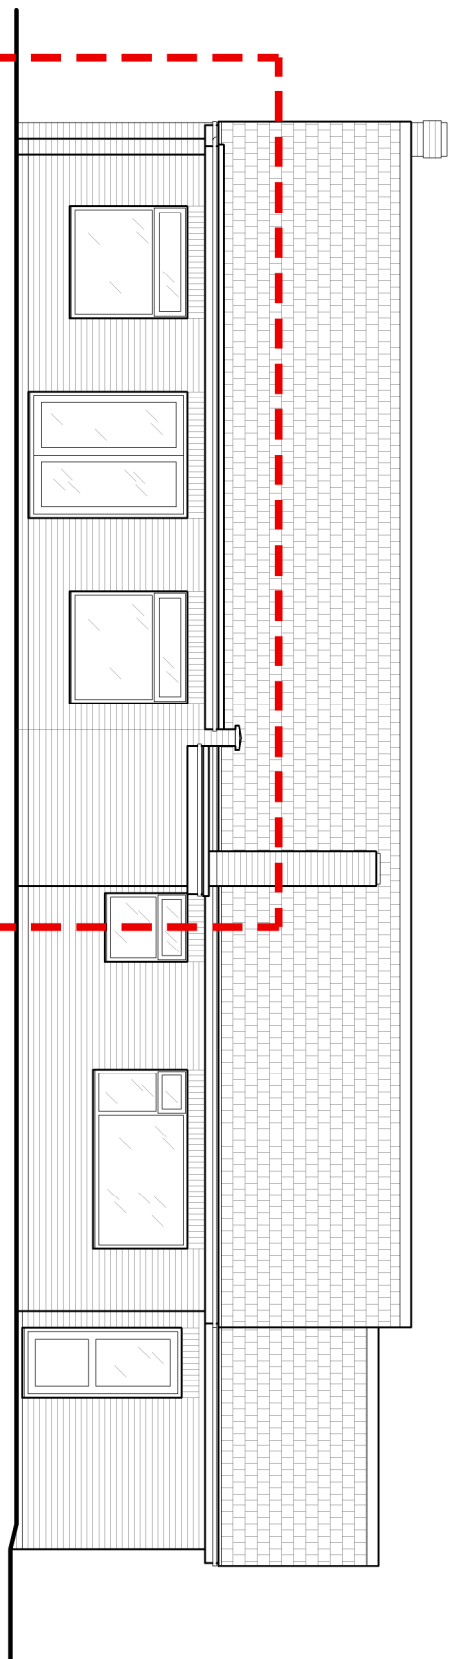

Rear (S-E) Elevation
Proposed - 1 to 50

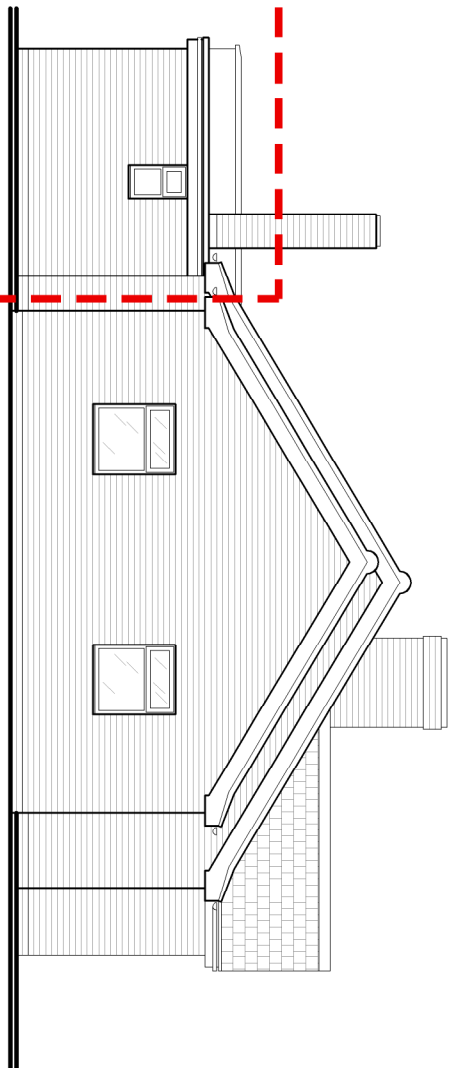

Side (N-E) Elevation
Proposed - 1 to 50

- GENERAL NOTES:
1. This drawing is for PLANNING PURPOSES ONLY.
 2. NOT FOR CONSTRUCTION
 3. All dimensions in millimetres.
 4. Faded dimensions should be used only. Measurements scaled from drawing taken at own risk.

Rev	Date	Comments
-	-	-
Client: Tracy Nephrole		
Project Title: 7 Station Road, Ledney Hill, PE12 0NP		
Drawing Title: Existing & Proposed Plans & Elevations		
Project / Drawing No: 2020_16 P (01)		
Date: July 2020		

Ground Floor GA Plan
Proposed - 1 to 50