


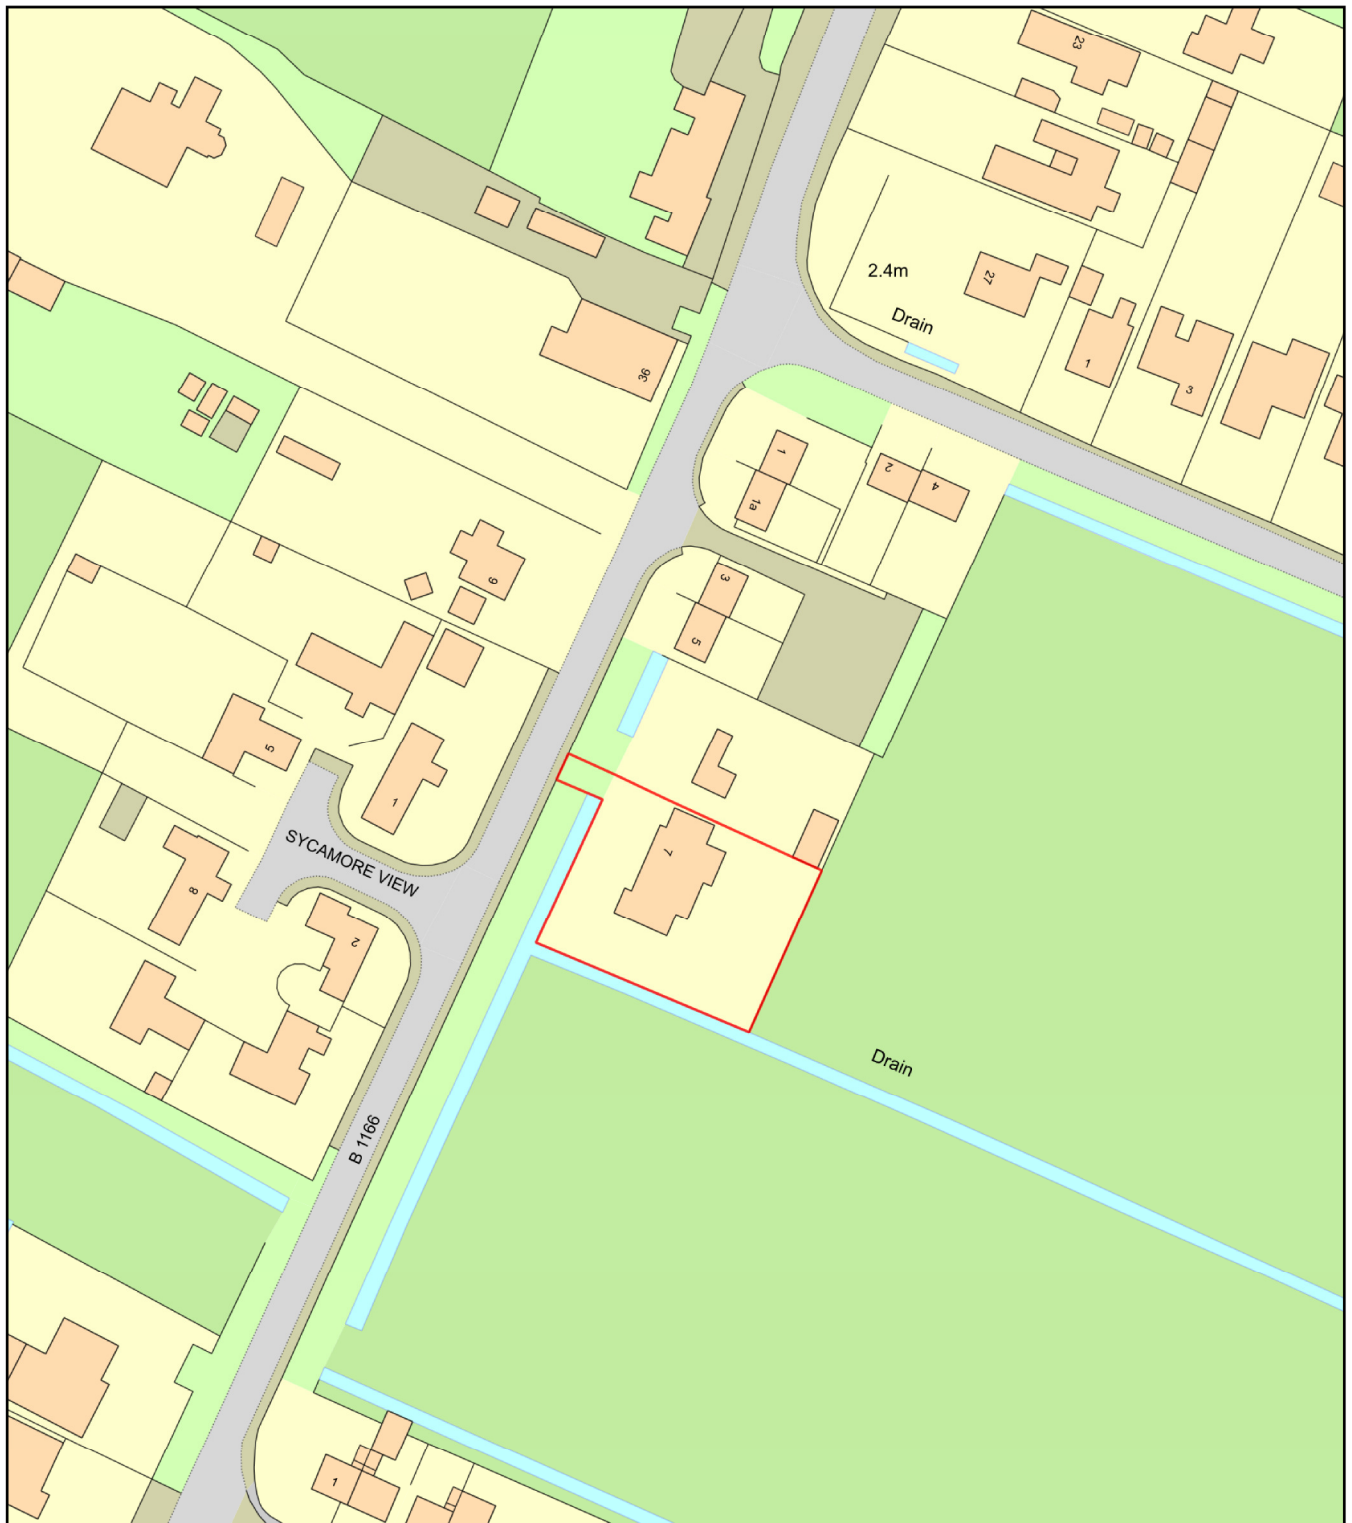

0 50
Metres



Location Plan

- 1 to 1250

Date Produced: 10 Aug 2020

Plan Reference Number: TQRQM20223133707873

Scale: 1:1250 @ A4

© Crown copyright and database rights 2019 OS 100042766

Client:
Tracy Nightingale

Drawing Title:
Location Plan

Project Title:
7 Station Road, Gedney Hill, PE12 ONP

Project / Drawing No:
2020_16 P (02)

Date:
August 2020