



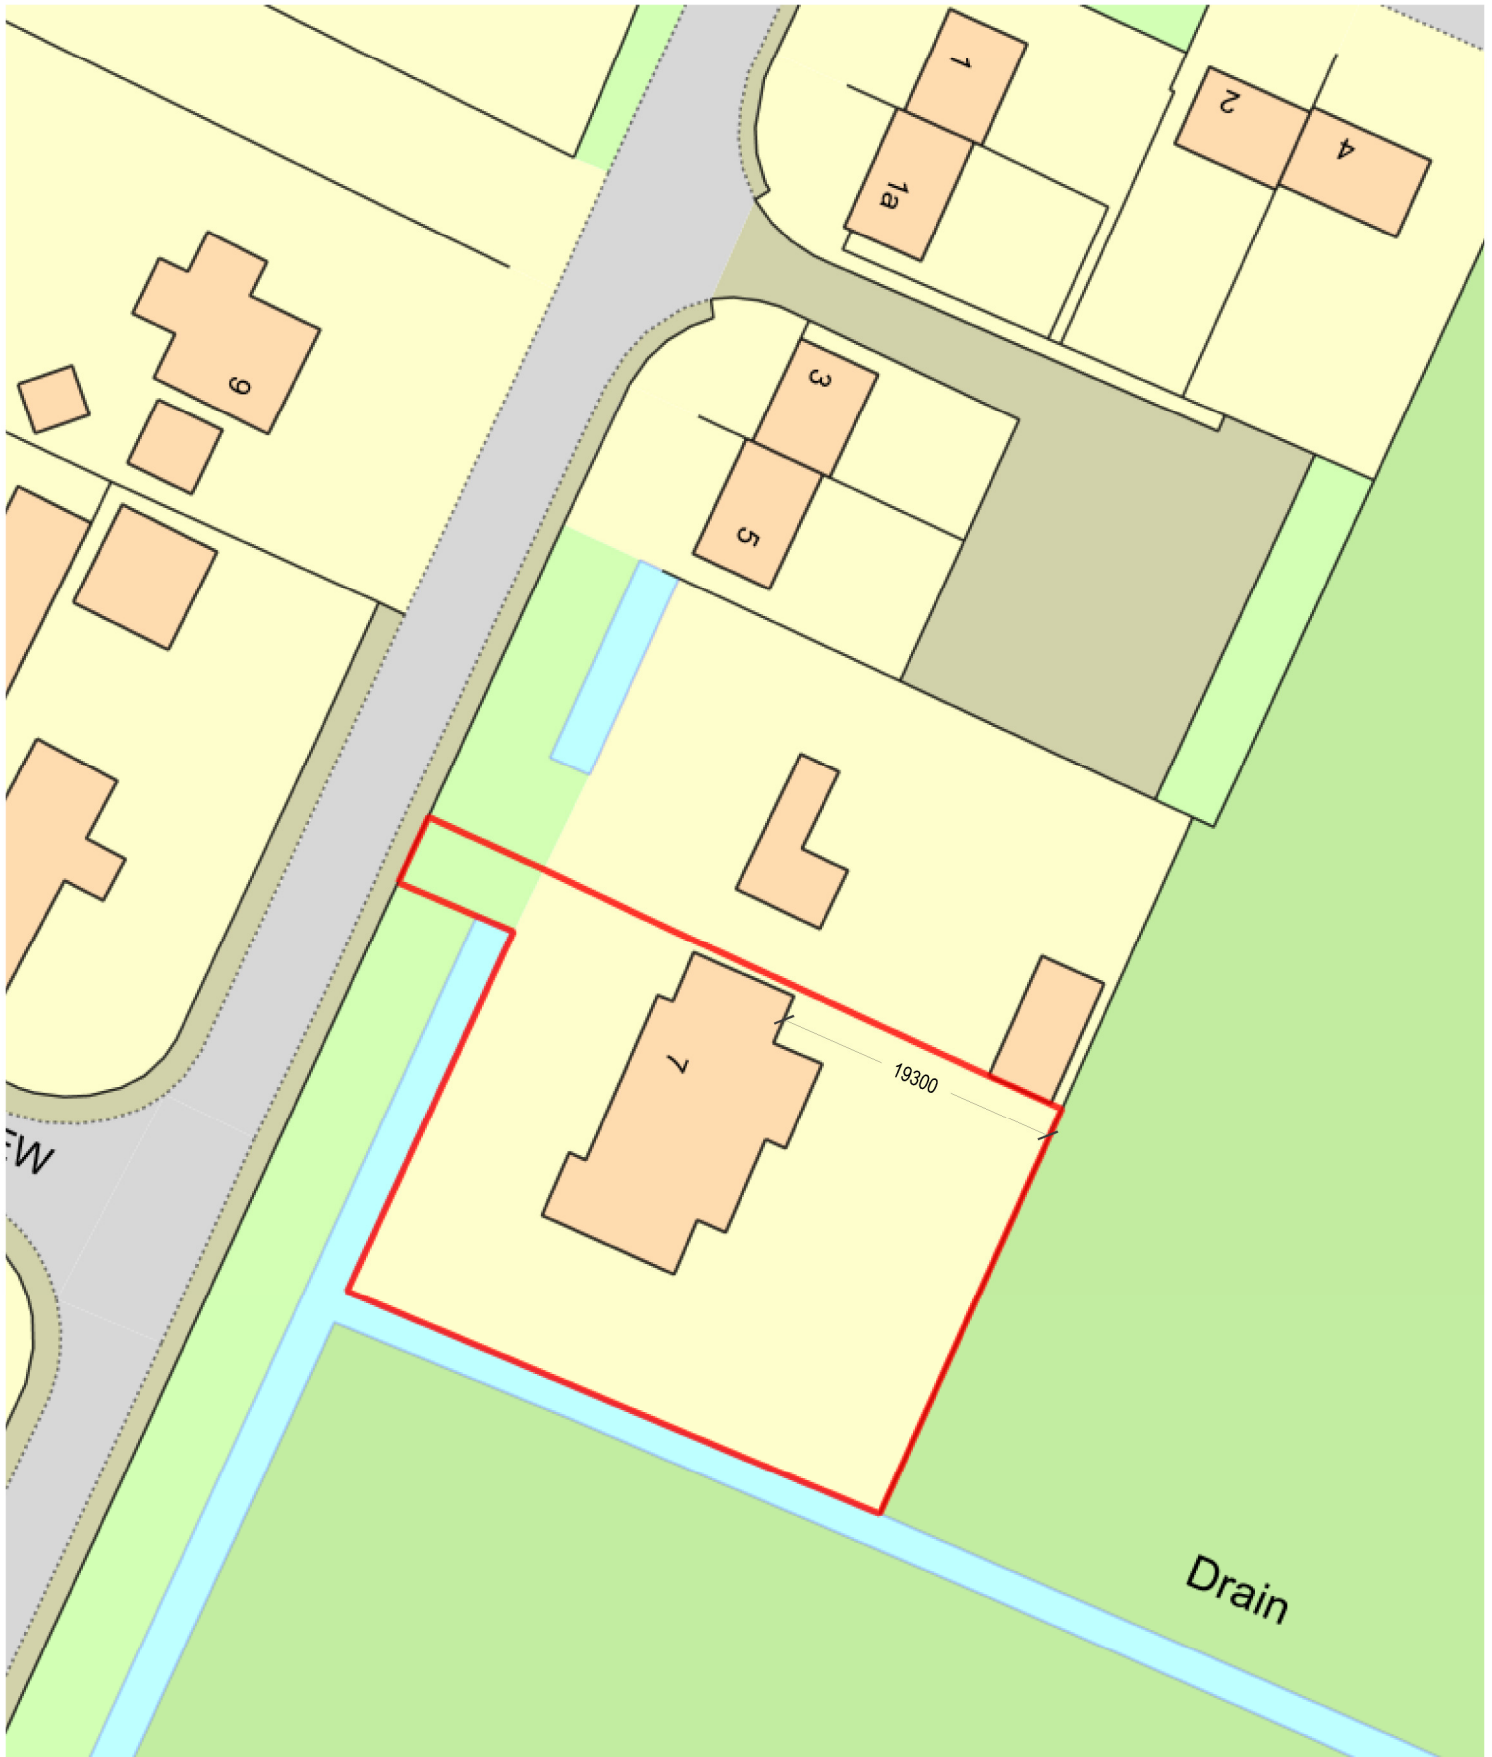

Block Plan

- Existing - 1 to 500

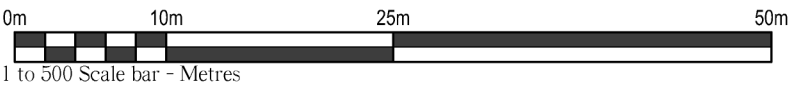

Client: Tracy Nightingale	Drawing Title: Block Plan - Existing
Project Title: 7 Station Road, Gedney Hill, PE12 ONP	Project / Drawing No: 2020_16 P (03)
	Date: July 2020