



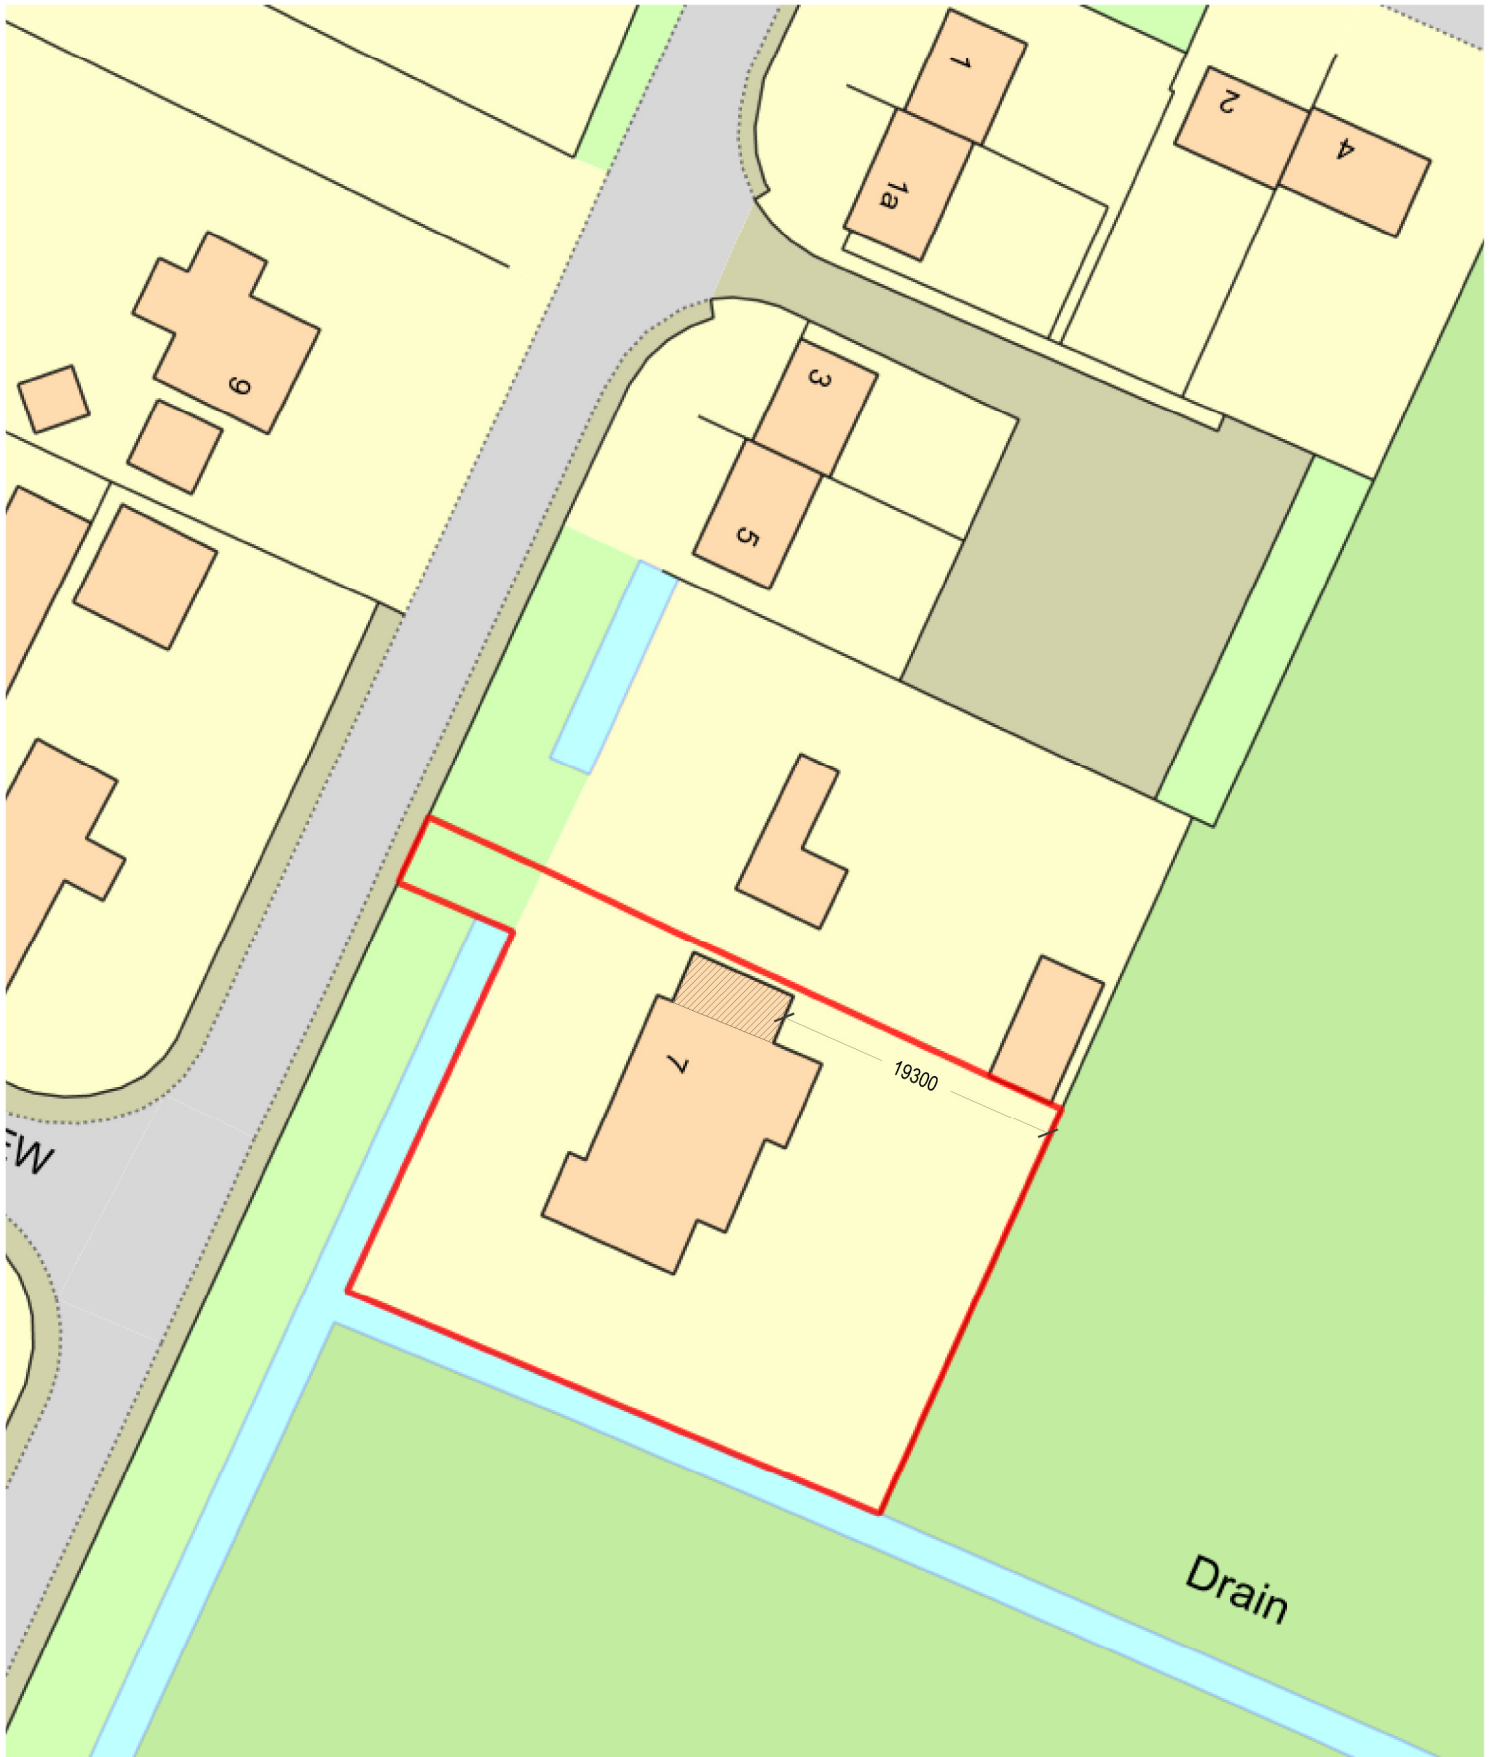

# Block Plan

- Proposed - 1 to 500

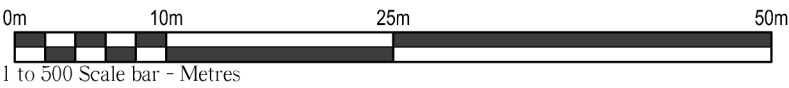

|                                                                |                                                |
|----------------------------------------------------------------|------------------------------------------------|
| <b>Client:</b><br>Tracy Nightingale                            | <b>Drawing Title:</b><br>Block Plan - Proposed |
| <b>Project Title:</b><br>7 Station Road, Gedney Hill, PE12 ONP | <b>Project / Drawing No:</b><br>2020_16 P (04) |
|                                                                | <b>Date:</b><br>July 2020                      |