


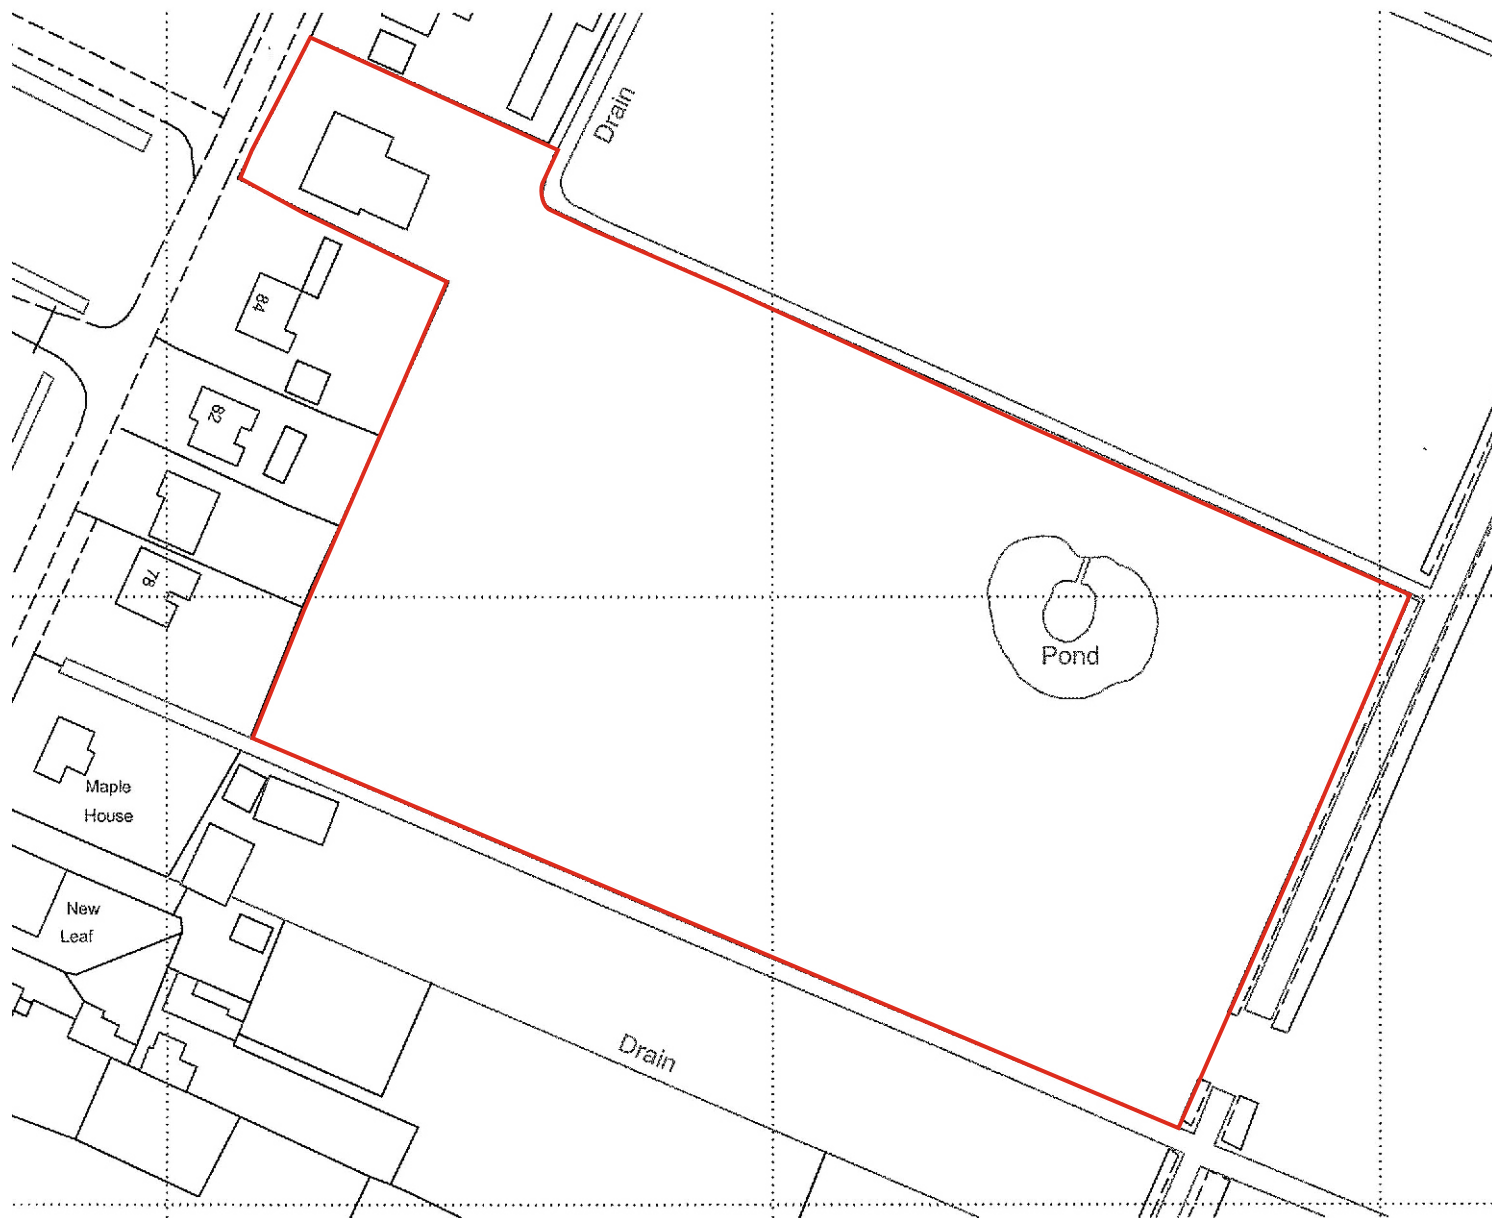

rdc
Robert Doughty
Consultancy

32 High Street, Helpringham
Sleaford, Lincolnshire NG34 0RA
Tel: 01529 421646
Fax: 01529 421358
Email: admin@rdc-landplan.co.uk
Web: www.rdc-landplan.co.uk

Client: Mr S Phillips

Project: Ryecroft House, Gedney Hill

Drawing title: Site Location Plan

Job No. 1051 1	Drawing No. SL 01	Rev.	Drawn JR
Scale 1:1250	Date 29/01/2016	Checked	

Based upon the Ordnance Survey 1:1250 Map with the permission
of the controller of HM Stationery Office. © Crown Copyright Reserved.
Robert Doughty Consultancy Licence No. 100010613

DO NOT SCALE from this drawing. All measurements should be checked against on site conditions and any discrepancies should be brought to the attention of the Robert Doughty Consultancy.