


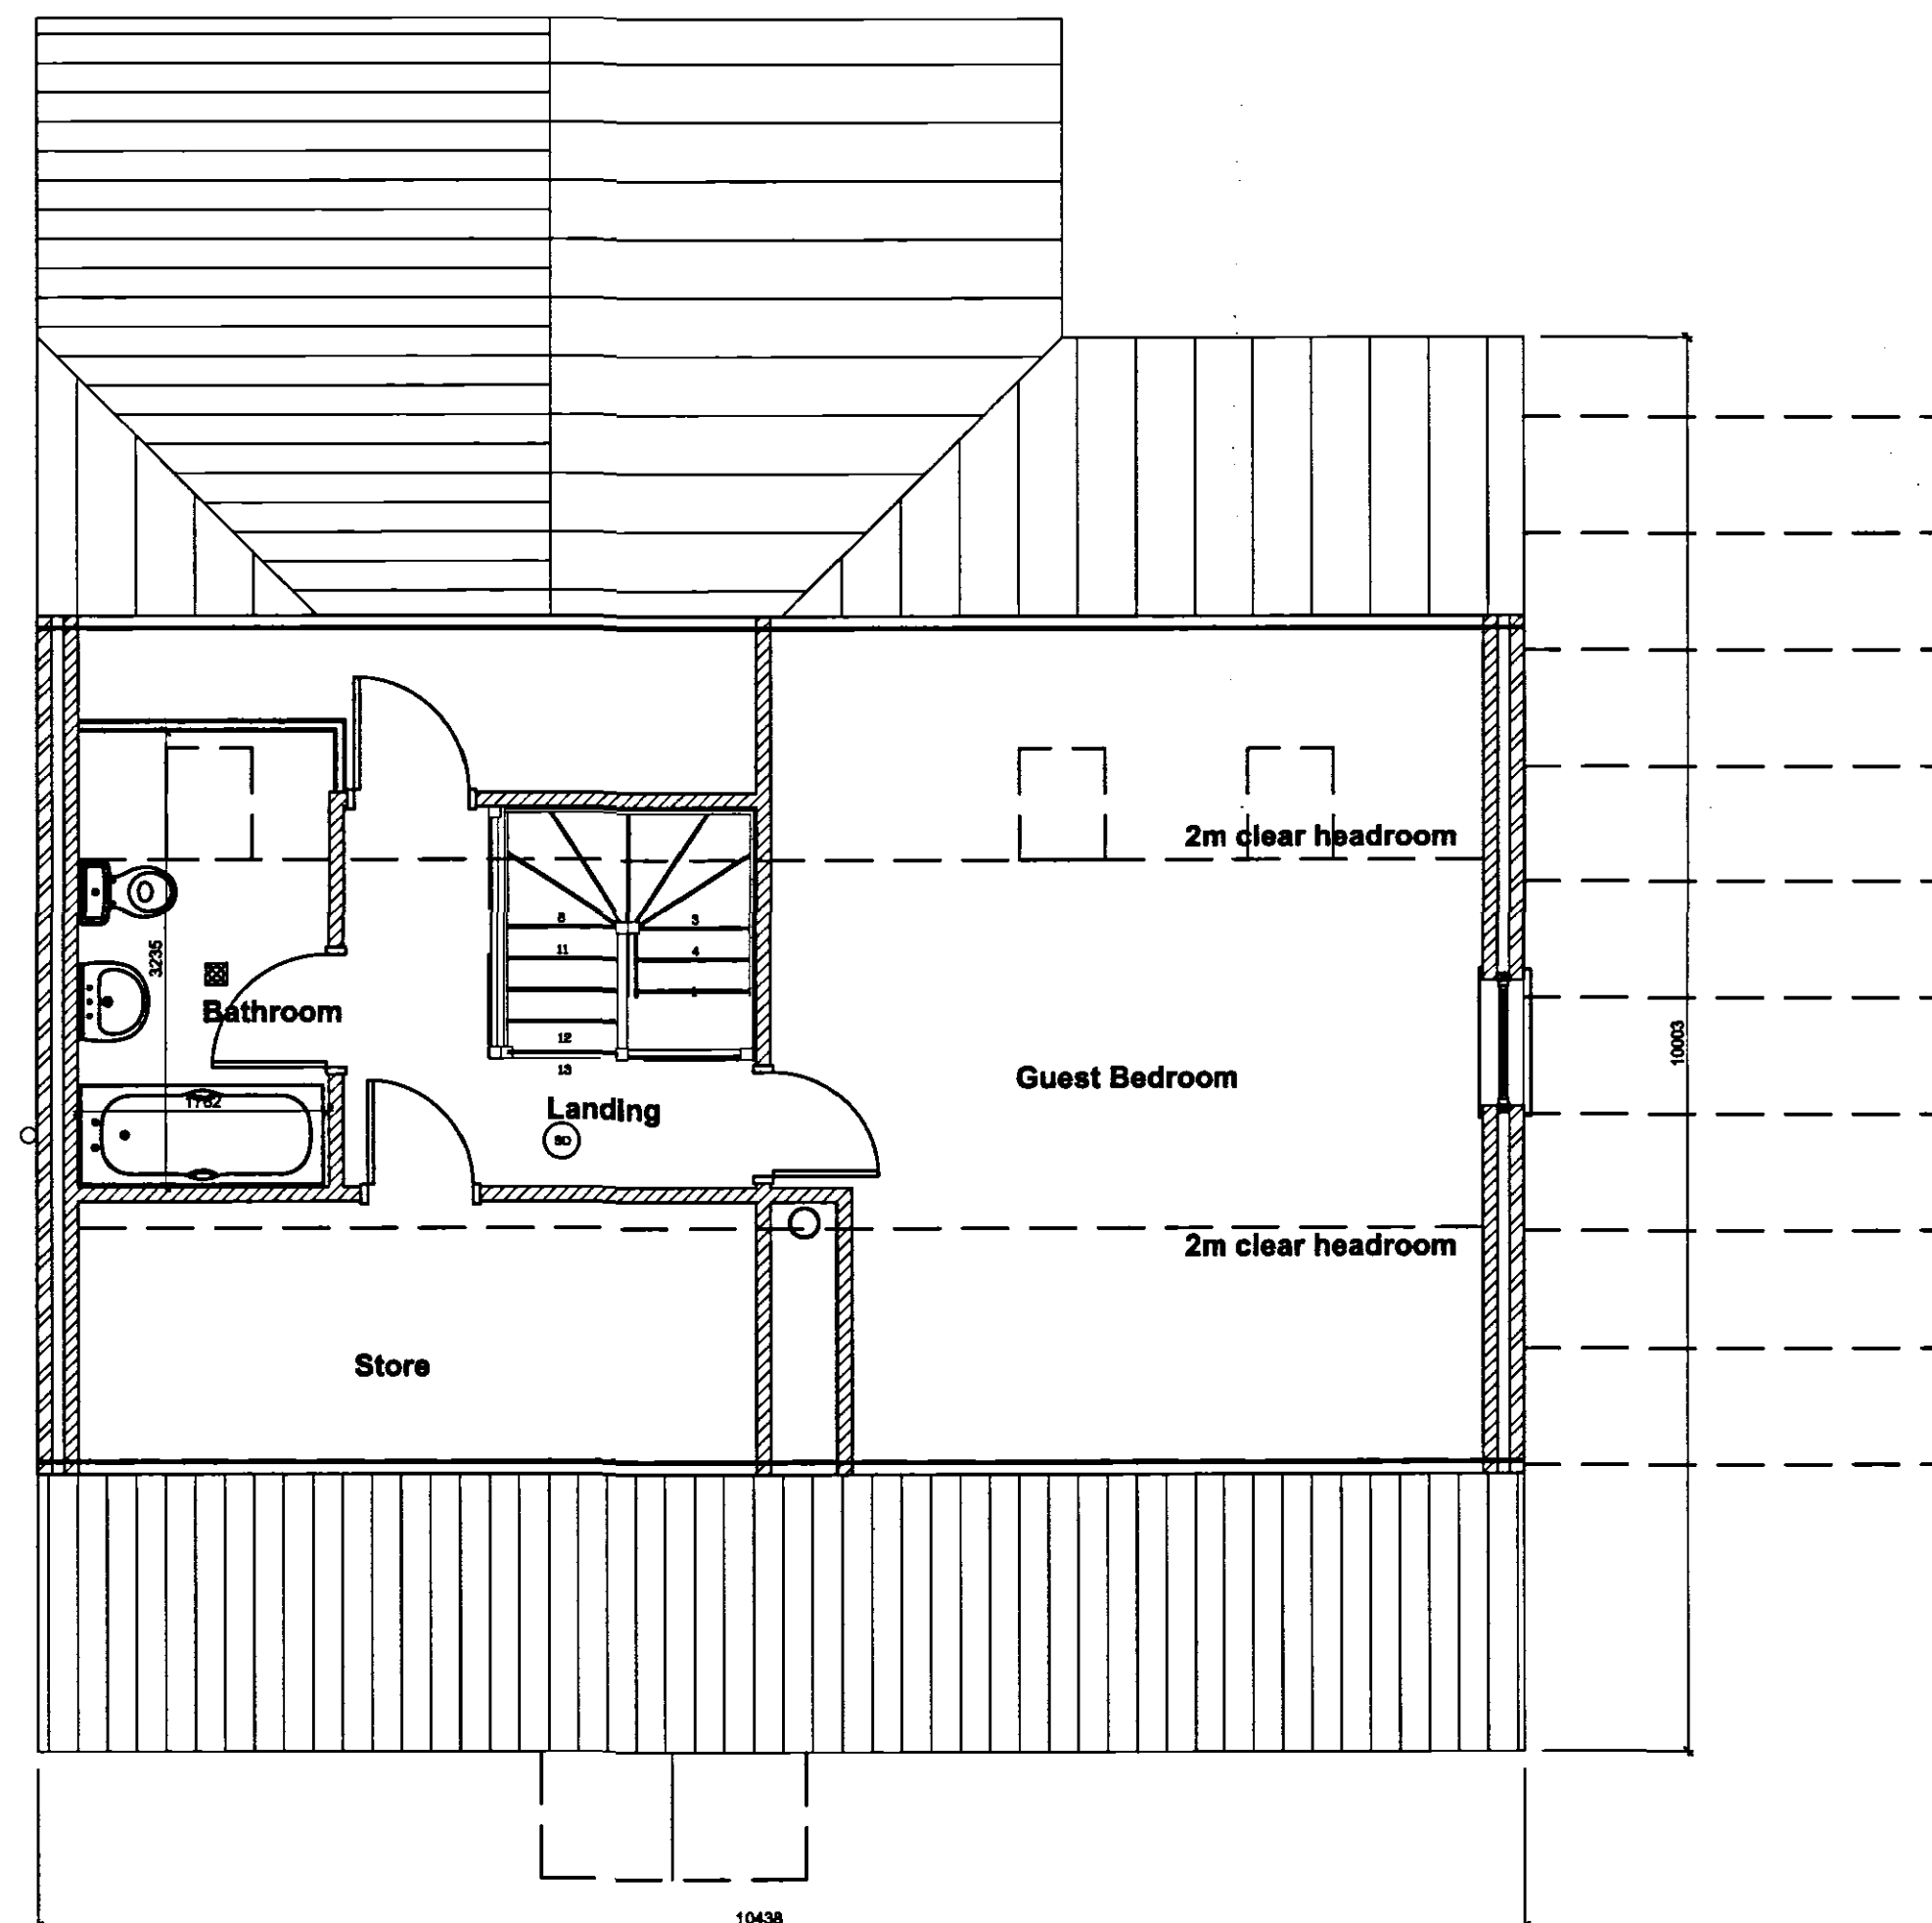

CONTRACTOR PLEASE NOTE:
The following amendments are to be made to the standard specification notes in order to conform to the SAP Calculations:

- Accredited Details Applicable are 3.01 Pitched Roof Eaves, 3.02 Pitched Roof Gable, 3.10 Windows and Doors Head, 3.12 Cills, 3.14 Ground Floor Bearing Slab & 3.22 Intermediate Timber floor.
- Fireplace is to have a Closed Wood Bumer
- 100mm Celotex between Rafters for Sloped Insulation
- Wall Insulation to be Crown Dritherm Cavity Slab 32
- Heating to have Two Zone Controlled Heating System

rev 'A' - 07.05.08 - Building Control Amendments

Site:
Mr & Mrs L. Allen
78 North Road
Gedney Hill
PE12 0NS

Drawing Title
**Building Control
Specification**

remway
Design Ltd
2nd Floor - 8 Sheepmarket
Spalding
PE11 1BH
Tel: 01775 768 321
e-mail: enquiries@remwaydesign.co.uk

Date: Mar 08 Scale: N/A

Drawing No:
1495 - 05 'A'

**DETERMINED
PLAN**

Planning & Building Control
07 JUL 2008
Ref: 665/08