


Scale: 1:1250

09991170

Limes Bungalow, Station Road
Gedney Hill
Spalding
Lincolnshire
PE12 0NP

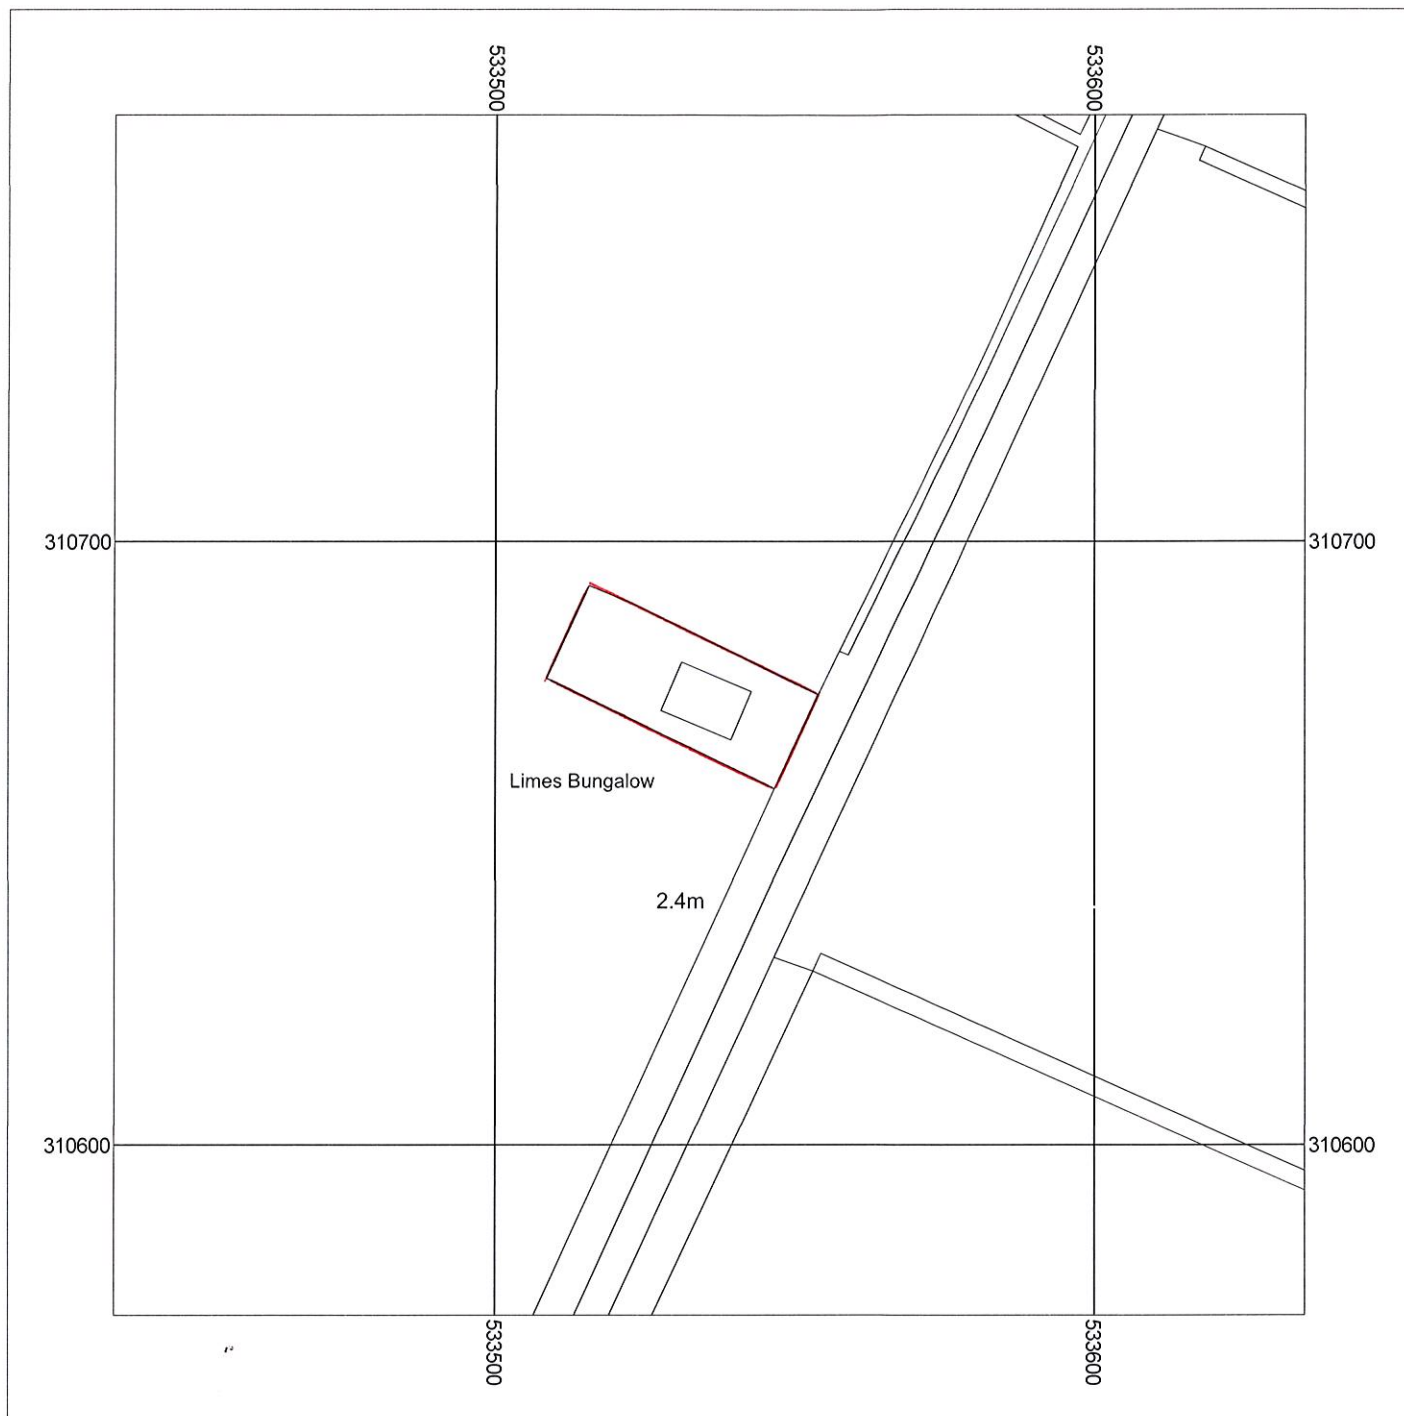

Supplied by: Anglian Conservatories
License number: 100031961
Produced: 14/07/2016
Serial number: 1706748

Plot centre co-ordinates: 533536,310671
Download file: 09991170.zip
Project name: 09991170




Os Licence number 100046950

Our Reference 09991170

0 SCALE 1:500 20
METRES

Site Address

LIMES BUNGALOW
STATION ROAD
GEORNEY HILL
SPALDING PERCIP
LINCOLNSHIRE

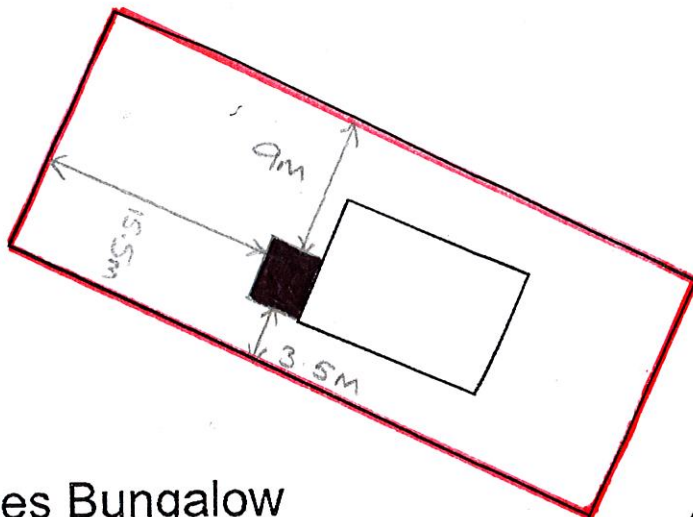

Limes Bungalow

2.4m