


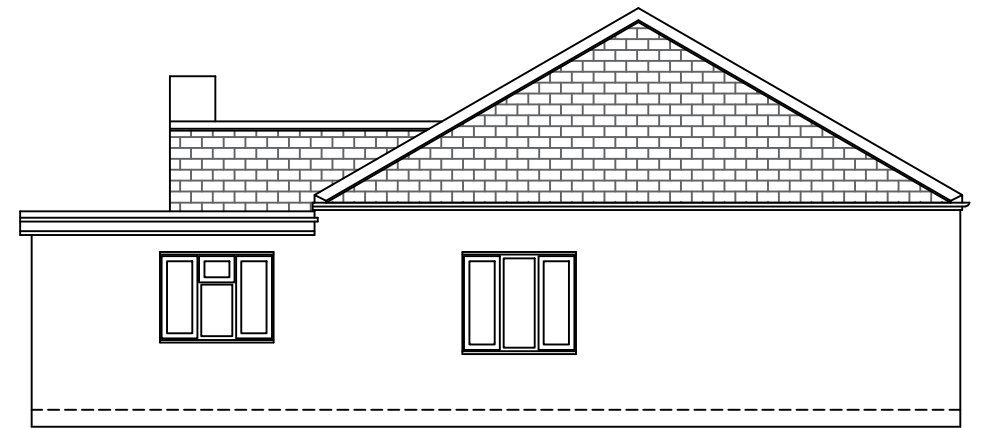

Left Elevation



Right Elevation

Notes:

Any drawings or plans depicted make no allowance for the provision of any tie bars within the roof of the proposed conservatory. This can only be determined once the roof is put into manufacture.

Physical barrier by Anglian.

This drawing is the copyright of Anglian Home Improvements and must not be re-issued, loaned or copied without their consent. All dimensions are in millimetres (mm) unless notes otherwise. Do not use for base laying purposes

Produced on A3 paper

Scale Bar 1:100



Rev.	Date	Description	Initials
 Anglian Home Improvements NATIONAL ADMINISTRATION TELEPHONE: 0845 437 3600 FACSIMILE: 01603 480101			
Drawing title: Existing Side Elevations			
CONTRACT No. : 099/91170		Page 2 of 4	
Proposed: PVC-U White Knight Conservatory at: Limes Bungalow, Station Road Gedney Hill Spalding Lincolnshire, PE12 0NP			
For :..... Mr Baldwin			
Drawers initials: BN		Scale : 1:100	Date: 06/07/2016