


PLAN 2: POSITION OF PROPOSED BARN ON SITE ONLY (PLEASE USE PLAN 1 FOR CHANCE OF USE).

YOUNG.
3 SYCAMORE
VIEW
GEORGETOWN
PE12 - ON10

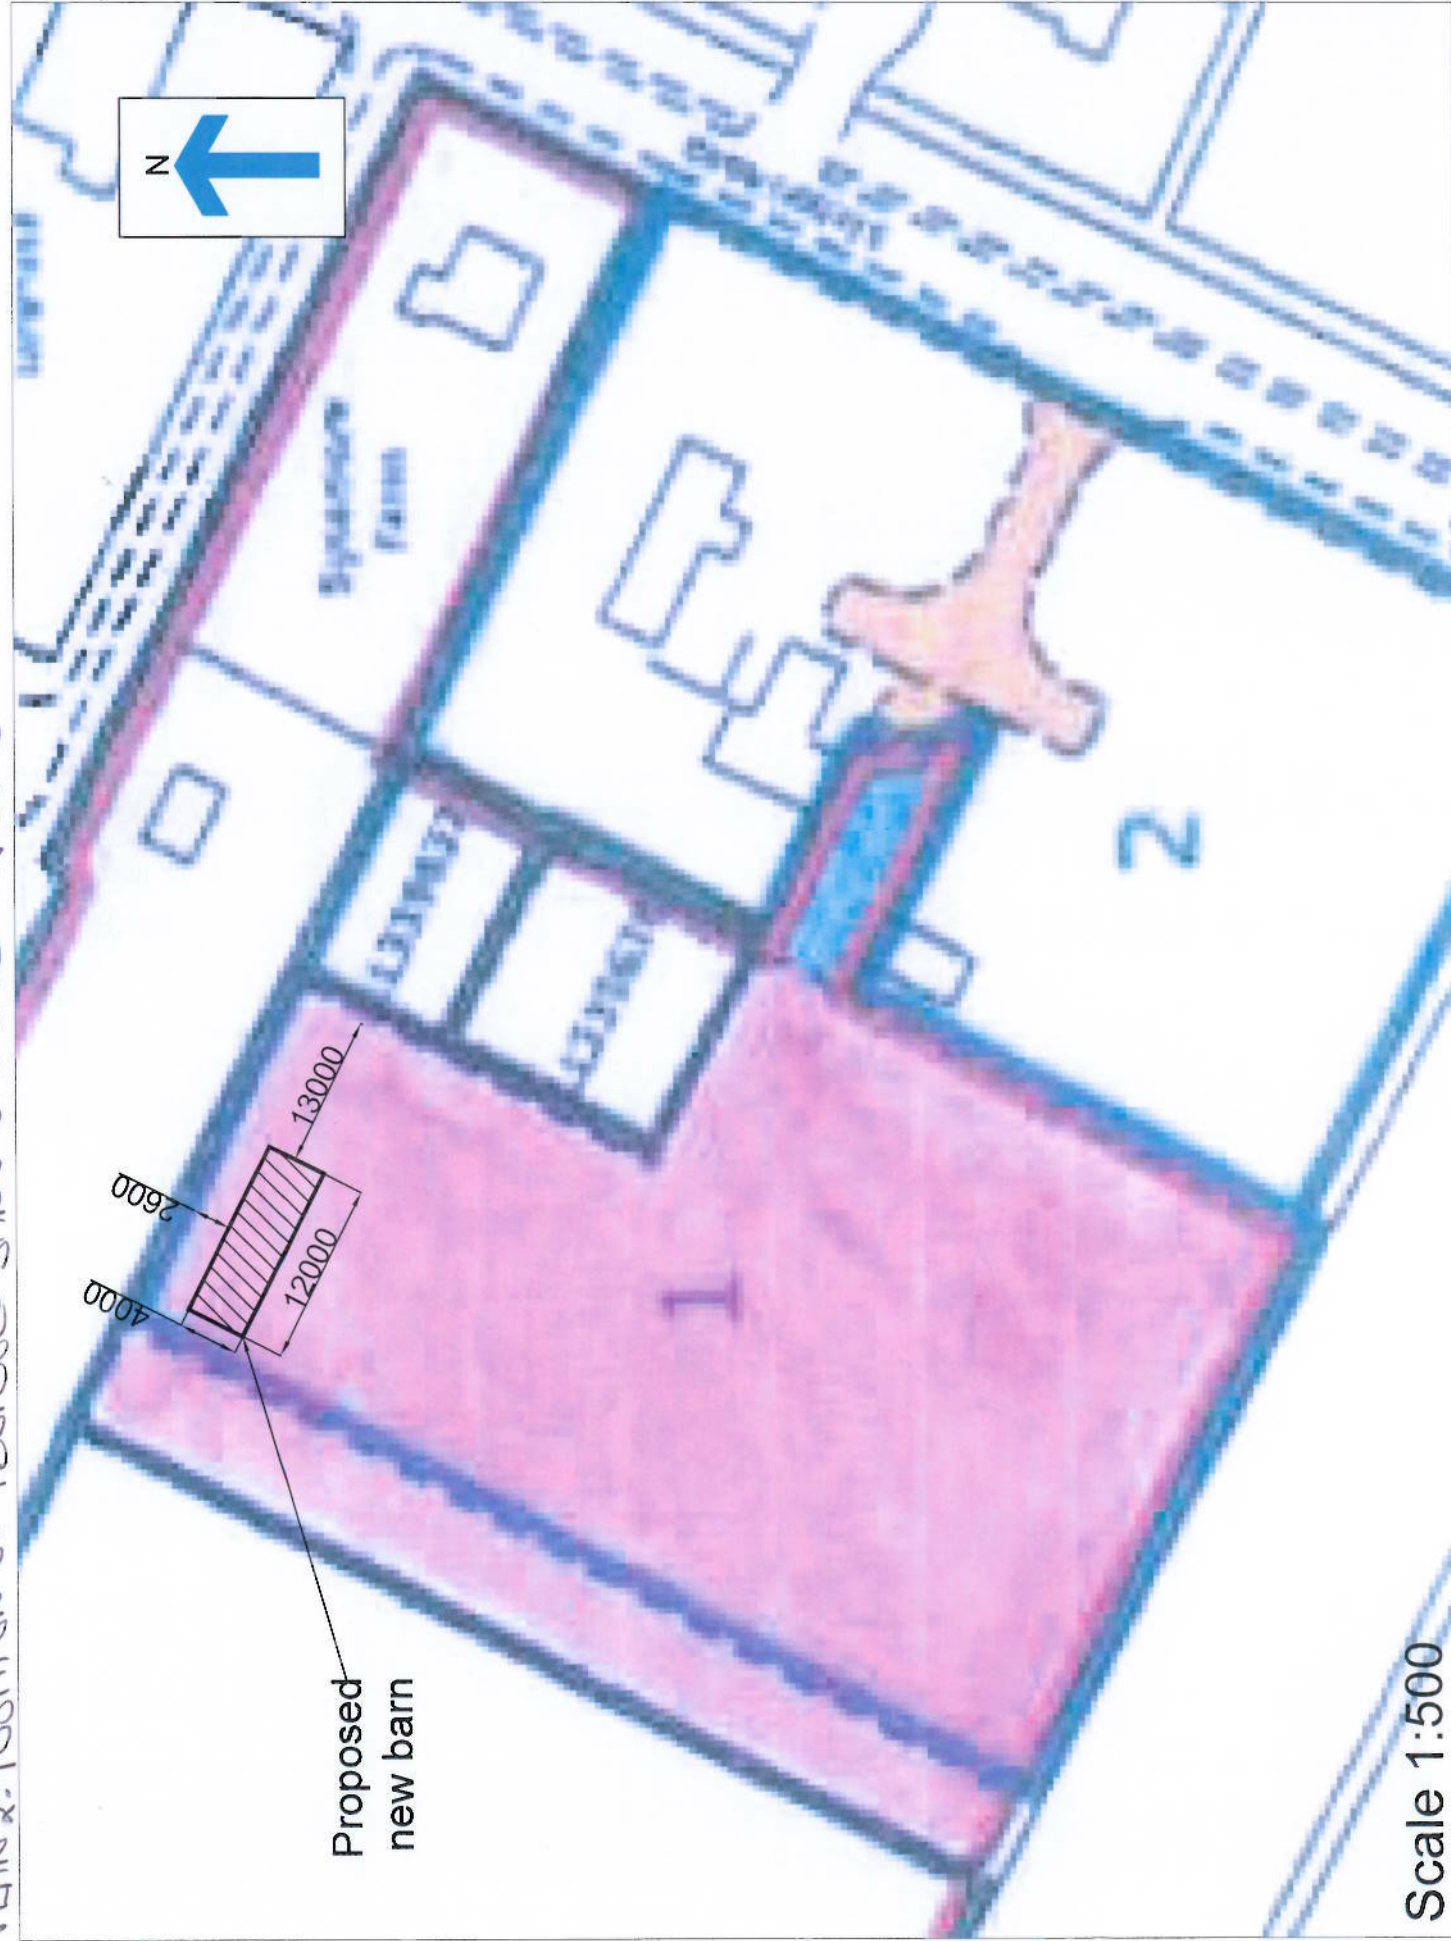

Scale 1:500

PLAN 2.