


REAR ELEVATION

12m

SCALE
1:50

DOUBLE ROMAN
CONCRETE
PARTIAL
INTERLACING TILES.

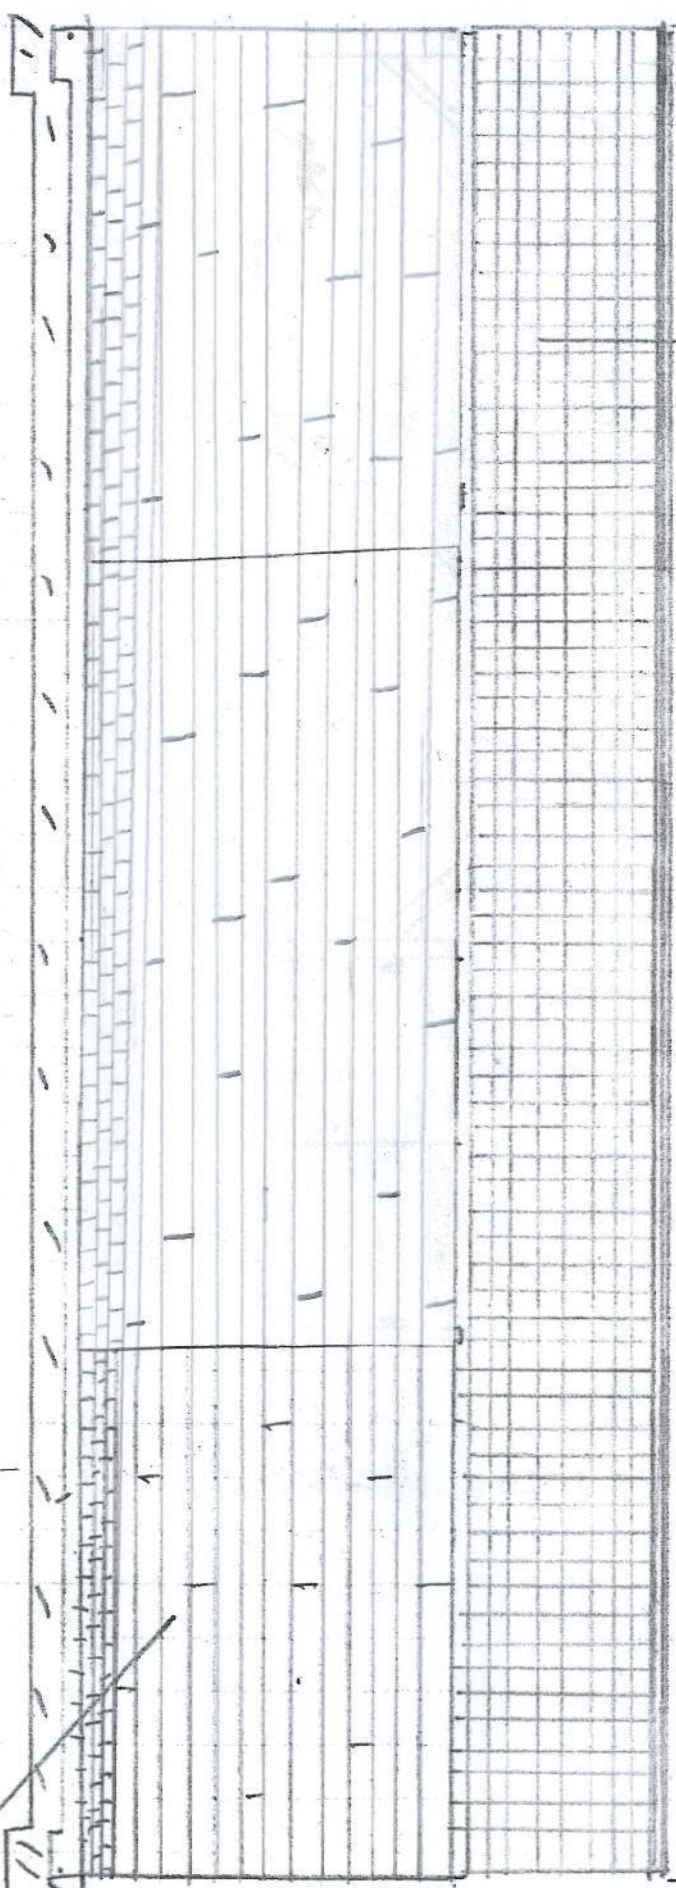

REAR ELEVATION

ALL CLADDING.

175mm x 32mm
FISHBONE BOARD
CLADDING IN

3.8m

3.8m