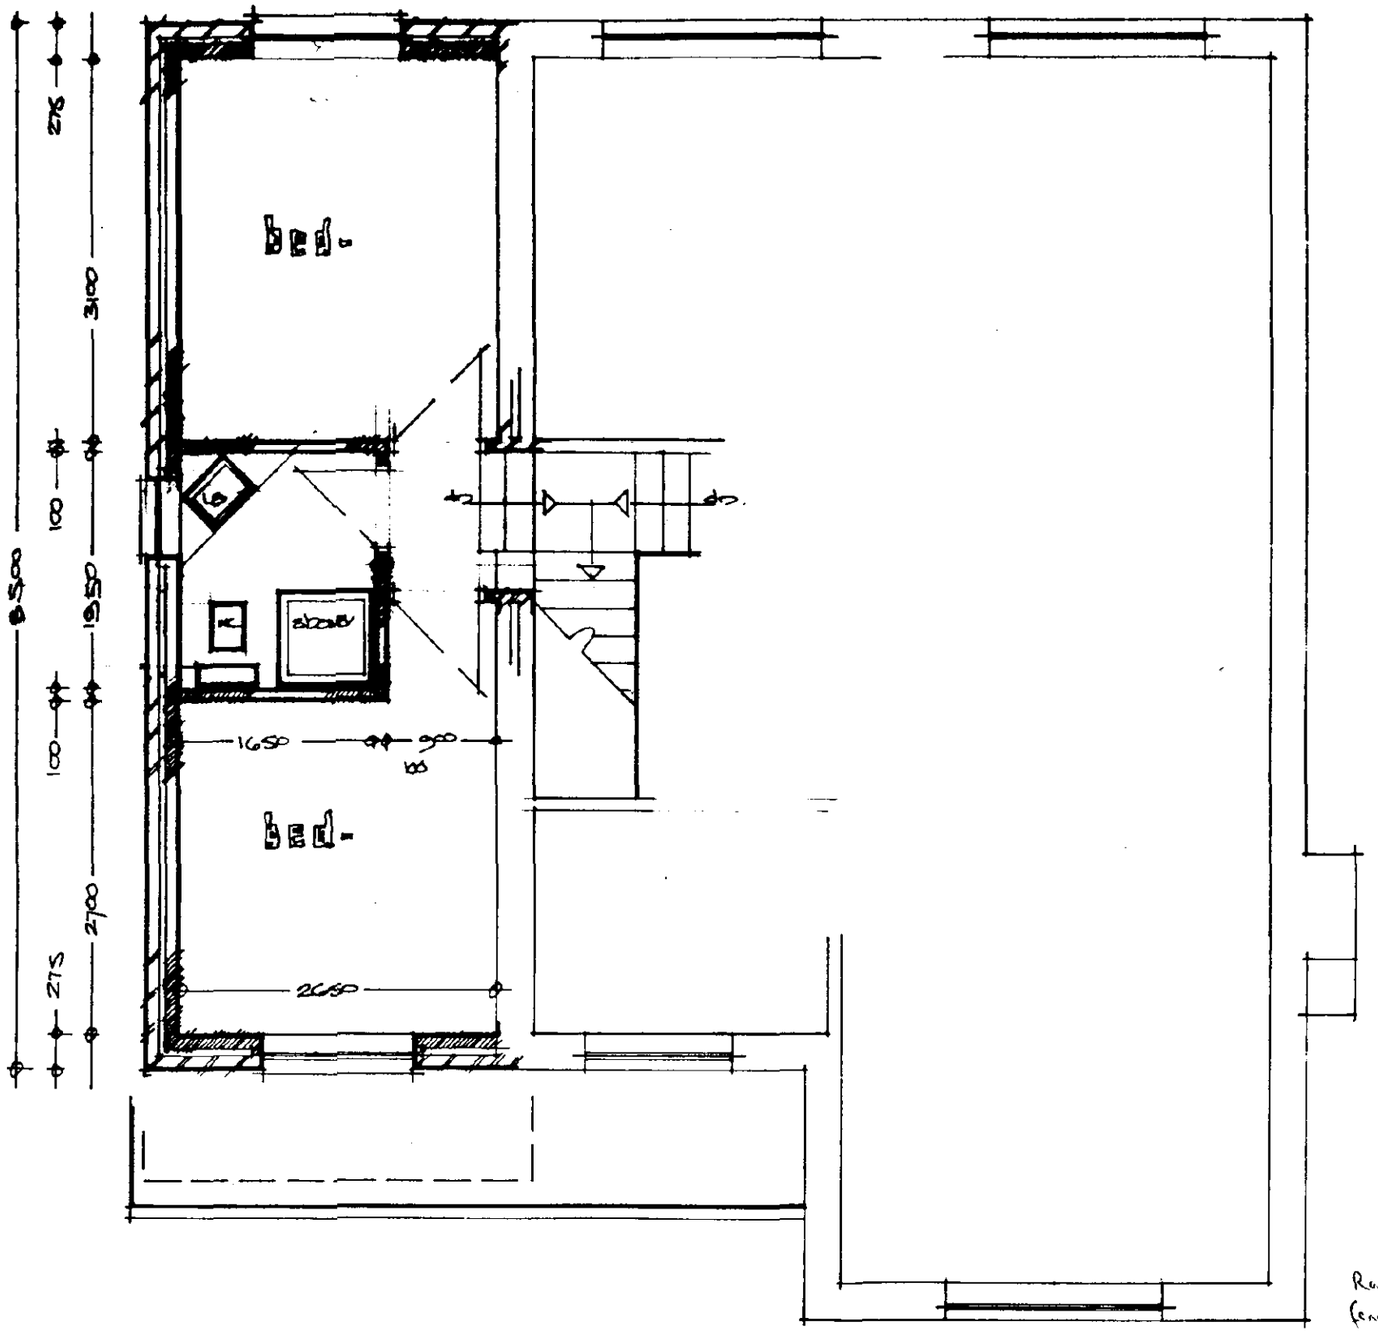

first floor -

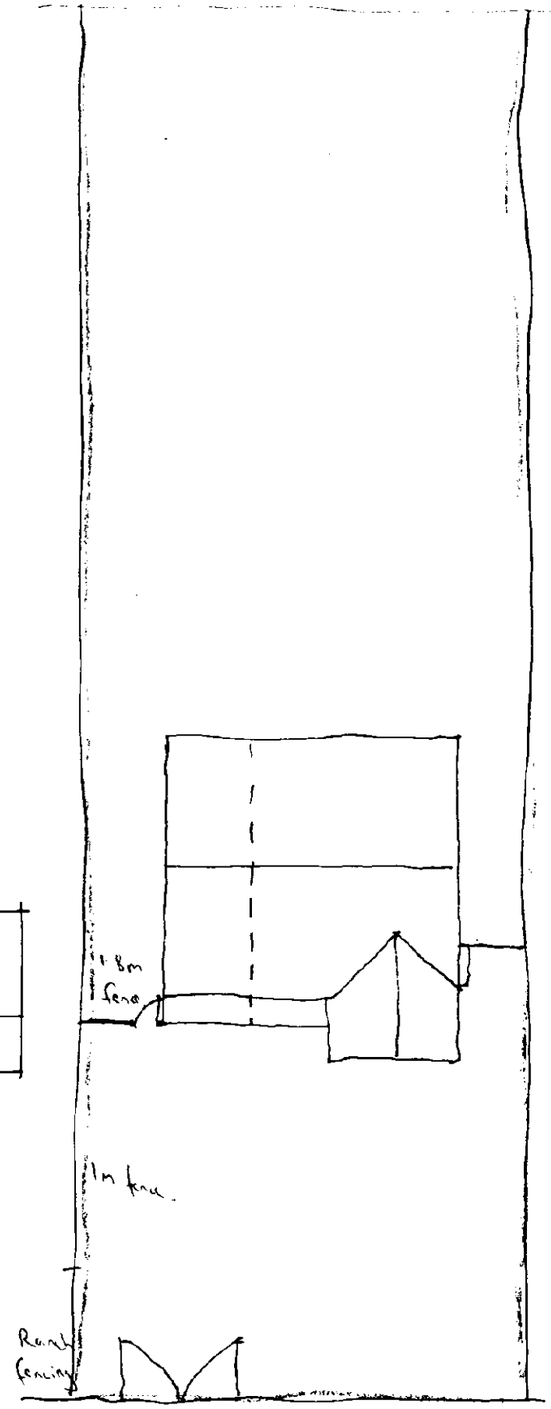

SOUTH HOLLAND D.C.
PLAN DEPT
25 JUL 1994
REF. H07/0707/94

client -

Mr & Mrs Gray
43 NORTH ROAD
GEDNEY HILL — LINCS

project

PROPOSED FIRST FLOOR EXTENSION.

drawing -

FIRST FLOOR PLAN.
LOCATION PLAN.

DATE - JUNE '94
SCALE - 1:50 1:100
DRAWING NO - . . - 0294

CHAPMAN ARCHITECTURAL SERVICES
G. CHAPMAN LTD
STATION ROAD INDUSTRIAL ESTATE
WHITTLESEY. PETERBORO' PE7 2EY
tel/FAX 0733 202138
tel. 0733 351220

1:200

EXAMINED
PLAN

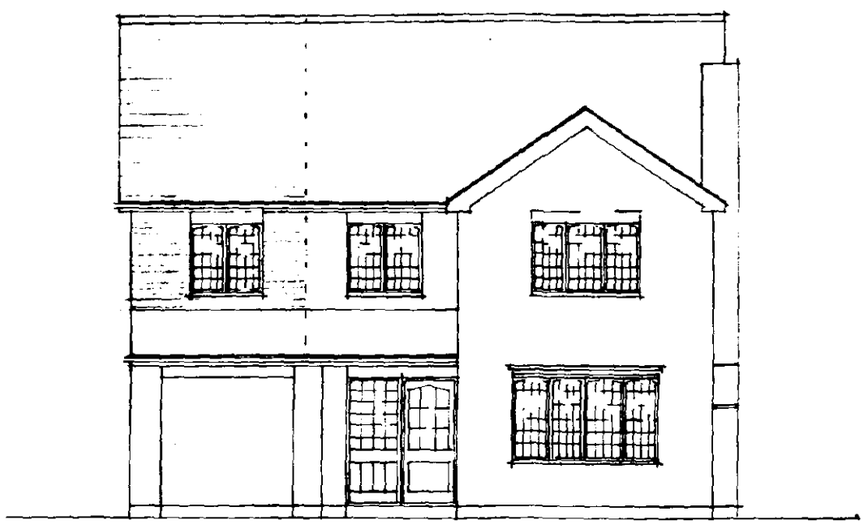

front -

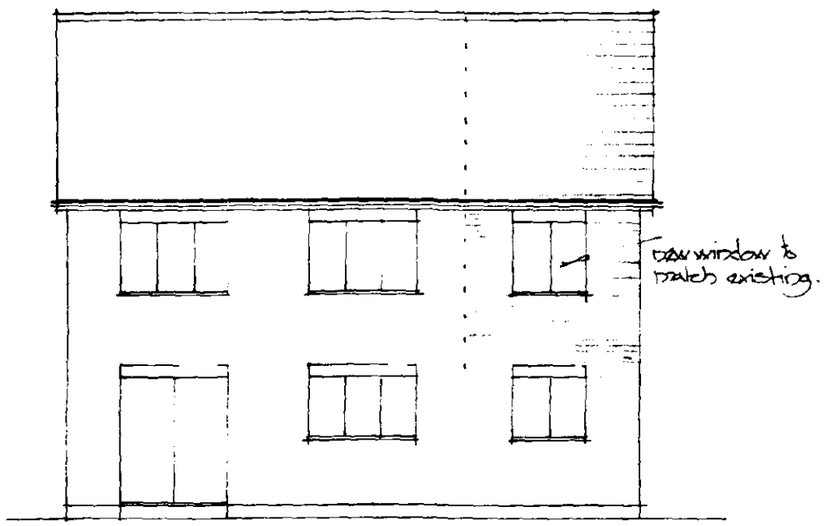

rear -

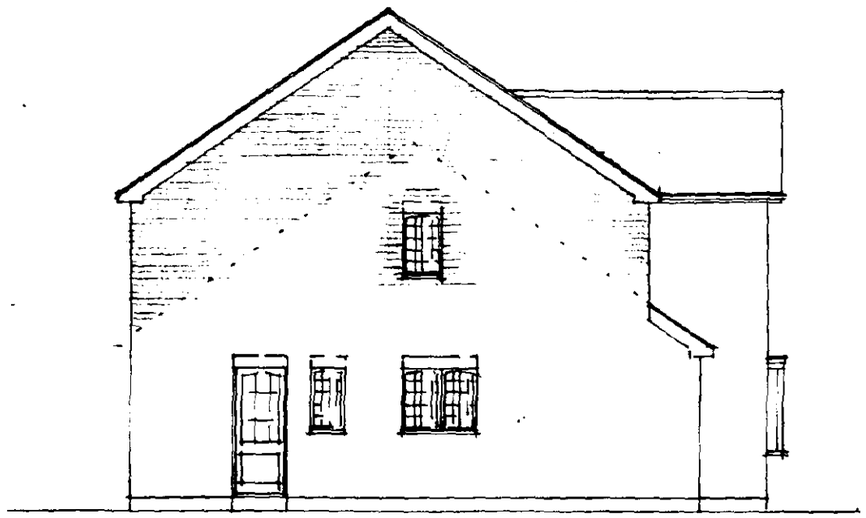

side -

SOUTH HOLLAND D.C.
1994
707/94

client-

Mr & Mrs. GRAY
43 NORTH ROAD
GEDNEY HILL — LINCS.

project-

PROPOSED FIRST FLOOR EXTENTION

drawing-

ELEVATIONS.

DATE — JUNE '94
SCALE — 1:100
DRAWING Nº — G-0294

CHAPMAN ARCHITECTURAL SERVICES

G. CHAPMAN LTD
STATION ROAD IND. EST.
WHITTLESEY. — PETERBORO' PE7 2EY
tel/fax 0733 · 202138
tel 0733 · 351220

DETERMINED PLAN