

Do not scale off this drawing


All site dimensions to be checked before work commences.

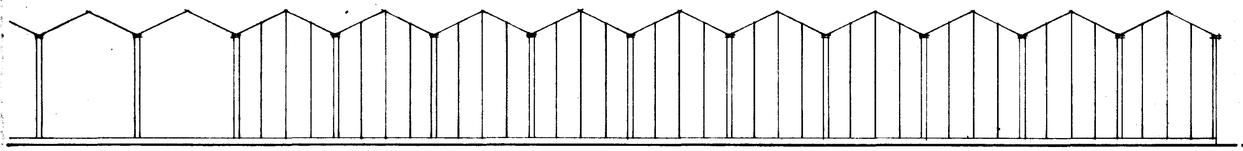


FRONT ELEVATION
(Rear elevation as above but handed)

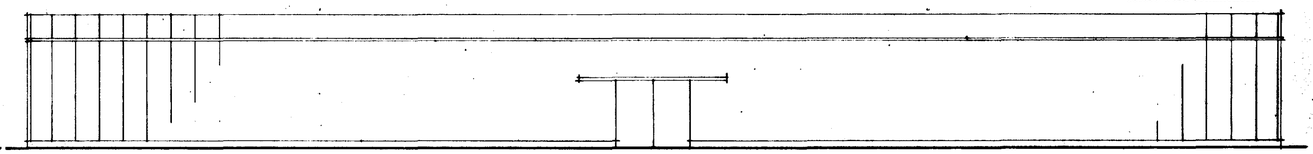


SIDE ELEVATION

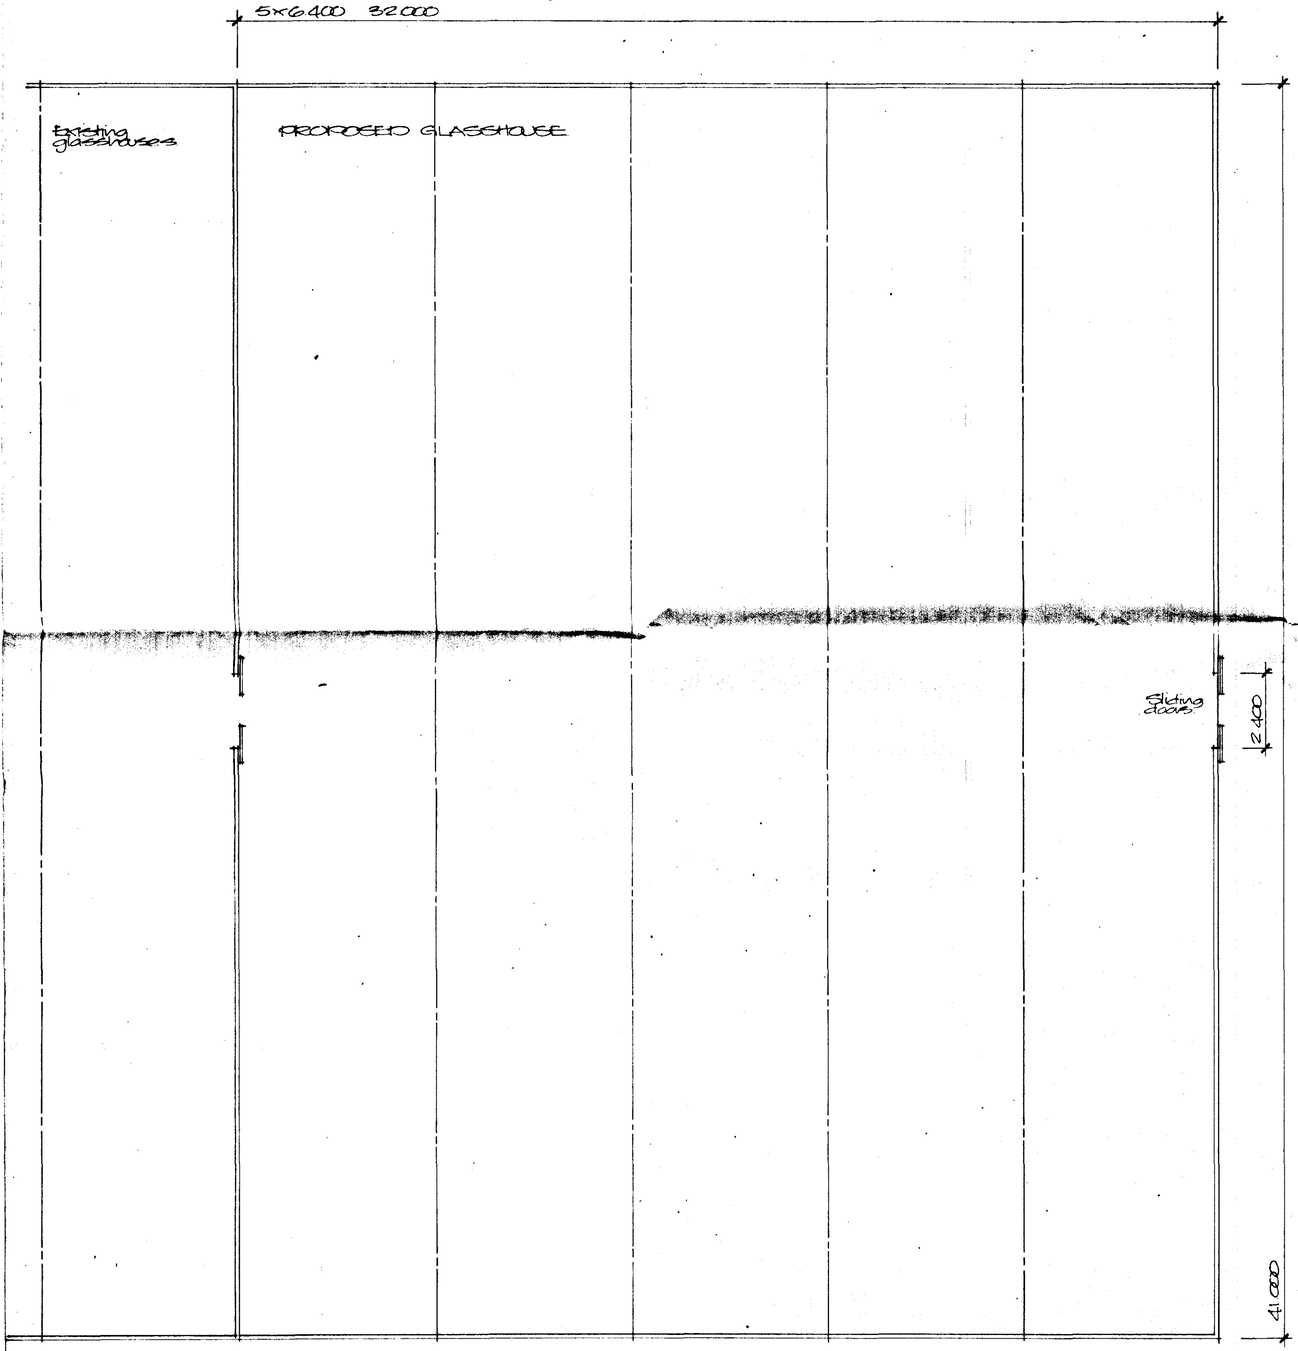

PLAN LAYOUT

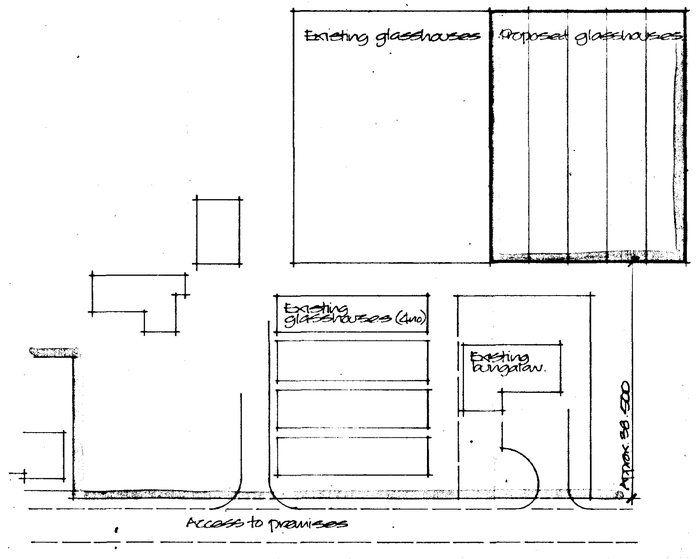

BLOCK PLAN Scale 1:500 North

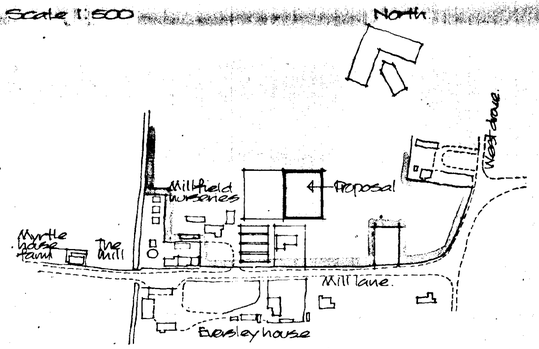

LOCATION PLAN Scale 1:2500

DETERMINED PLAN

SOUTH HOLLAND DC
HOUSING & PLANNING
15 JUN 2001
Ref. 01/31/01

Project
PROPOSED GLASSHOUSE AT MILLFIELD NURSERIES MILL LANE, GEDNEY HILL.

ALAN HORNSBY
ARCHITECTURAL SERVICES
'Little Acre'
Peak Hill, Cowbit,
Spalding, Lincs. PE12 6AW
Tel. Holbeach (01406) 380591

Client
J.PELL & SON

Scale 1:100
Date June 01

Drg. no.
01/29/01

Summit DS(UK) 0098