




Second Floor

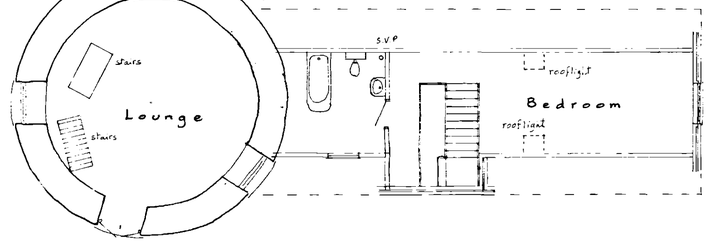


First Floor

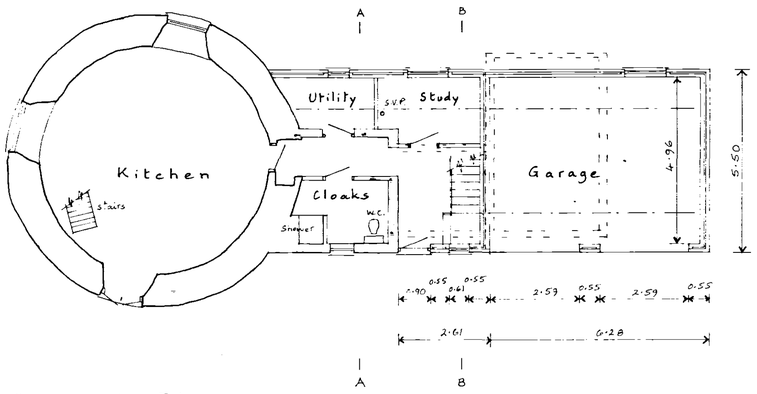


Ground Floor

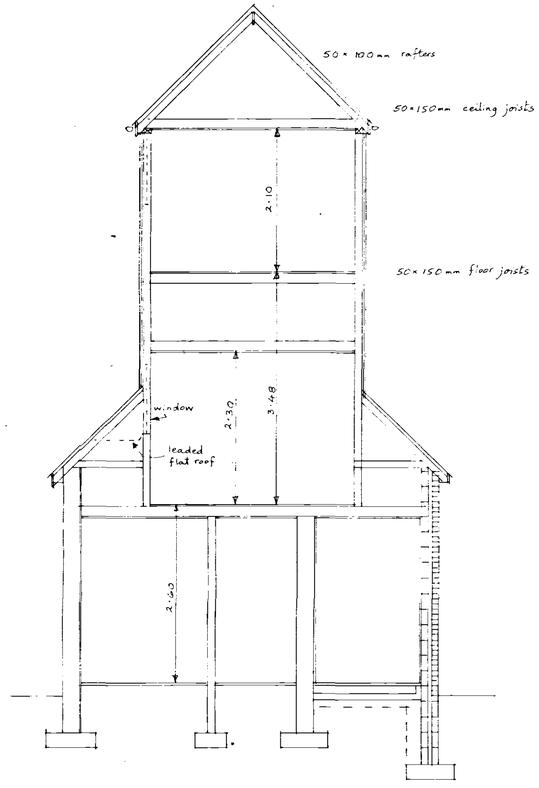

Section A-A

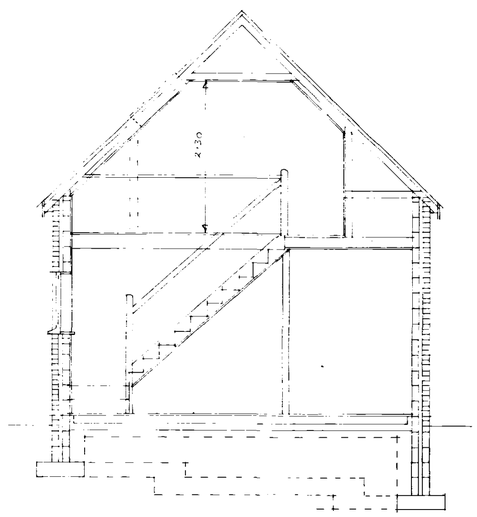

Section B-B

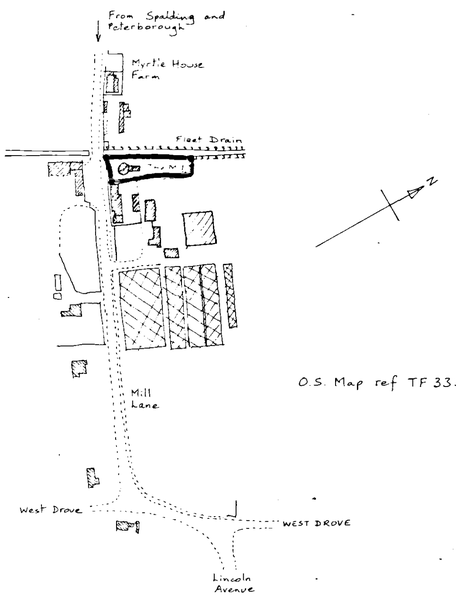

O.S. Map ref TF 333·113

Location Plan 1:2500

31 MAY 2005
0731/05

DETERMINED PLAN

T. Slayer and T. Clark,
"The Mill," Mill Lane,
GEDNEY HILL

Rear Extension.

Written dimensions to be used in preference to scaled and all measurements to be verified by checking on site	Scale 1:100 1:50
Local Authority Ref. Planning	Drawing No. 25018
Building Regulations	Date March 2005

A. ROFFE
BUILDING DESIGN & PLANS
1, Green Lane,
SPALDING, Lincs. PE11 2YB
Tel: 01775-723 680 ©