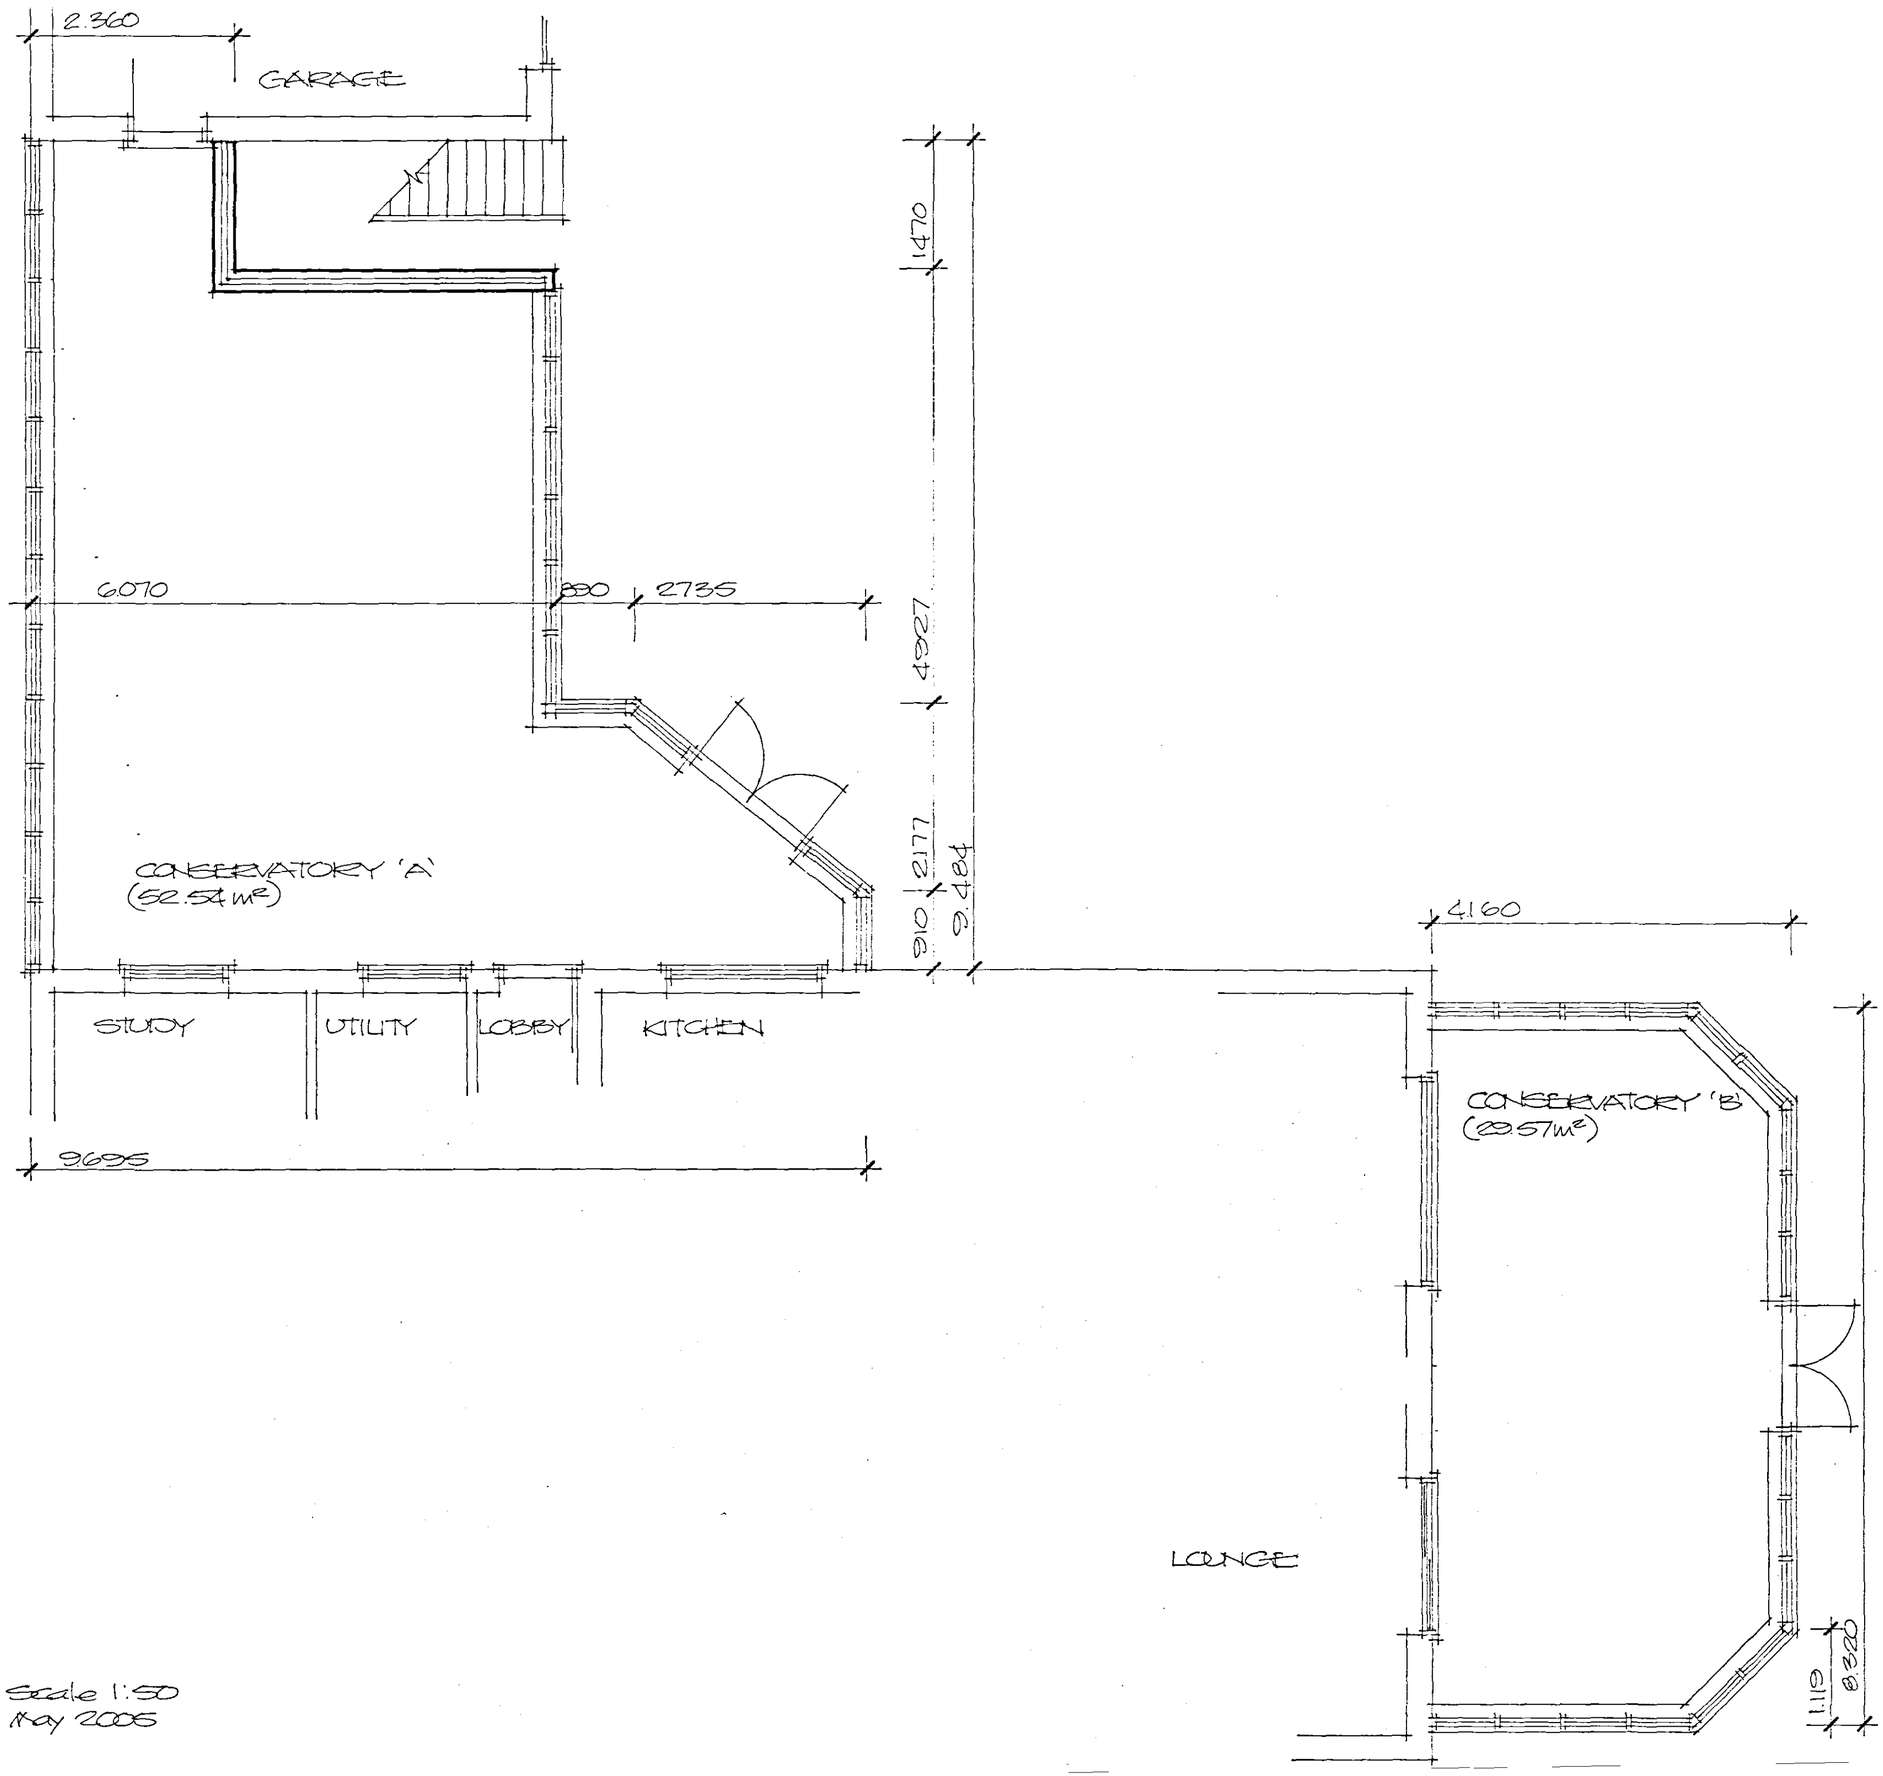


Scale 1:50
May 2005

Ref 0741/05.
Rec'd 2/6/05.

RECEIVED
Planning & Development
2 JUN 2005
Ref: 0741/05

DETERMINATION
PLAN

DETAILS OF CONSERVATORY
EXTENSIONS TO HOUSE
WEST DROVE, GEDNEY HILL.
MR C. BRITTON.

Alan Hornsby
Architectural Services Ltd
Little Acre, Peak Hill, Cowbit,
Spalding, Lincs. PE12 6AW
Tel: Holbeach (01406) 380591