




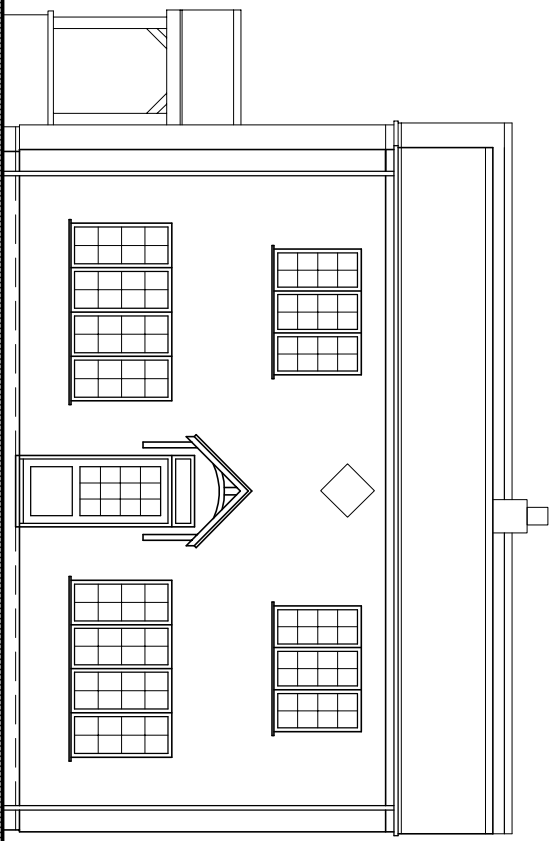


Existing Front Elevation 1:100

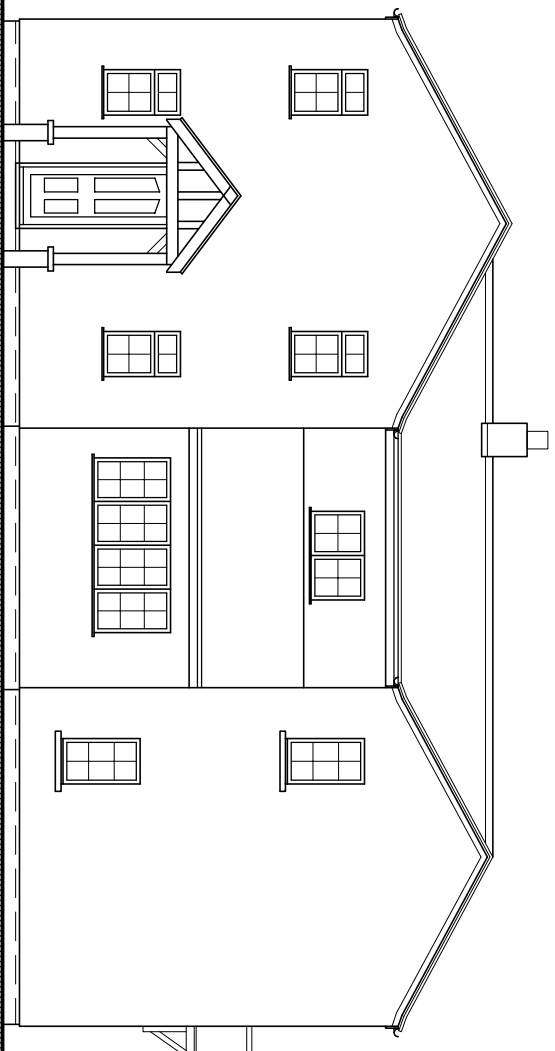

Existing Side Elevation 1:100

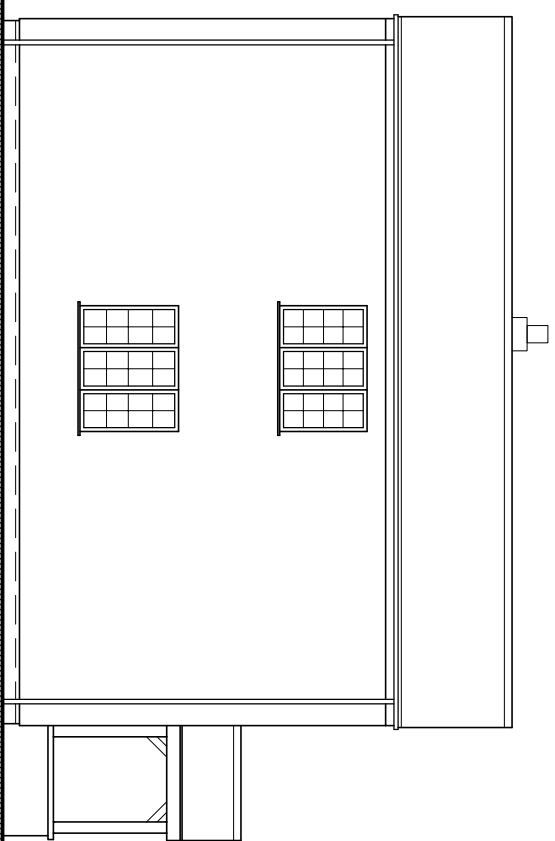


Existing Rear Elevation 1:100

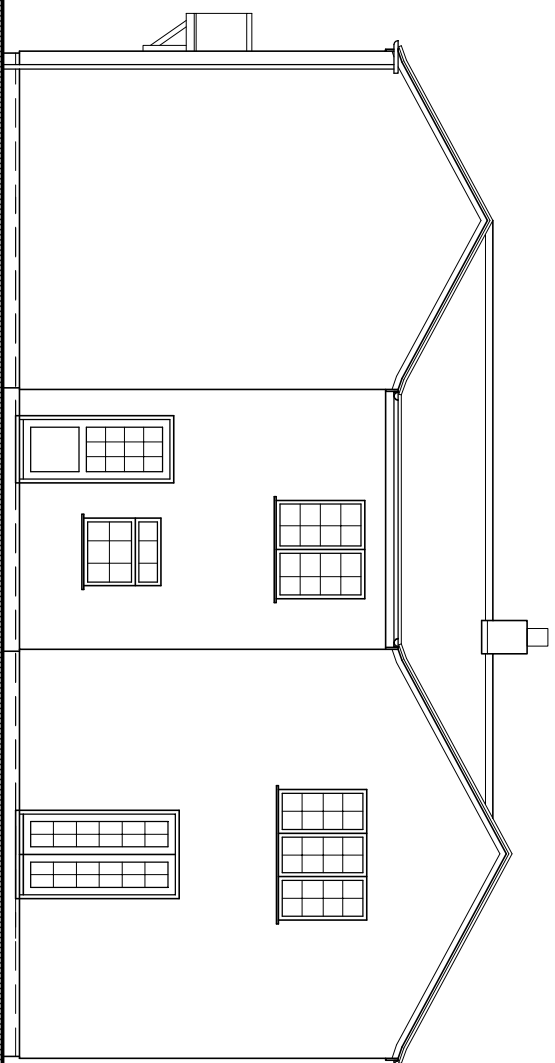

Existing Side Elevation 1:100



Existing Ground Floor Plan 1:50

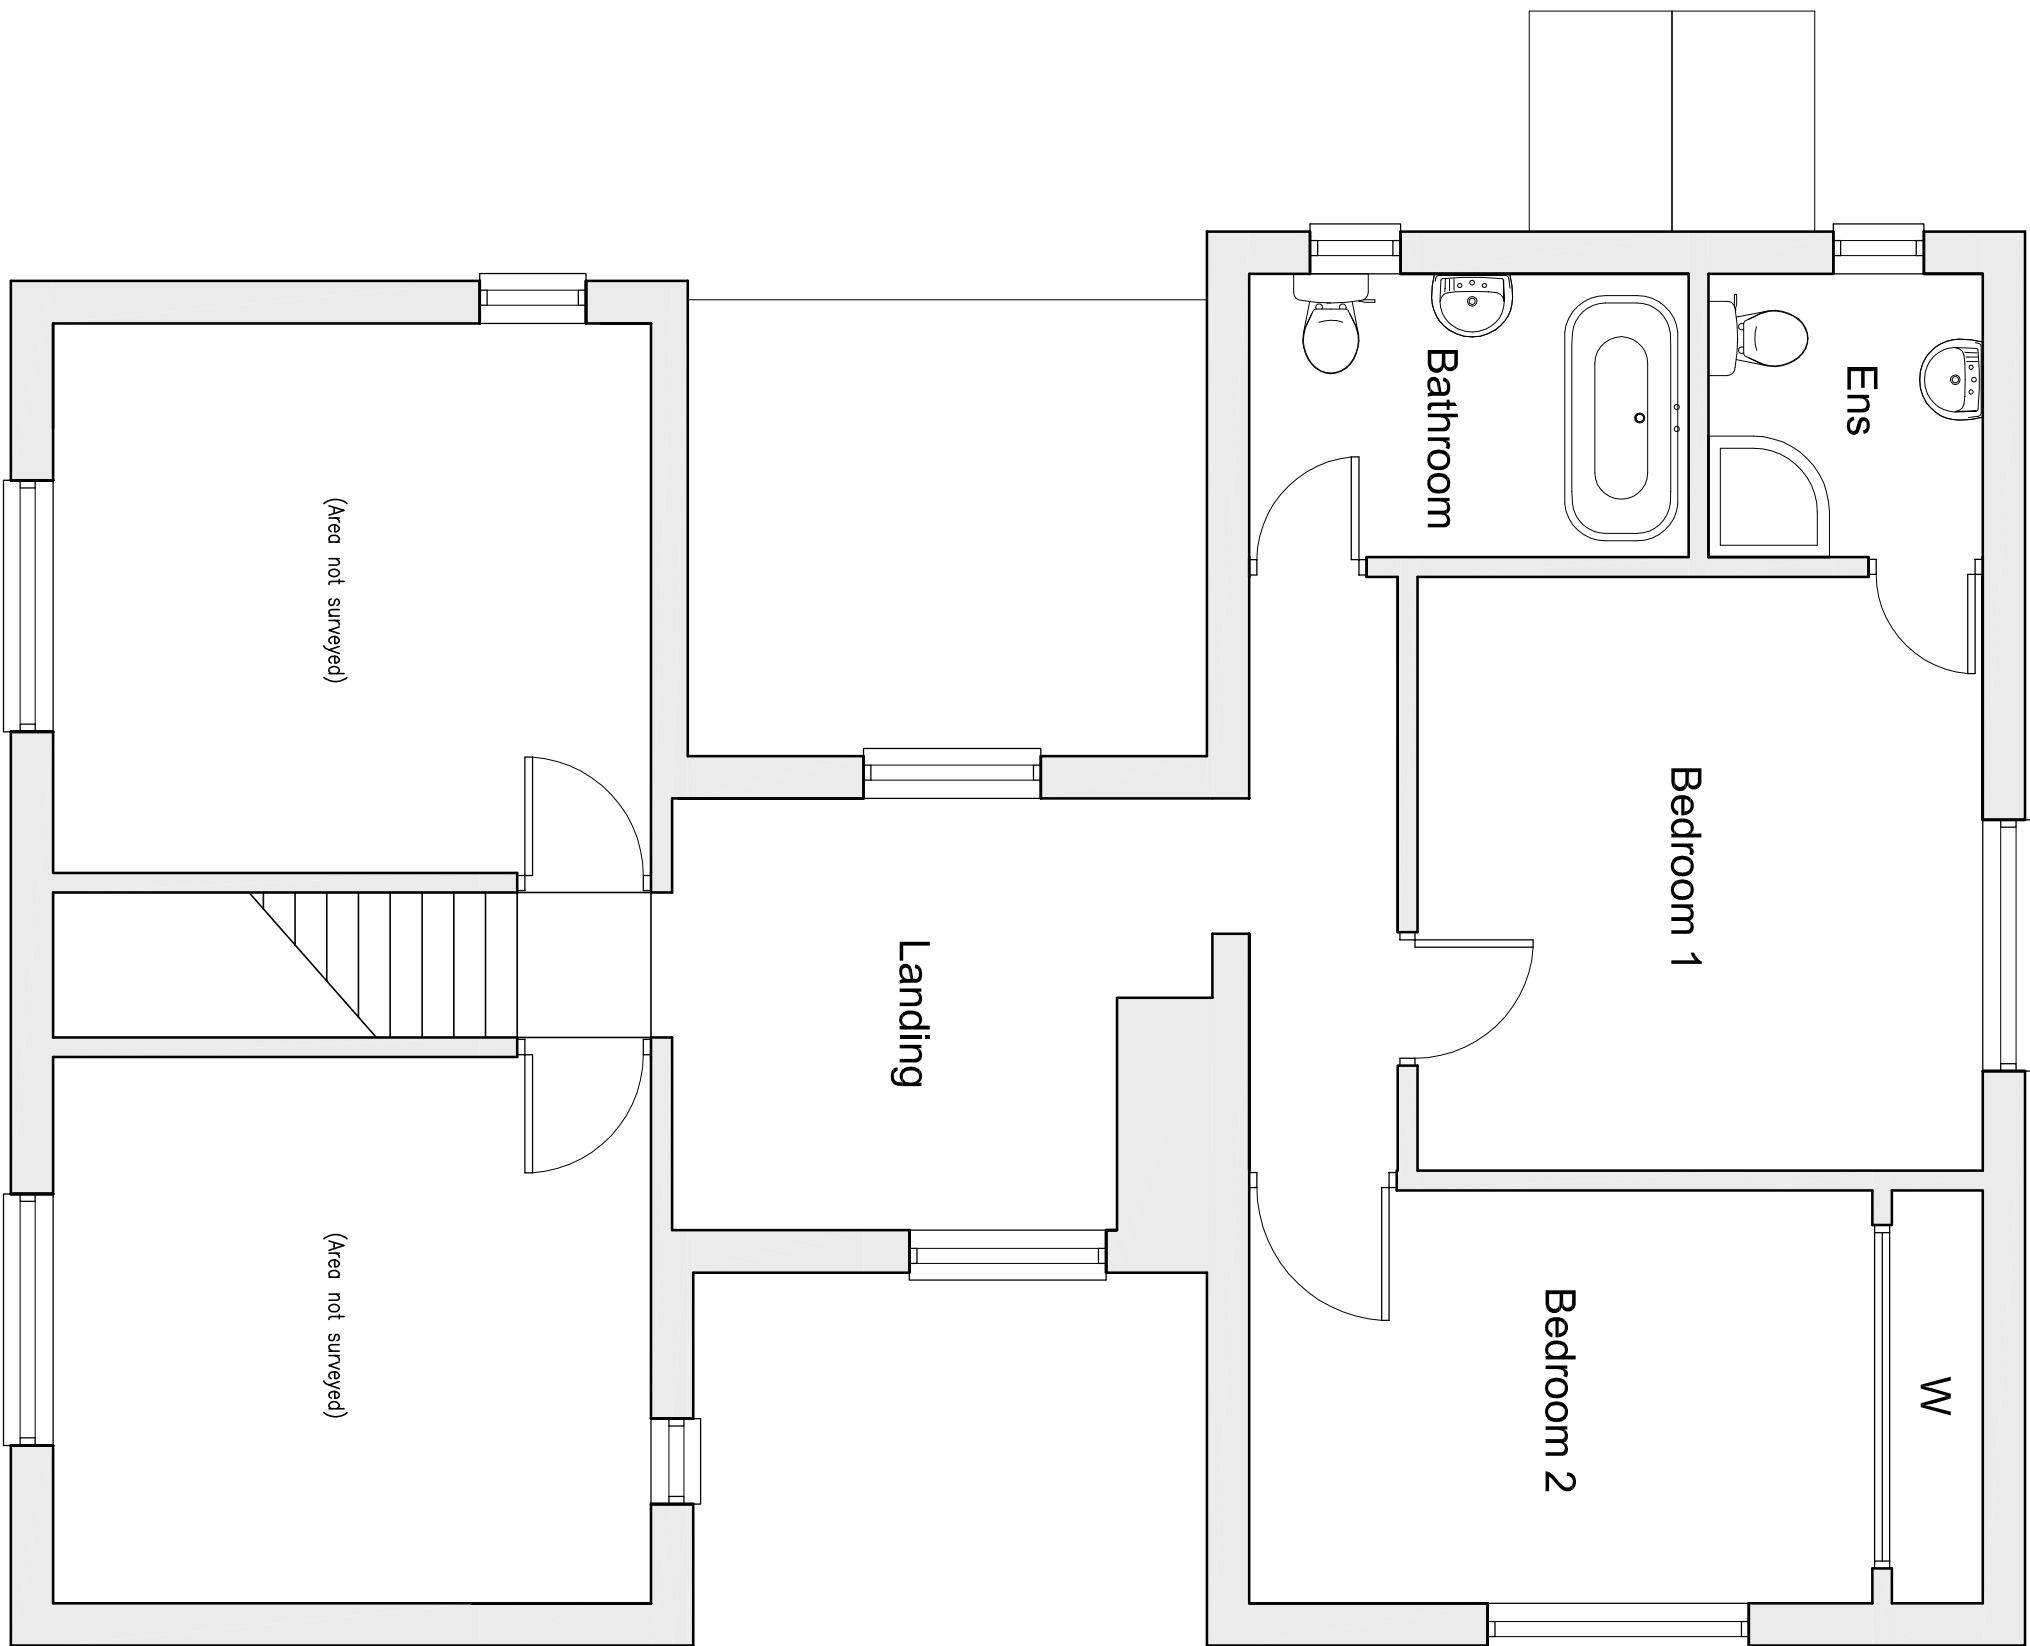

Existing First Floor Plan 1:50