



Produced on 12 March 2019 from the Ordnance Survey National Geographic Database and incorporating surveyed revision available at this date.
This map shows the area bounded by 534556,312816 534556,312958 534698,312958 534698,312816
Reproduction in whole or part is prohibited without the prior permission of Ordnance Survey.
Crown copyright 2019. Supplied by copla ltd trading as UKPlanningMaps.com a licensed Ordnance Survey partner (100054135).
Data licenced for 1 year, expiring 12 March 2020. Unique plan reference: v2c/328194/446226

Existing Site Location Plan Scale 1:1250



Existing Block Plan Scale 1:500




Produced on 12 March 2019 from the Ordnance Survey National Geographic Database and incorporating surveyed revision available at this date.
This map shows the area bounded by 534556,312816 534556,312958 534698,312958 534698,312816
Reproduction in whole or part is prohibited without the prior permission of Ordnance Survey.
Crown copyright 2019. Supplied by copla ltd trading as UKPlanningMaps.com a licensed Ordnance Survey partner (100054135).
Data licenced for 1 year, expiring 12 March 2020. Unique plan reference: v2c/328194/446226

Proposed Site Location Plan Scale 1:1250

New Roof Section To Be Added
To Create Small First Floor.

Extension Of Buildings
Footprint.

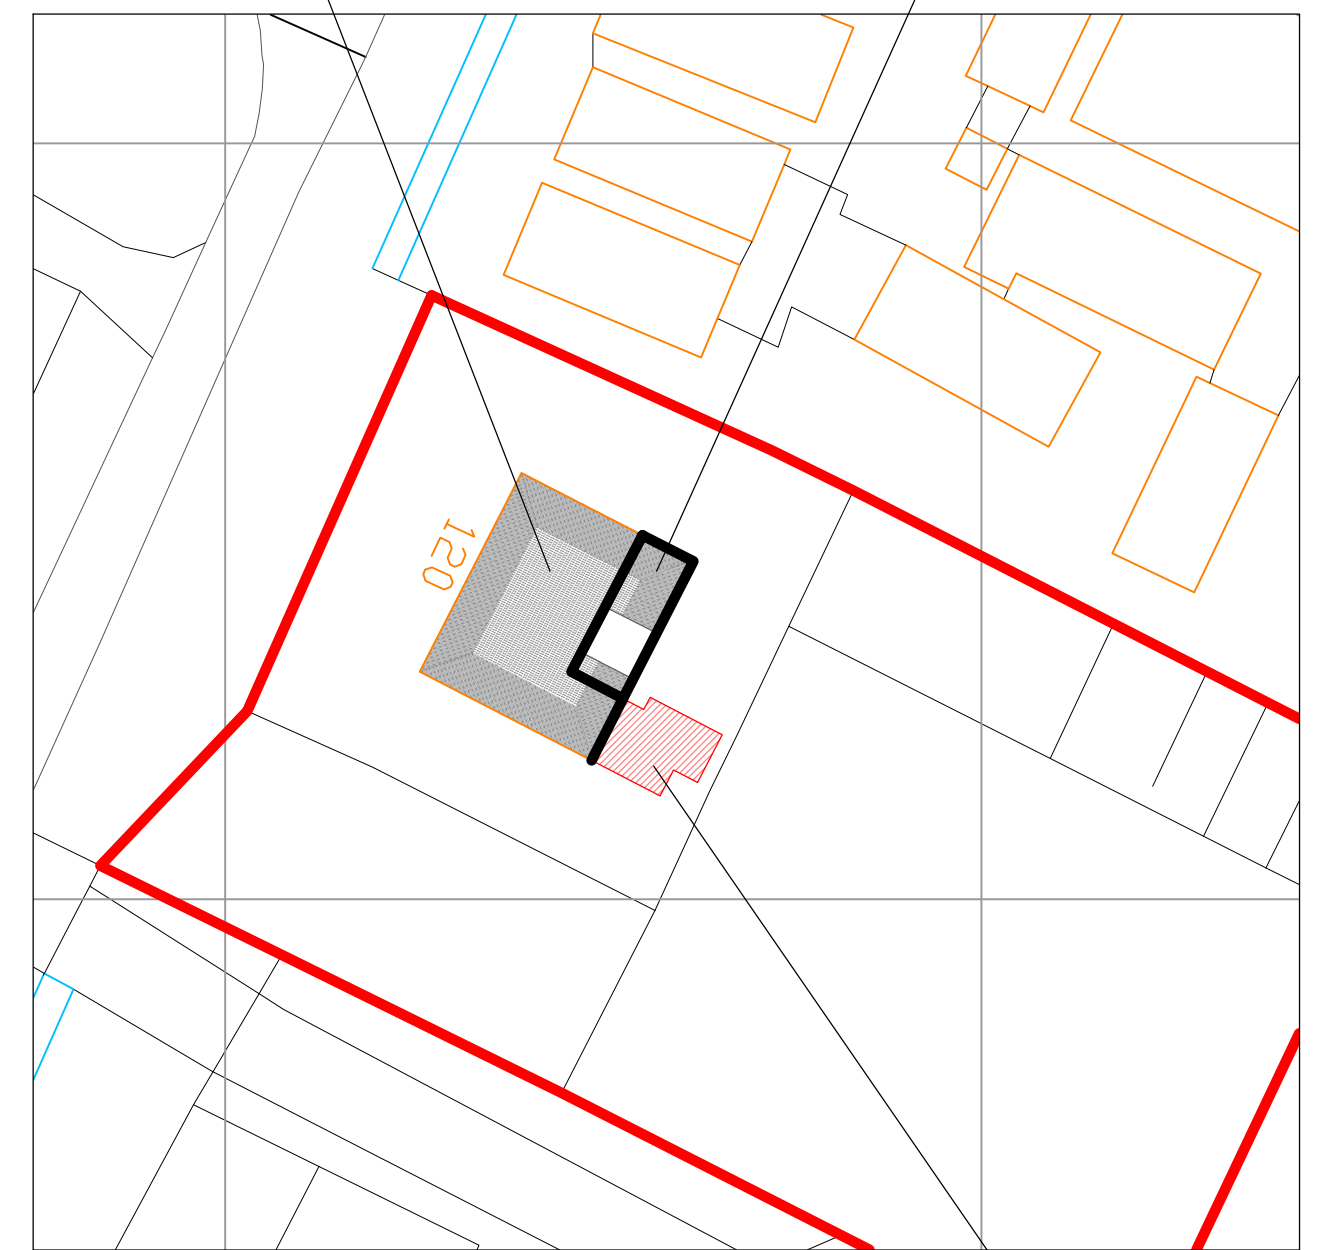

Proposed Block Plan Scale 1:500

Section To Be
Demolished.

Revision notes:		
Rev:	Date:	Notes:
-	--	--

Drawn by:
M.Delea
Client:
Stuart Davies

Project:
Rear Section To Be Demolished, Addition Of Rear Extension, Replacement Of Roof To Achieve Small First Floor.
120 North Road, Gedney Hill, PE12 0NS.
Drawing Title:
Site Locations & Block Plans Drawing
Project no.
180236
Drawing no.
180236-SL-001

Date:
07.03.19
Scale @ A1:
1:500/1:1250
Revision:
-

HARBUR DESIGN
Architectural Services
Planning