
G+P.A. WARNER
24/304/0178


Enlarged area of OS map to show proposed site for new straw barn in relation to existing farm buildings.
Straw barn shown in red.
Not to scale.

SOUTH HOLLAND DC
HOUSING
22 JUN 2001
Ref. H07/0768/01

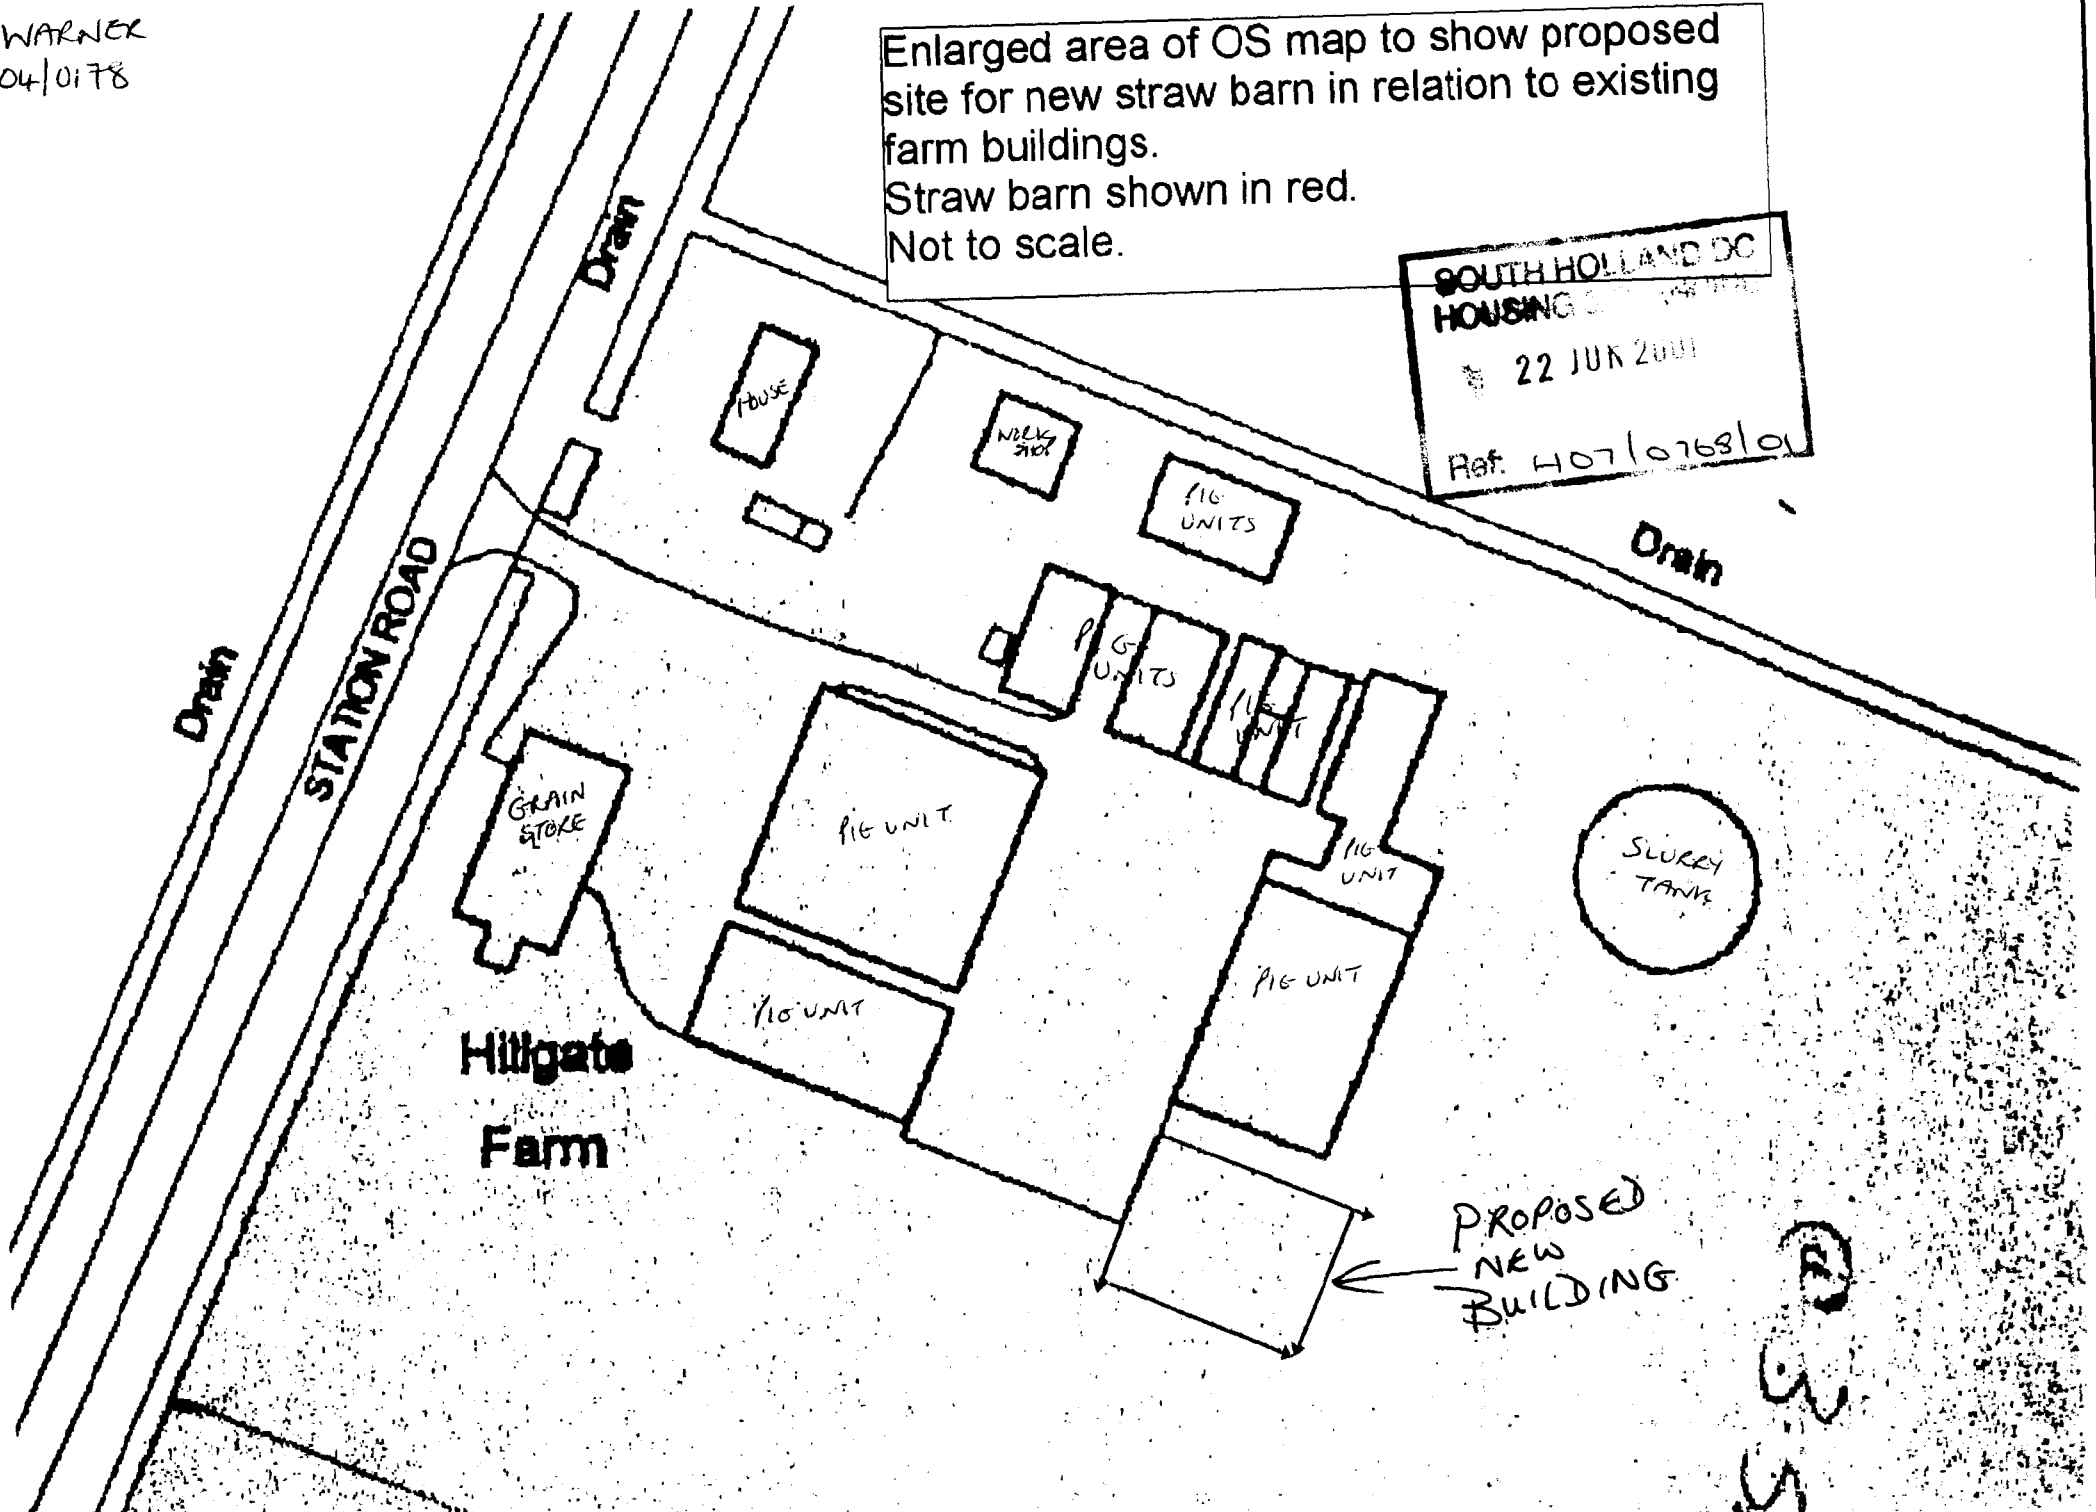

GT PLANNING
24/304/0178

Lot 1&2, Station Road, Gedney Hill

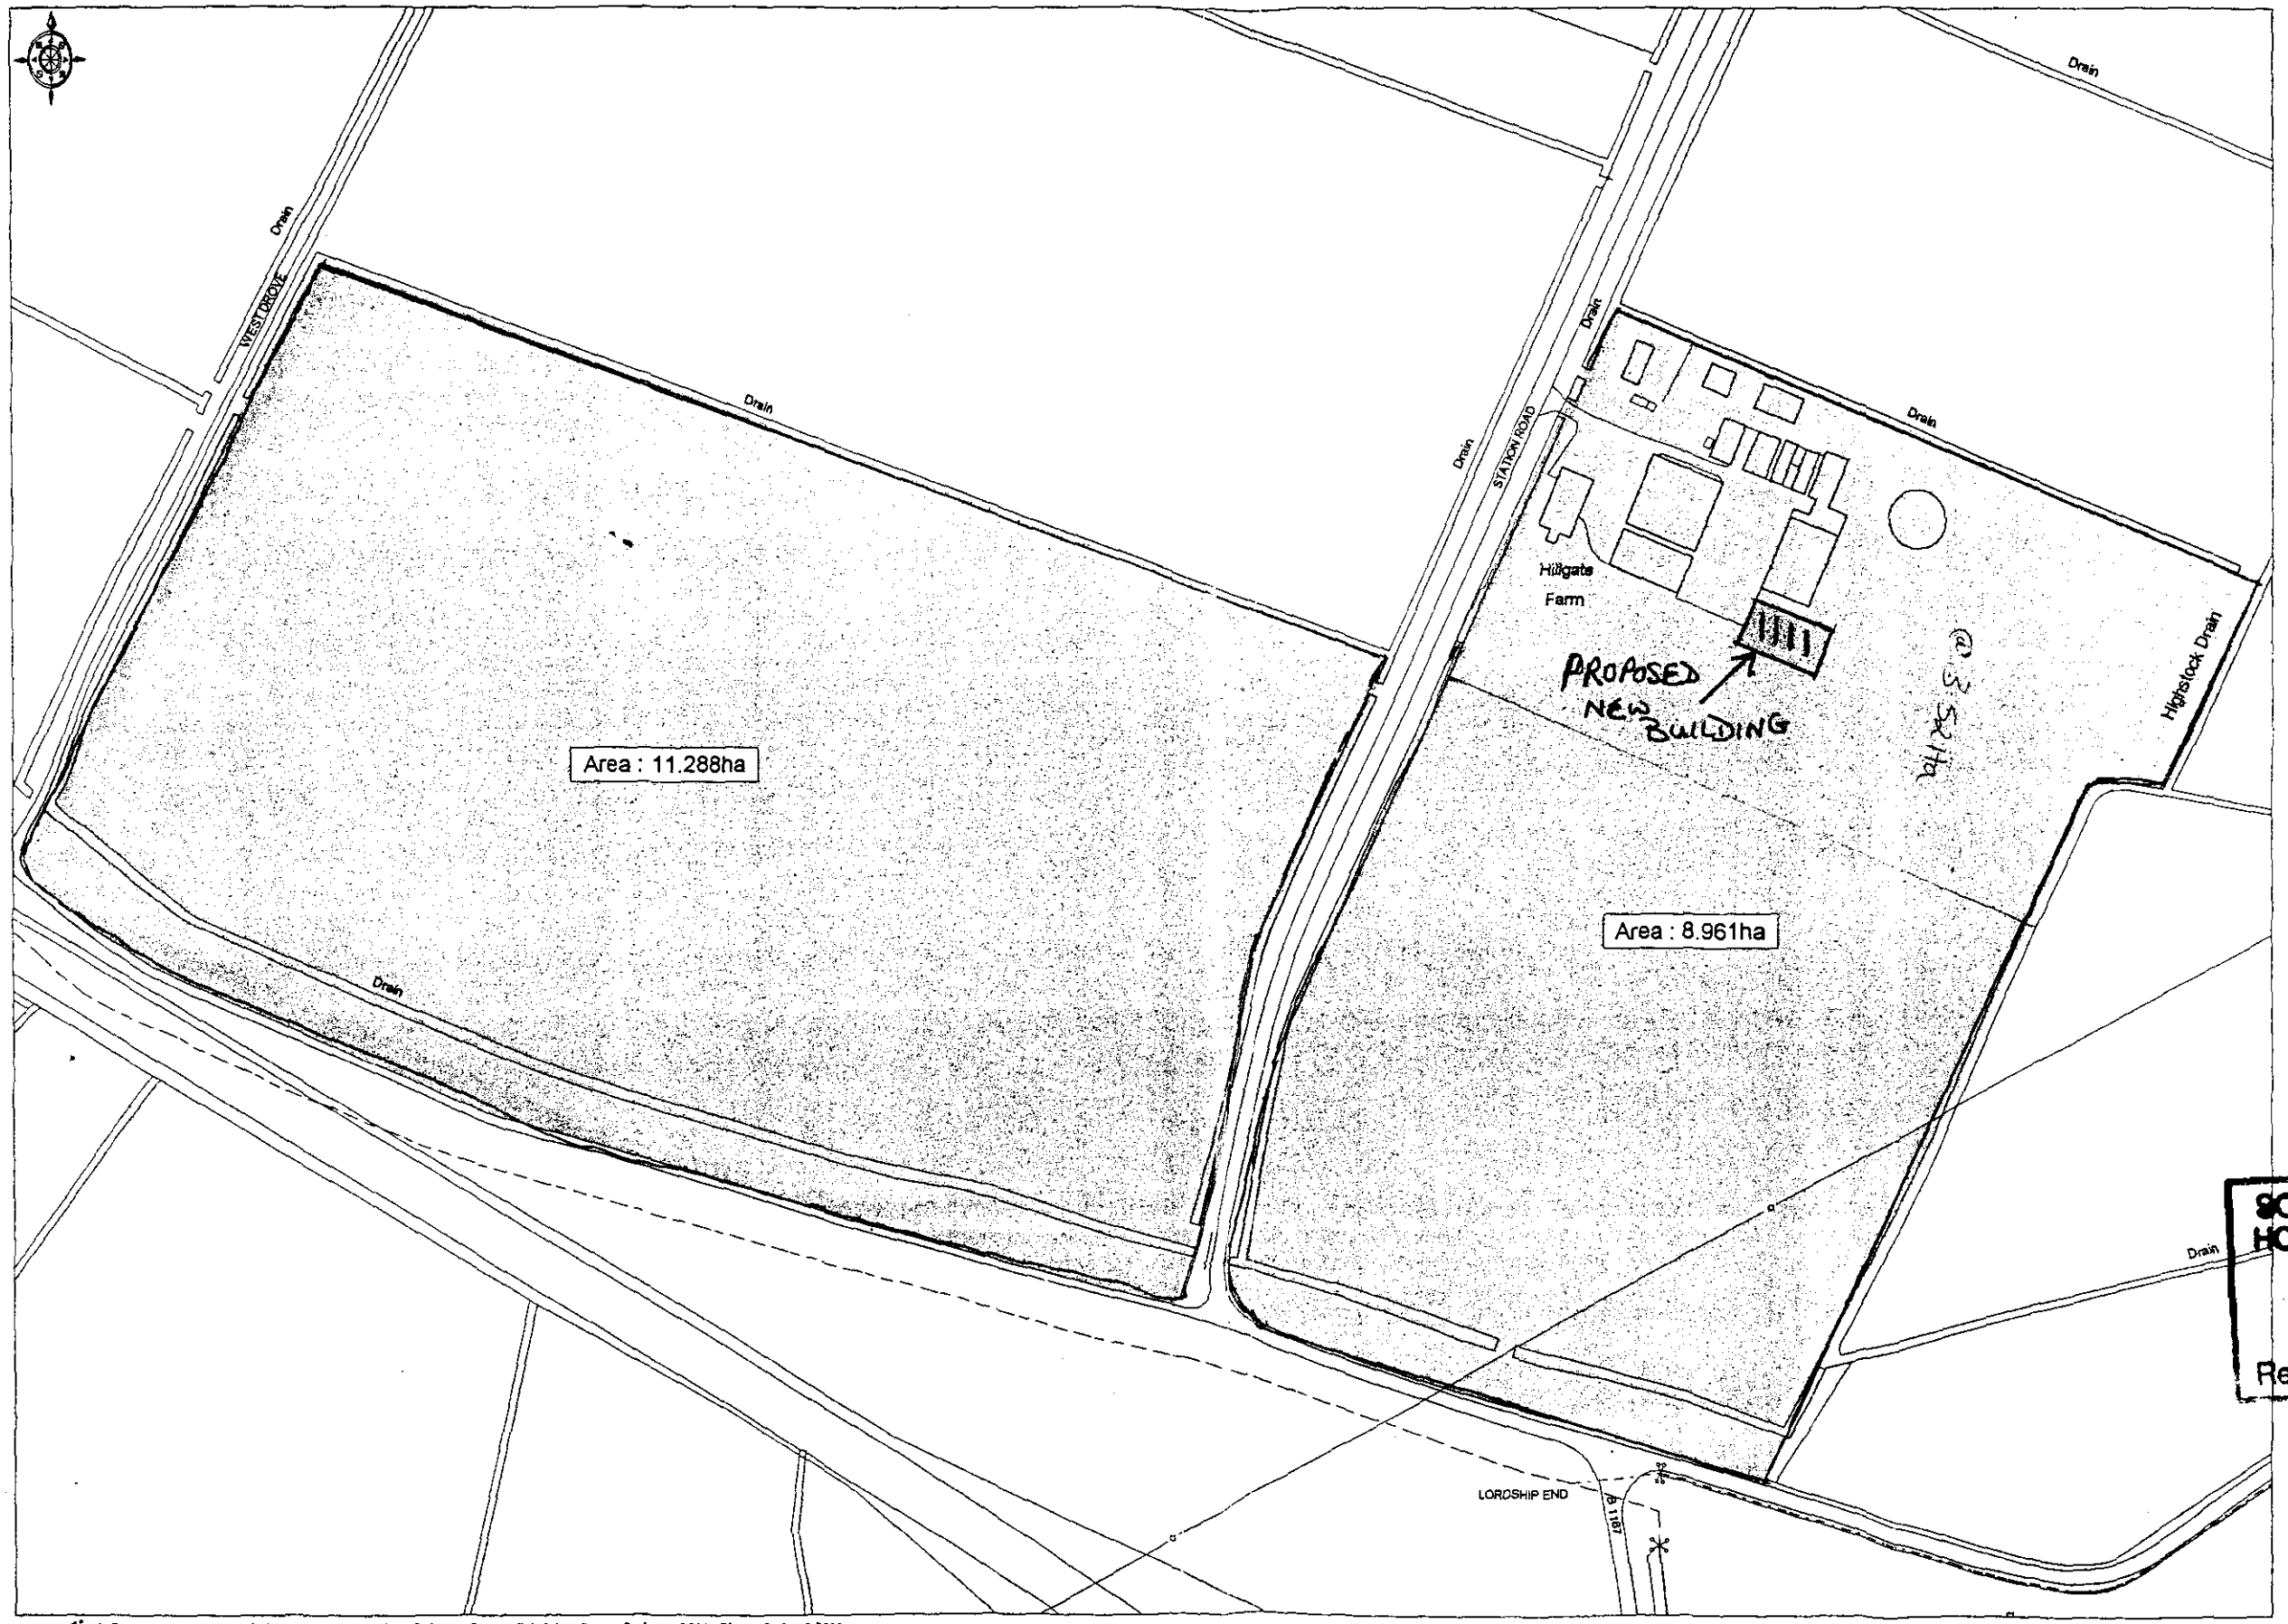

SOUTH HOLLAND DC
HOUSING & PLANNING
22 JUN 2001
Ref: 0768/01


© Crown copyright 2000 All rights reserved. Based on Ordnance Survey digital data Survey Scale - 1:2500 Plotted Scale - 1:2500
(Scales other than at Survey Scale should not be used for accurate measurement). Business occupancy data ©2000 Thomson Directories Ltd.


Ordnance Survey
Value Added Reseller

Drawing Number : B.6306
O. S. Ref : TF 3309
Date : 22/3/2000

BIDWELLS
PROPERTY CONSULTANTS
Telephone: 01223 841841


DO NOT SCALE

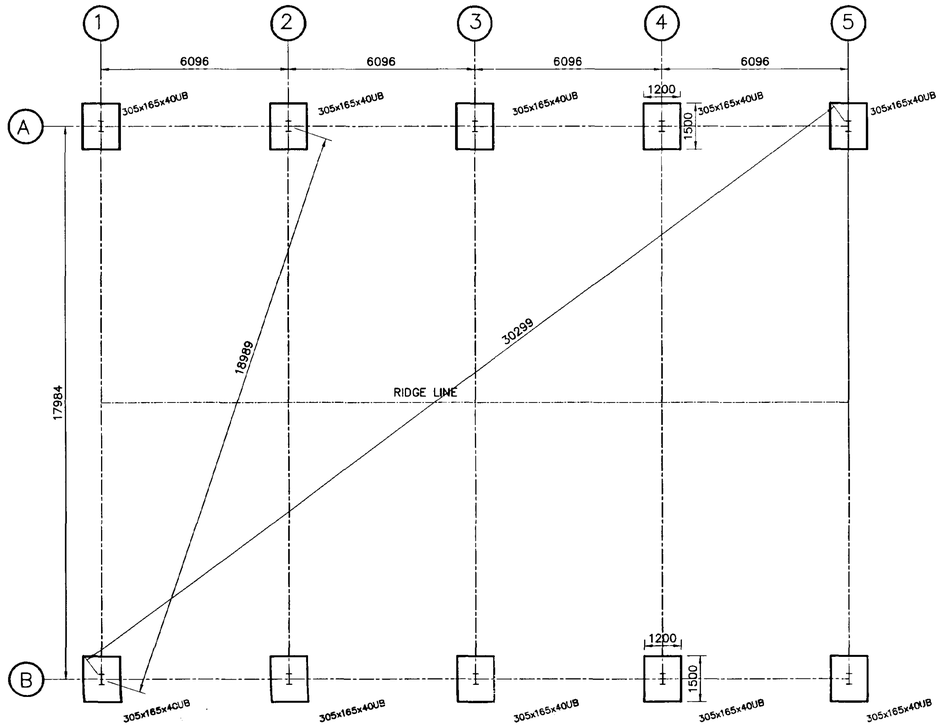

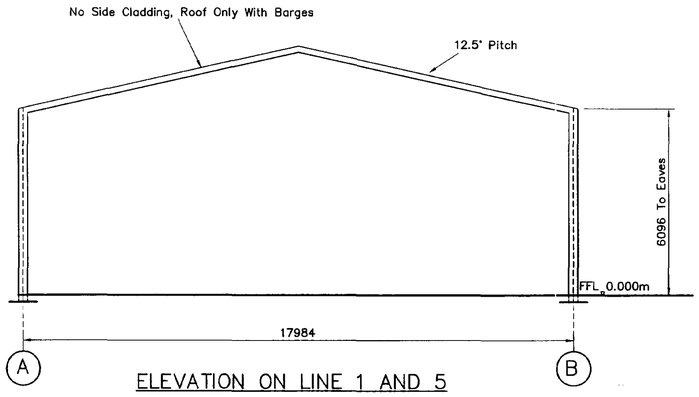


ELEVATION ON LINE 1 AND 5

1:100

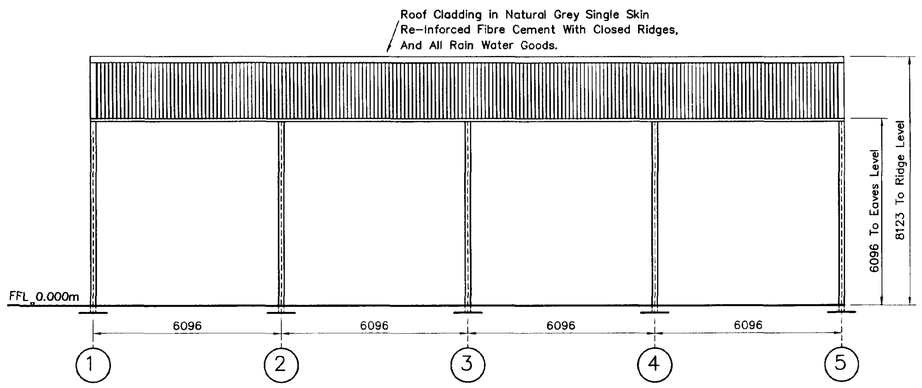

ELEVATION ON LINE A AND B

1:100

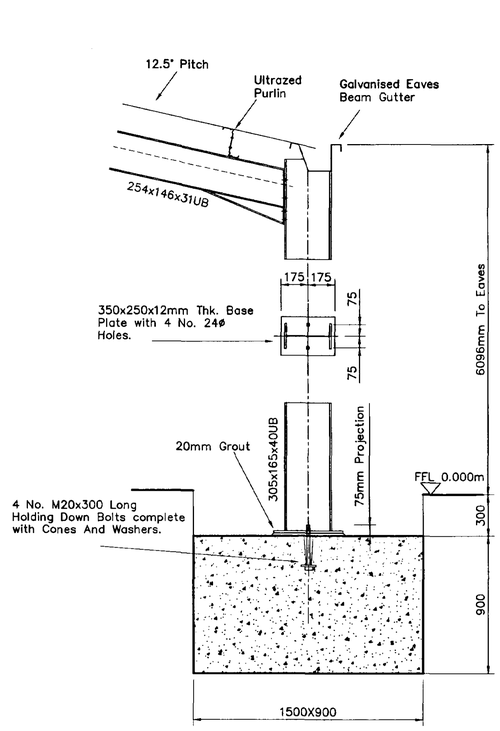

FOUNDATION DETAIL FOR MAIN COLUMNS ON LINES A AND B

1:20

NOTES

BUILDING DESIGN ALLOWS FOR A SOIL BEARING CAPACITY OF 150kN/sqm. CLIENT TO CONFIRM ACTUAL CAPACITY.

STEELWORK SHOTBLAST TO BS SA 2.5 PAINTED 75 MICRONS ZINC PHOSPHATE HIGH BUILD PRIMER COLOUR GREEN BS 14-C-39.

2 METRE CLEARANCE REQUIRED TO FULL PERIMETER OF BUILDING FOR SAFE ERECTION.

ALL DIMENSIONS ARE FROM CENTRE TO CENTRE OF STEELWORK ON FOUNDATION PLAN.

ALL CONCRETE SUPPLIED BY CUSTOMER.

SOUTH HOLLAND DC
HOUSING & PLANNING
22 JUN 2001
Ref: 676/01

REV.	DESCRIPTION	DRAWN	APPROVED	DATE

STATUS

FOR PLANNING

SHUFFLEBOTTOM Ltd.

Cross Hands Business Park
Cross Hands, Llanelli, Carms.
Tel: 01269-831831 Fax: 01269-831031

CLIENT

MR. & MRS. G. WARNER.
HILL GATE FARM, 61 STATION ROAD,
SPALDING, LINCS, PE12 ONP.

PROJECT

PROPOSED STRAW BARN
@ HILL GATE FARM.

DRAWING TITLE

FOUNDATION GROUND PLAN
AND ELEVATION DETAIL.

DRAWN	TRACED	CHECKED	APPROVED	DATE
W.J.				19/06/01

SCALE	ORG No.	REV.
AS SHOWN	K5948/D1	

ORIGINAL DRAWING A1