



Feb 25/7/02

107/1376/01.

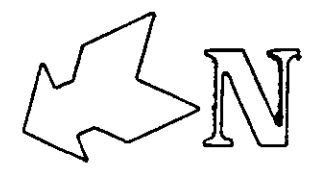

SITE PLAN 1:1000

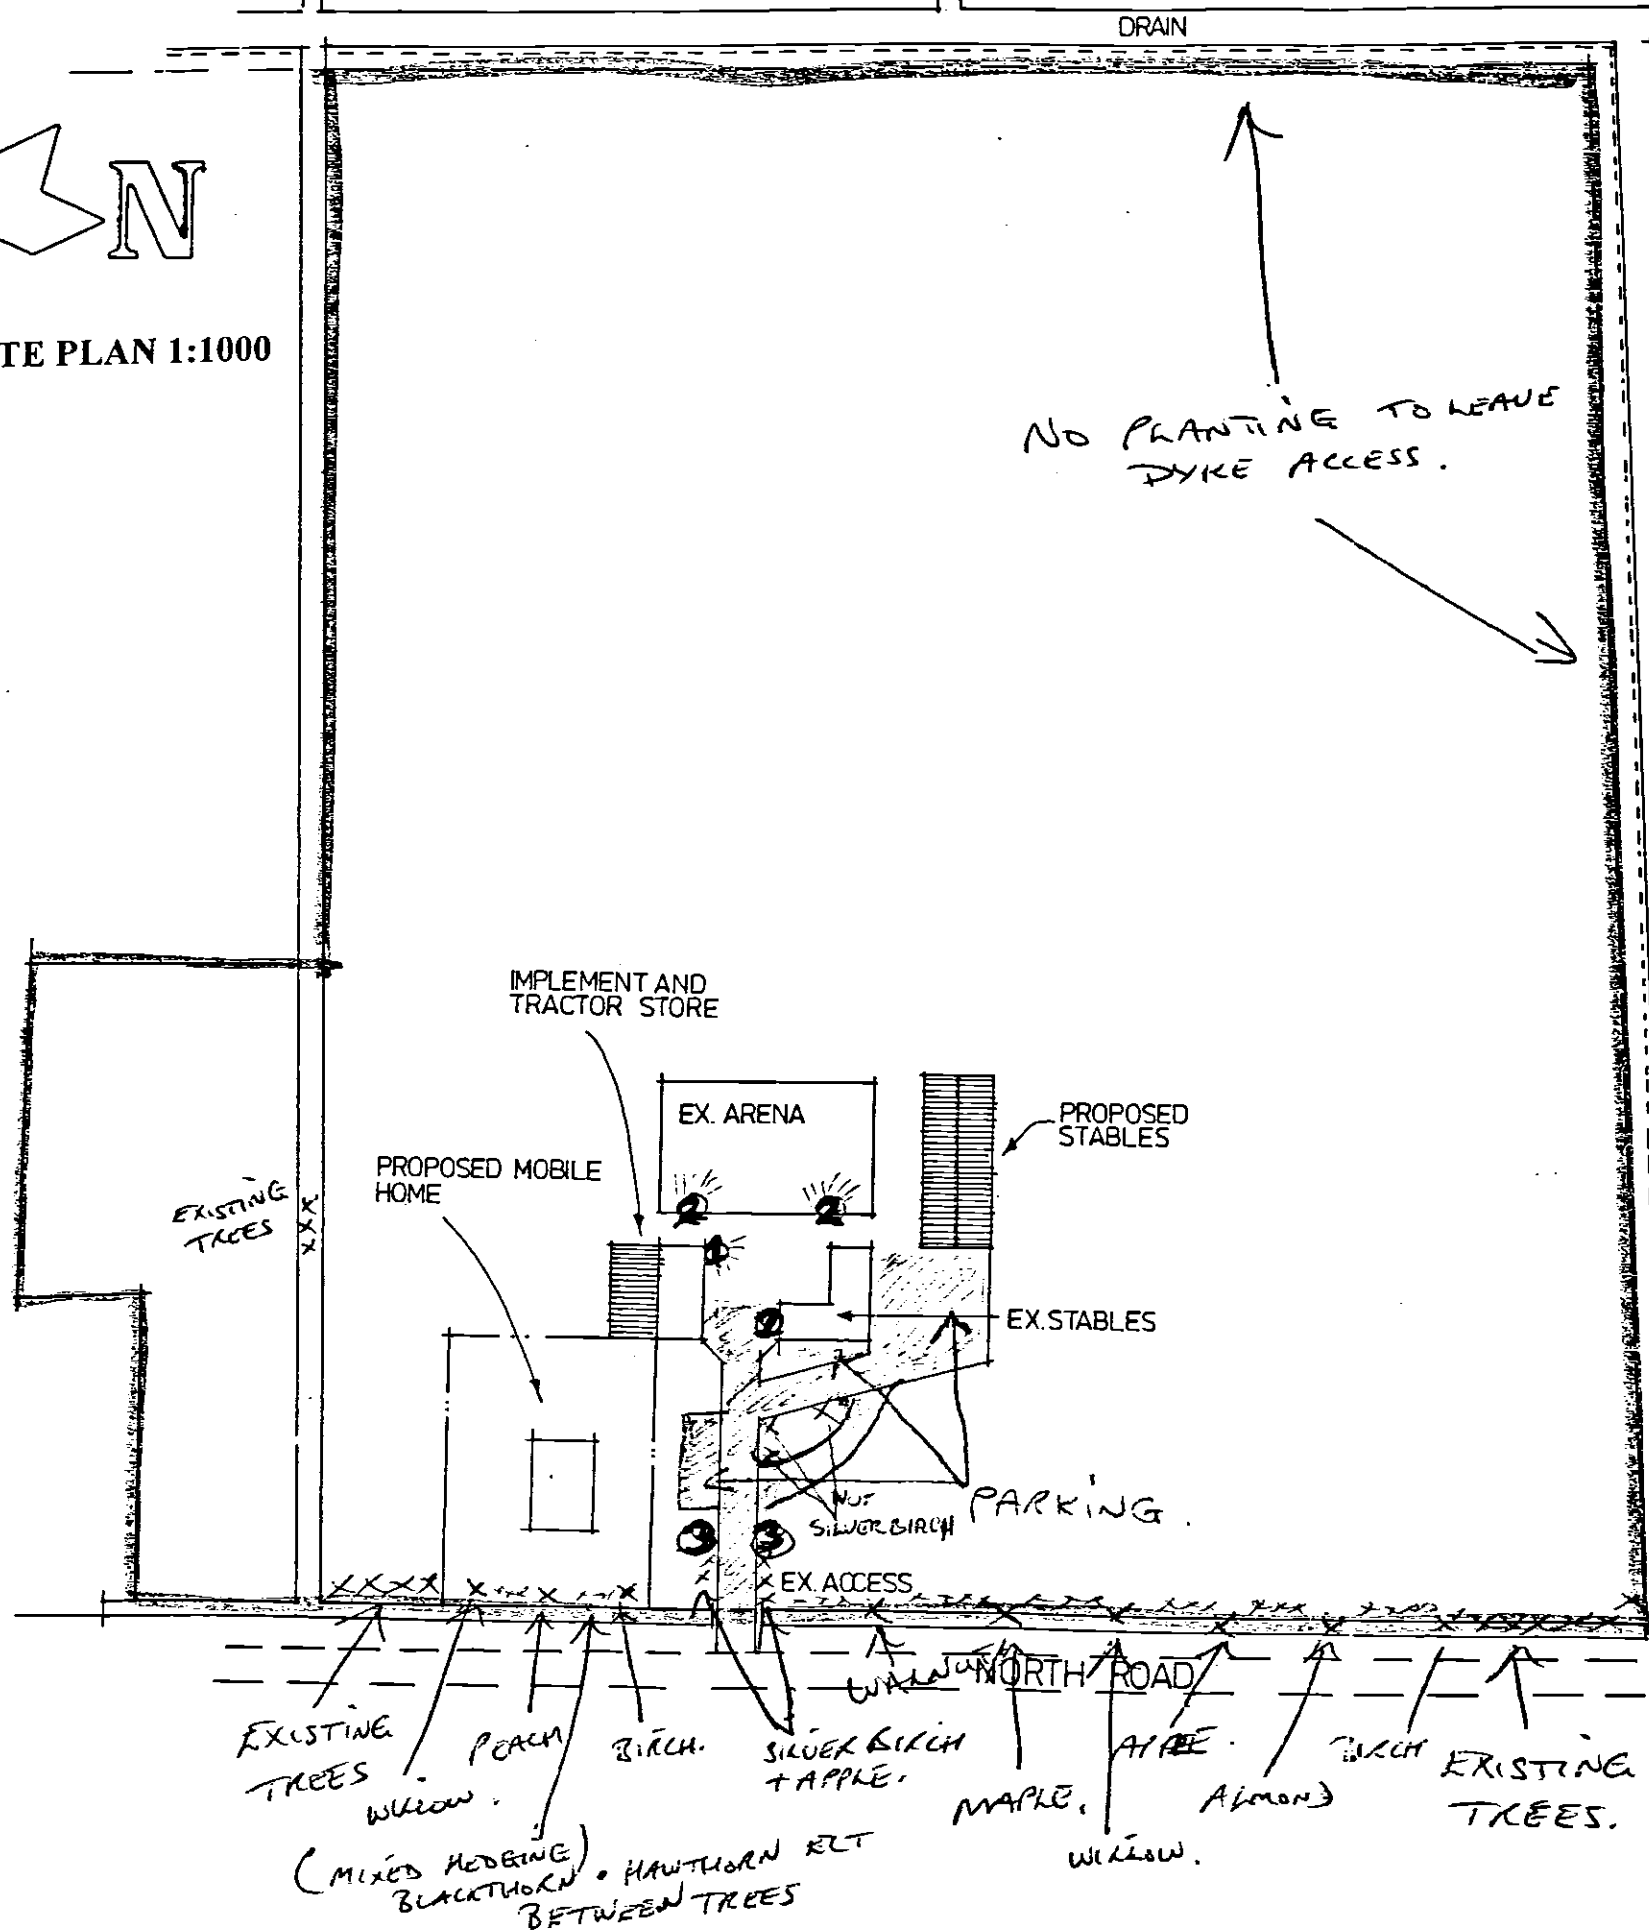

- CONDITION 2 ALL EXISTING TREES & HEDGING TO REMAIN.
 ADDITIONAL PLANTING AS MARKED.
 PLANTING HEIGHT BETWEEN 30CM TO 180 CM
- CONDITION 4 ALL RESIDUE WASTE TO BE LOADED ONTO TRAILER AND TAKEN TO NEAREST ALLOTMENTS & FLOWER GROWERS.
 NO WASTE TO BE STORED WITHIN 20 METRES OF NOKEST DYKE.
- CONDITION 5 EXTERNAL LIGHTING:
 1X 150WATT FLOOD LIGHT MARKED 1
 2X 70WATT SUN LOW ENERGY FLOOD LIGHTS MARKED 2
 2X VICTORIAN TYPE LAMP POSTS. 60WATT. MARKED 3
- CONDITION 6 ROADWAY AND PARKING TO BE MINIMUM 150mm BASE STONE LEVelled AND COMPACTED AND TOPPED WITH 19mm DOWN WASHED GRAVEL.

- CONDITION 7 PARKING TO BE AS SHOWN ON PLAN.
- CONDITION 8 COLOUR OF ROOF CLADDING TO PROPOSED STABLES AND IMPLEMENT/TRACTOR STORE TO BE LIGHT GREEN TO MATCH EXISTING STABLES AND BARN.
 ROOFING TO BE BOX PROFILE STEEL AND GREEN PLASTIC COATED

DETERMINED PLAN

SHDC
 Planning & Development
 16 JUN 2003
 0769/03