



Ref 0872/02
 Ref'd 25/7/02

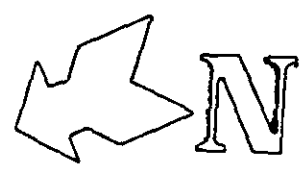

SITE PLAN 1:1000

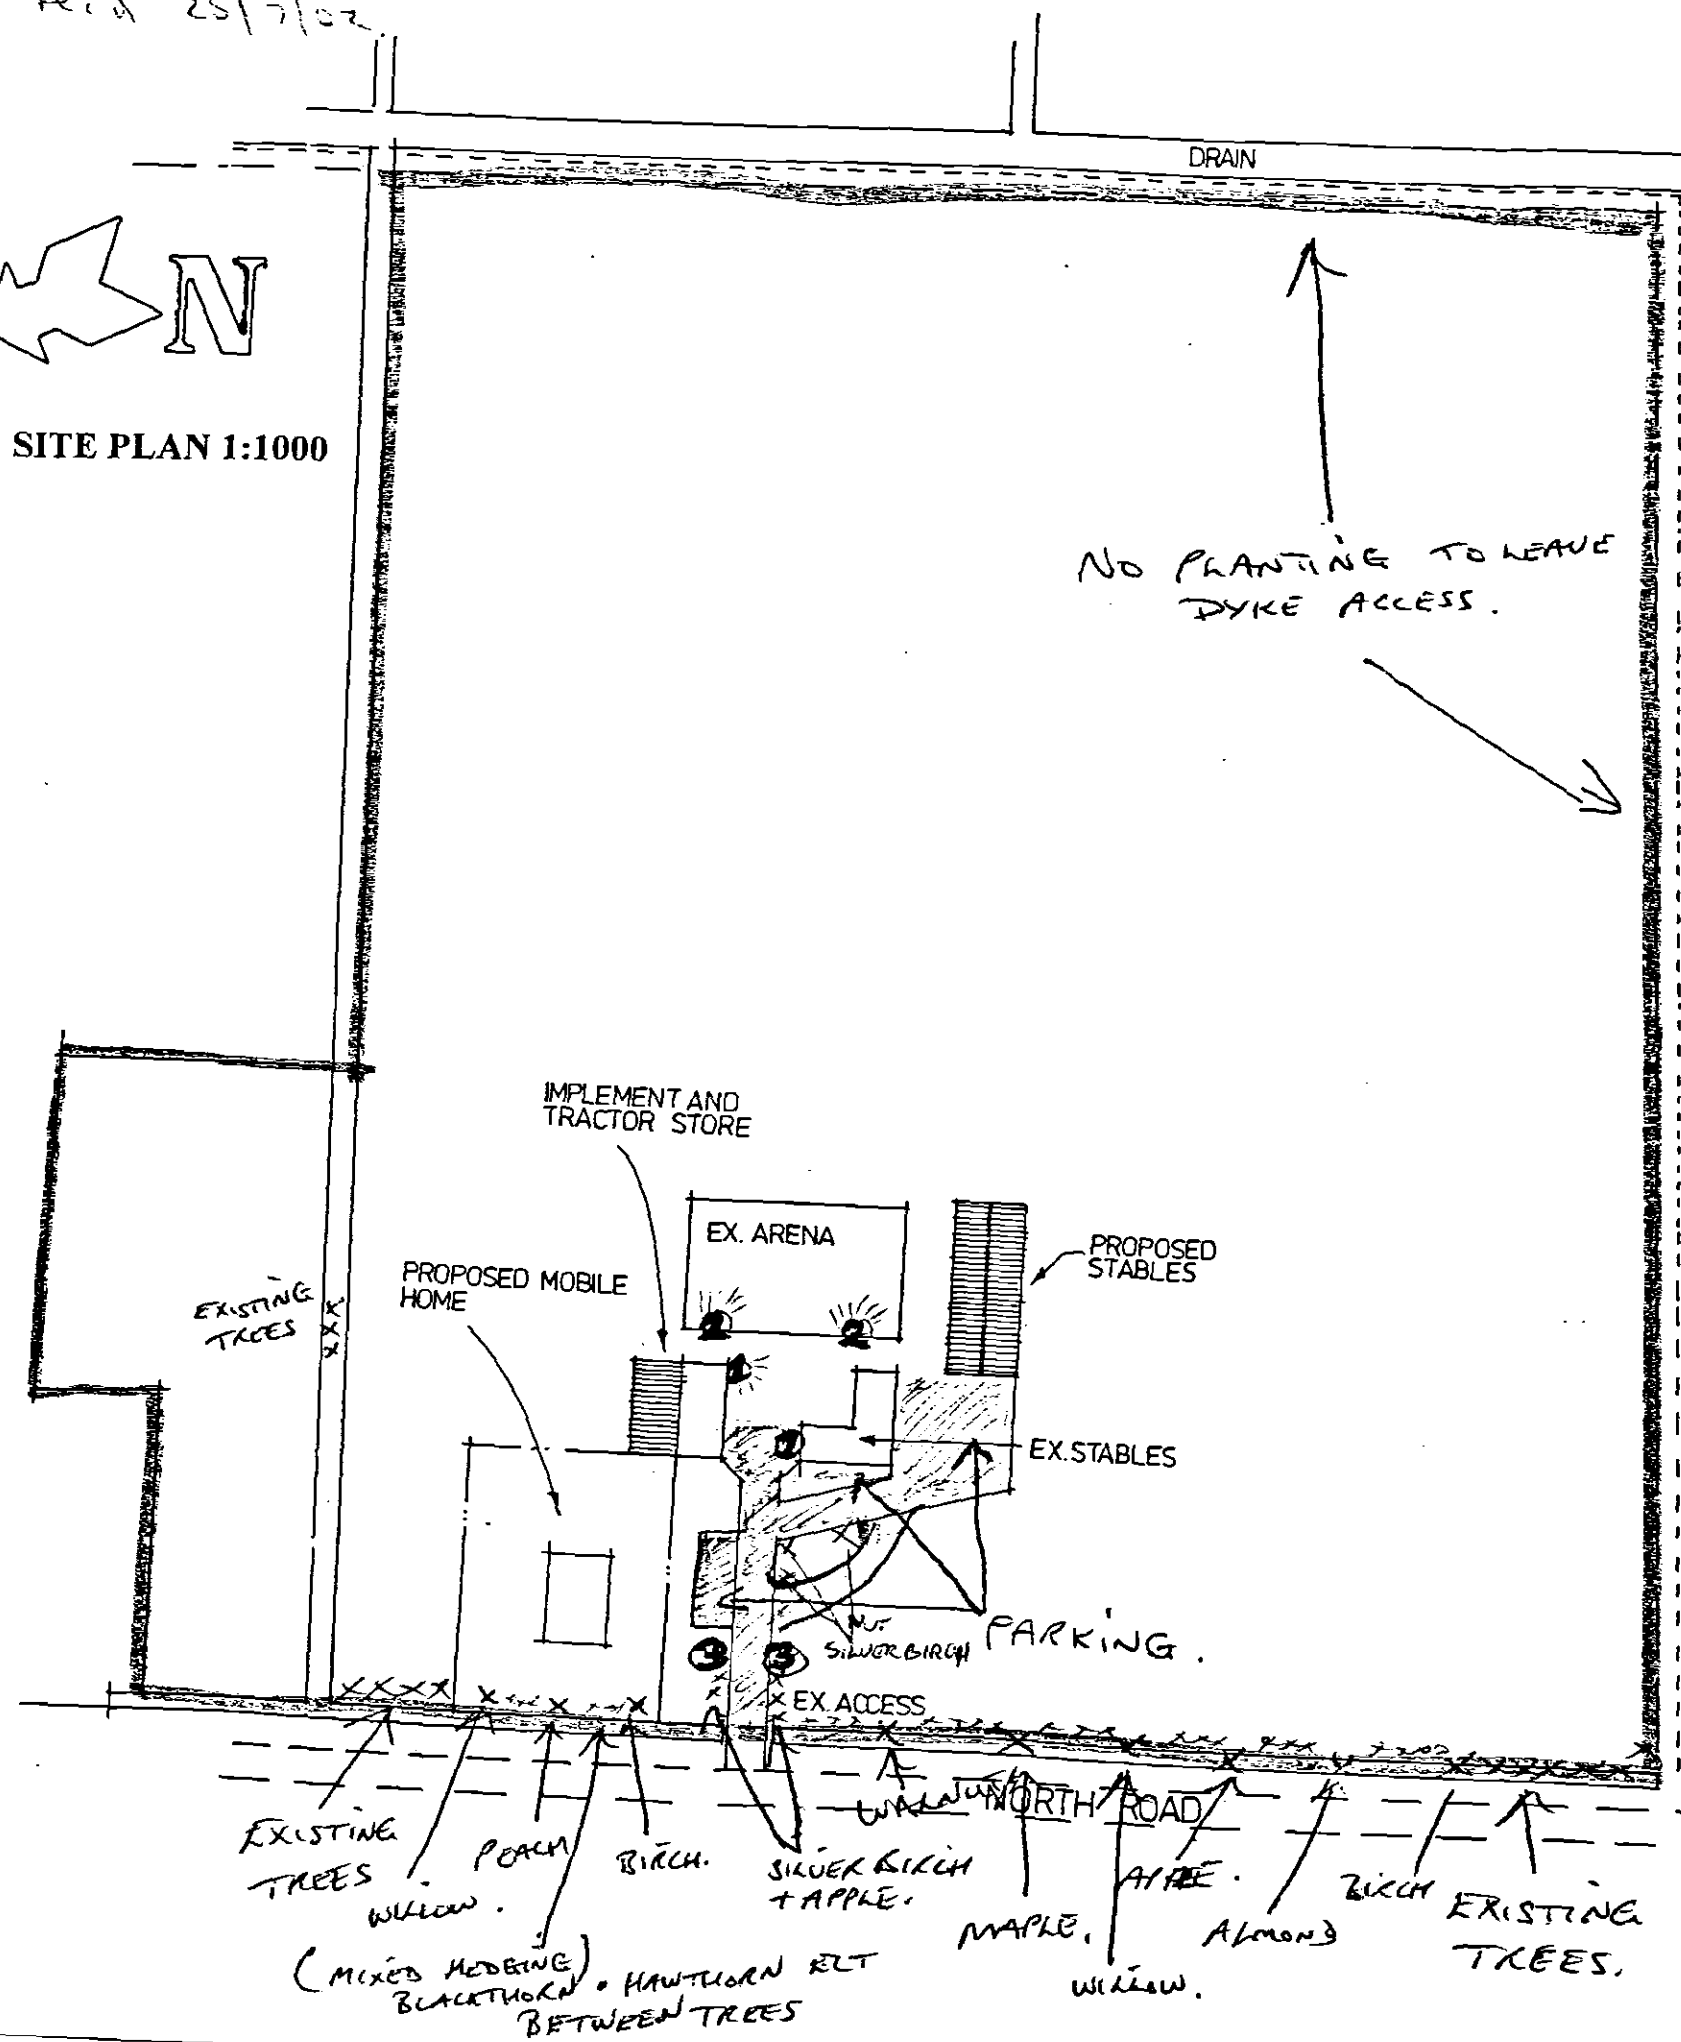

- CONDITION ② ALL EXISTING TREES & HEDGING TO REMAIN.
 ADDITIONAL PLANTING AS MARKED.
 PLANTING HEIGHT BETWEEN 30cm TO 180 cm
- CONDITION ④ ALL GARDEN WASTE TO BE LOADED ONTO TRAILER AND TAKEN TO NEARBY ALLOTMENTS & FLOWER GROWERS.
 NO WASTE TO BE STORED WITHIN 2mtrs OF NEAREST DYKE.

- CONDITION ⑤ EXTERNAL LIGHTING:
 2x 150WATT FLOOD LIGHT MARKED ①
 2x 70WATT SMD LOW ENERGY FLOOD LIGHTS MARKED ②
 2x VICTORIAN TYPE LAMP POSTS. 60WATT. MARKED ③

CONDITION ⑤ ROADWAY AND PARKING TO BE MINIMUM 150mm BASE STONE LEVELLED AND COMPACTED AND TOPPED WITH 19mm DOWN WASHED GRAVEL.

CONDITION ⑥ PARKING TO BE AS SHOWN ON PLAN.

CONDITION ⑦ ~~WALL~~
 COLOUR OF ROOF CLADDING TO PROPOSED STABLES AND IMPLEMENT/TRACTOR STORE TO BE LIGHT GREEN TO MATCH EXISTING STABLES AND BARN.
 ROOFING TO BE BOX PROFILE STEEL AND GREEN PLASTIC COATED

DETERMINED PLAN

Planning
 16 JUN 2003
 0770/03