
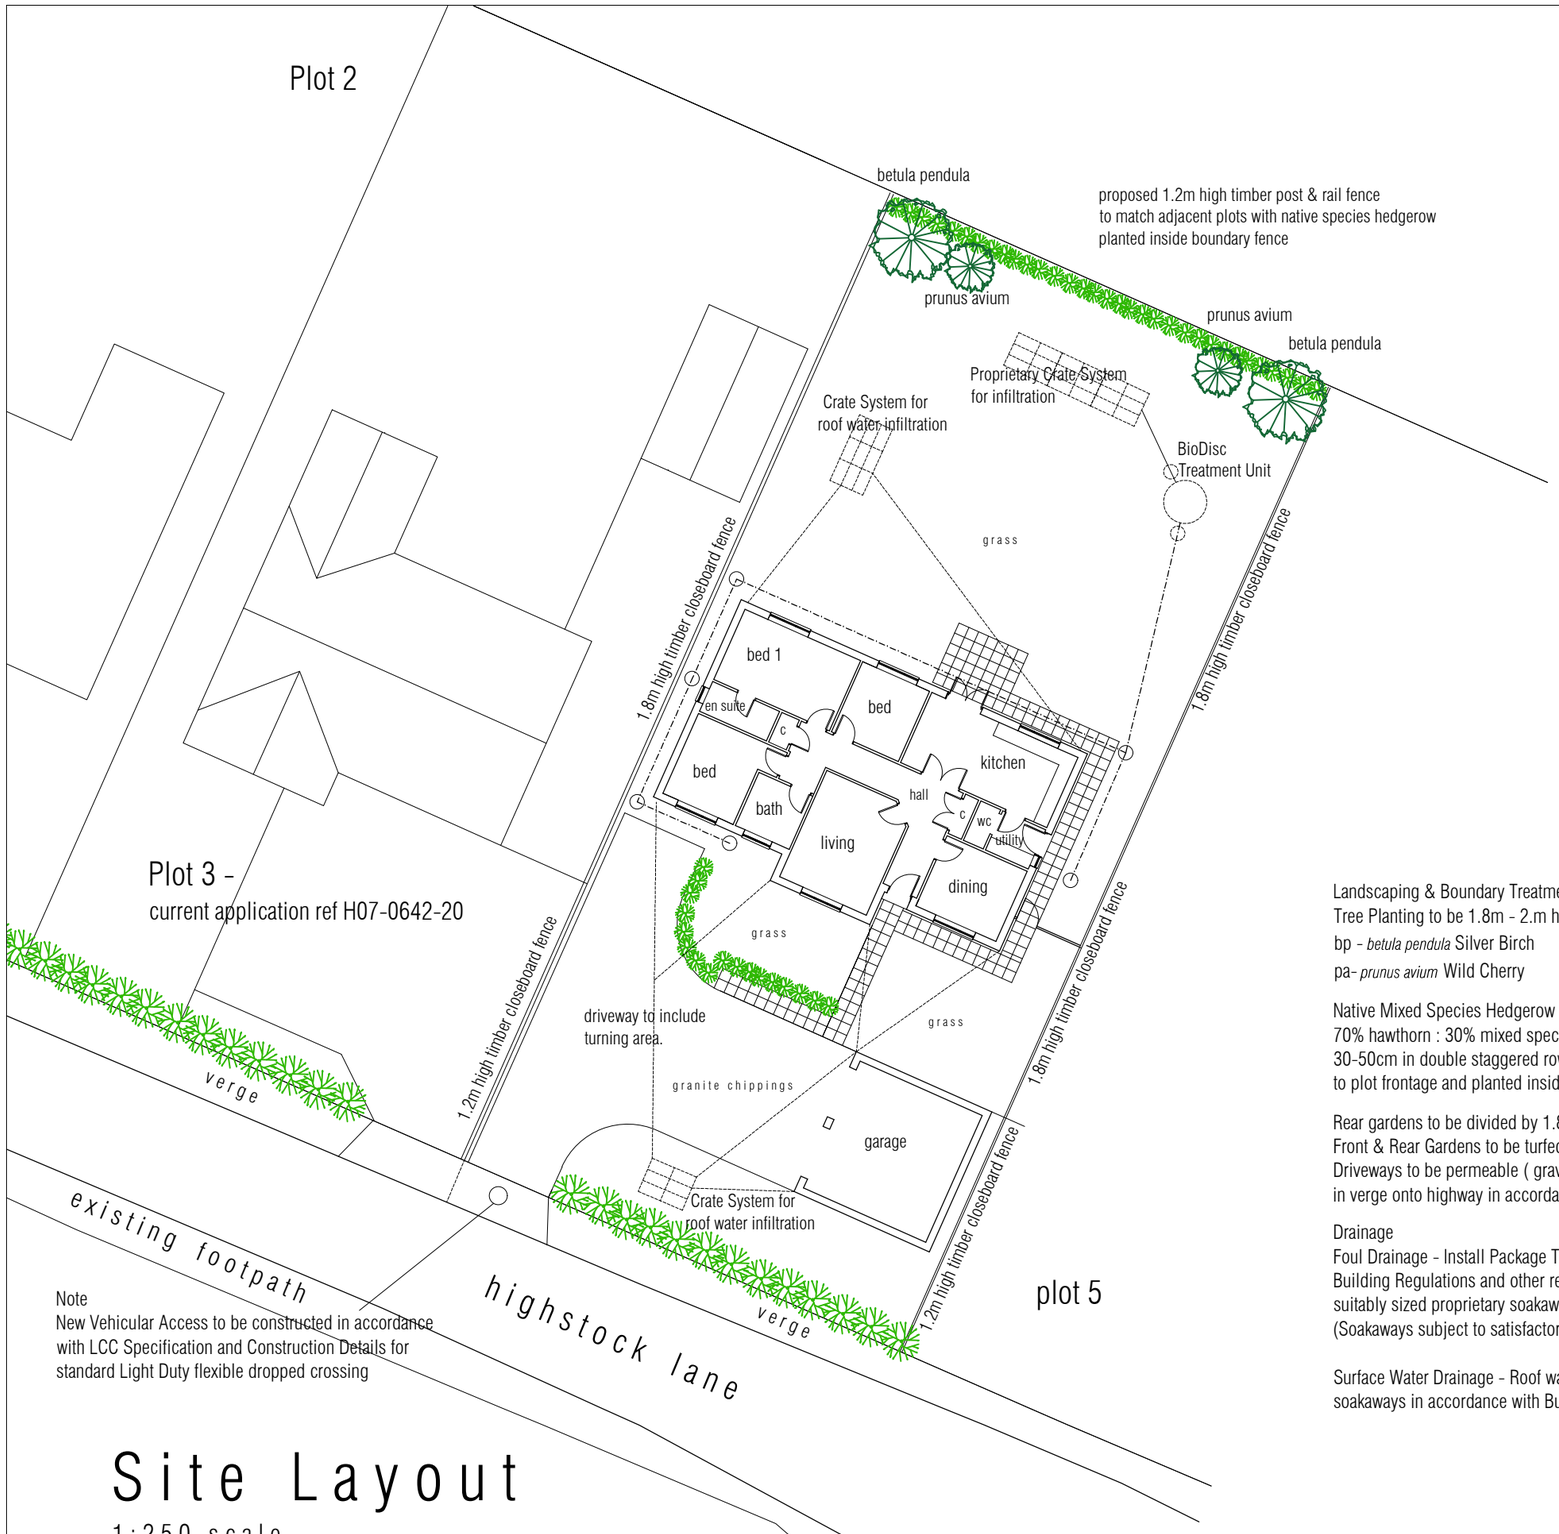


Note
New Vehicular Access to be constructed in accordance with LCC Specification and Construction Details for standard Light Duty flexible dropped crossing

Site Layout

1:250 scale

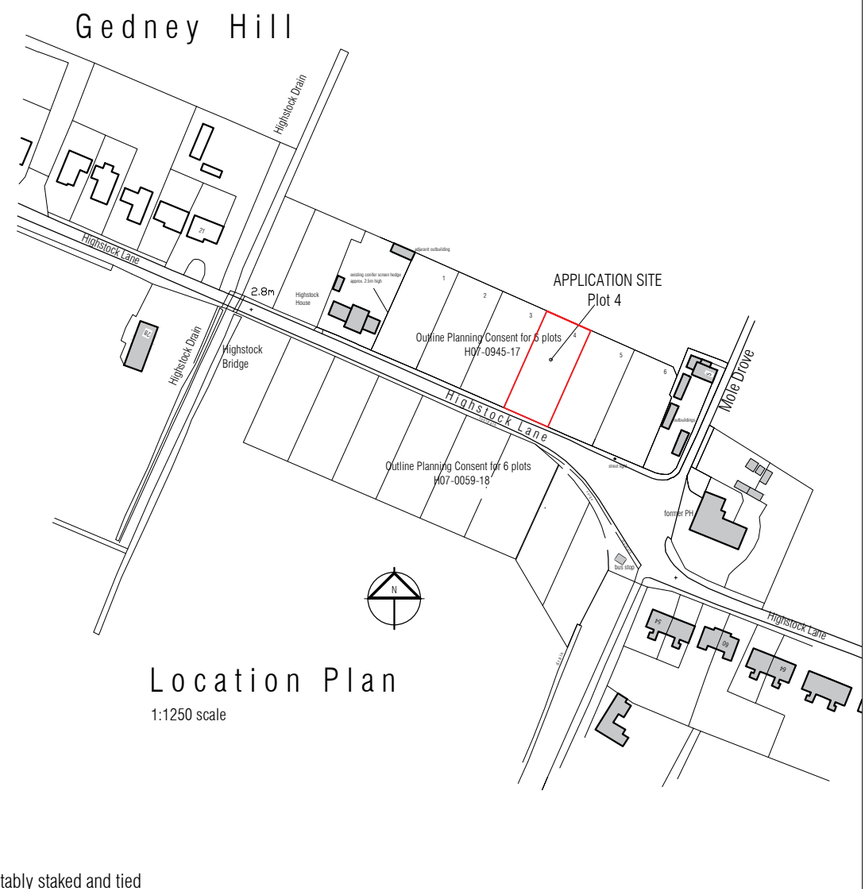

Location Plan

1:1250 scale

Landscaping & Boundary Treatment
Tree Planting to be 1.8m - 2.m high suitably staked and tied
bp - *betula pendula* Silver Birch
pa- *prunus avium* Wild Cherry

Native Mixed Species Hedgerow
70% hawthorn : 30% mixed species - blackthorn, hazel, field maple, holly
30-50cm in double staggered rows 5 plants per metre run.
to plot frontage and planted inside 1.2m high timber post & rail fencing to rear boundary

Rear gardens to be divided by 1.8m high timber closeboard fence.
Front & Rear Gardens to be turfed
Driveways to be permeable (gravel / granite chippings) with tarmac apron in verge onto highway in accordance with LCC Highways specification.

Drainage
Foul Drainage - Install Package Treatment Unit in accordance with Building Regulations and other relevant legislation. Discharge of treated water to suitably sized proprietary soakaways
(Soakaways subject to satisfactory soil percolation tests in accordance with BRE 365)

Surface Water Drainage - Roof water to discharge into suitably sized and located soakaways in accordance with Building Regulations.

mlp Moulton Land and Planning
moultonlandandplanning.co.uk 1 Chapel Court Wansford Peterborough PE8 6JF
tel 01780 782306 mob 07484 101655 e-mail alan@moultonland.co.uk

Project
Proposed Residential Development
land to north of Highstock Lane Gedney Hill
for Mrs. K. Watts

Drawing
Plot 4
Location Plan & Site Layout

date sept 2020
scale(s) 1:1250 & 1:250 @A3
DRG. No. WAT / pl P4 / SL