



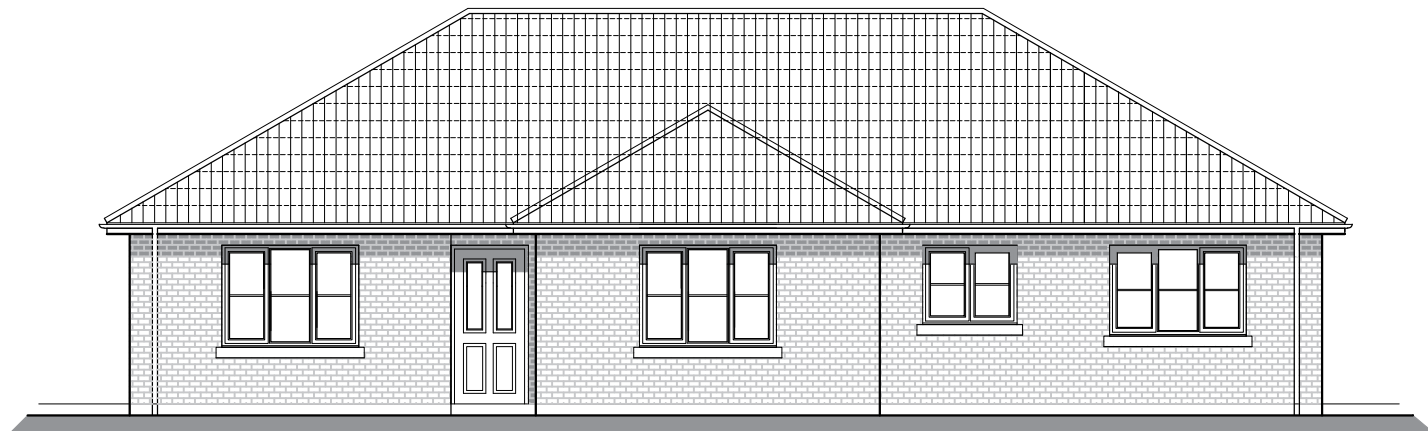


front elevation



side elevation

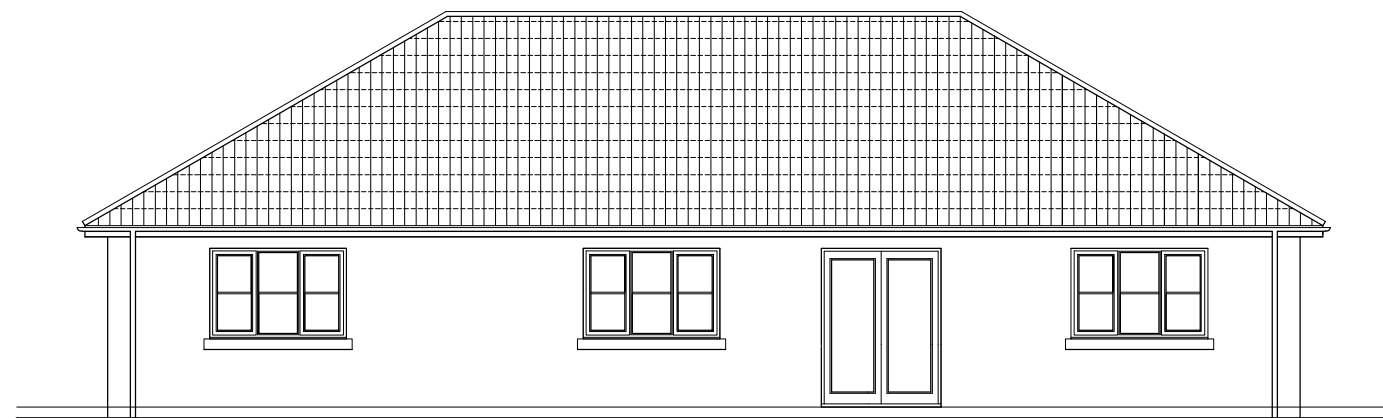

rear elevation

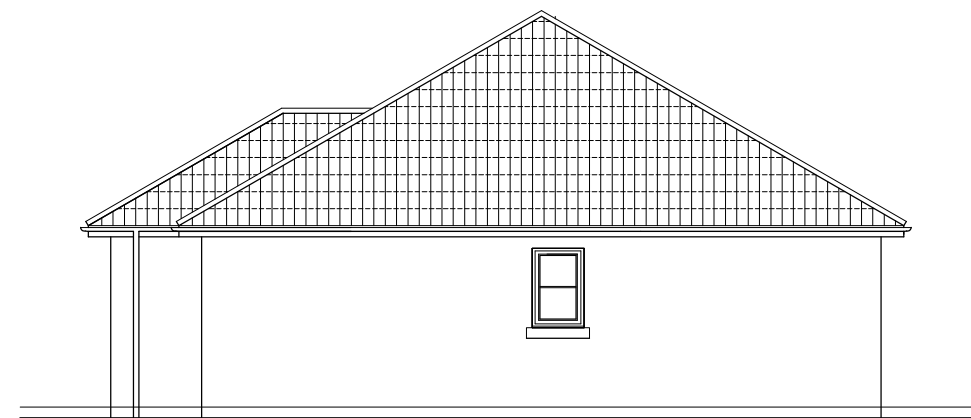

side elevation

Plot 4 Proposed Elevations

Roof - Sandtoft Calderdale Edge Slate Grey
 Brick- Forterra Ecostock Atherstone Red
 Stone window cills (bath colour)
 Black Rainwater Goods
 Windows - white pvc-u
 Entrance door Black composite