


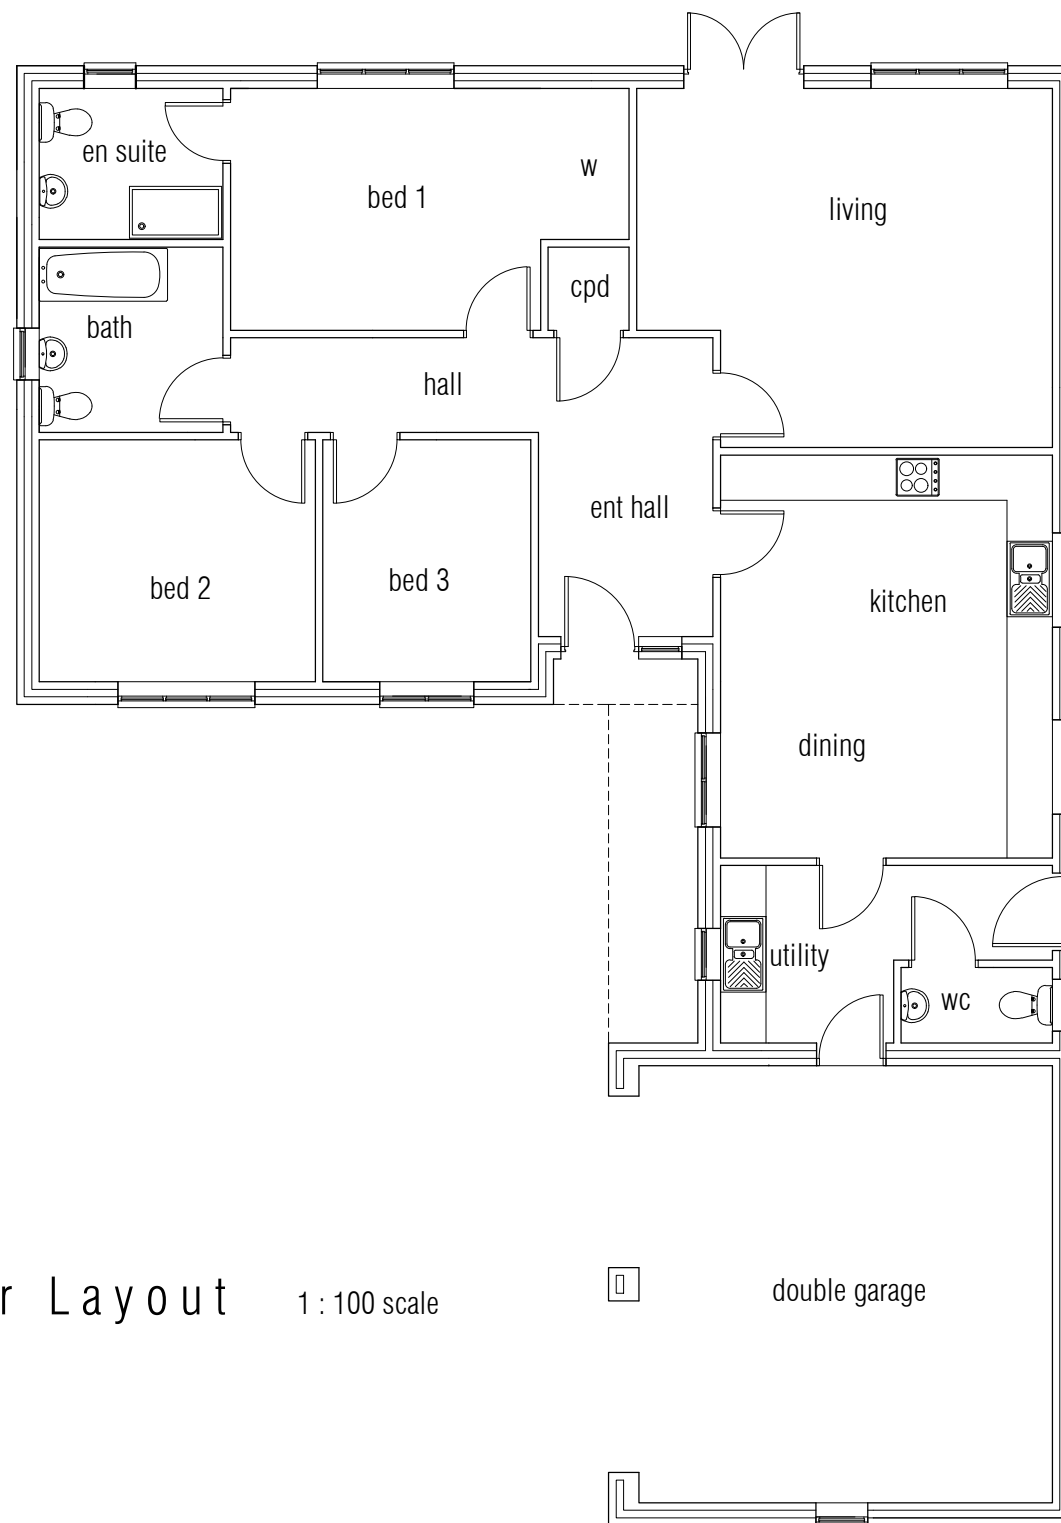

Floor Layout 1 : 100 scale