
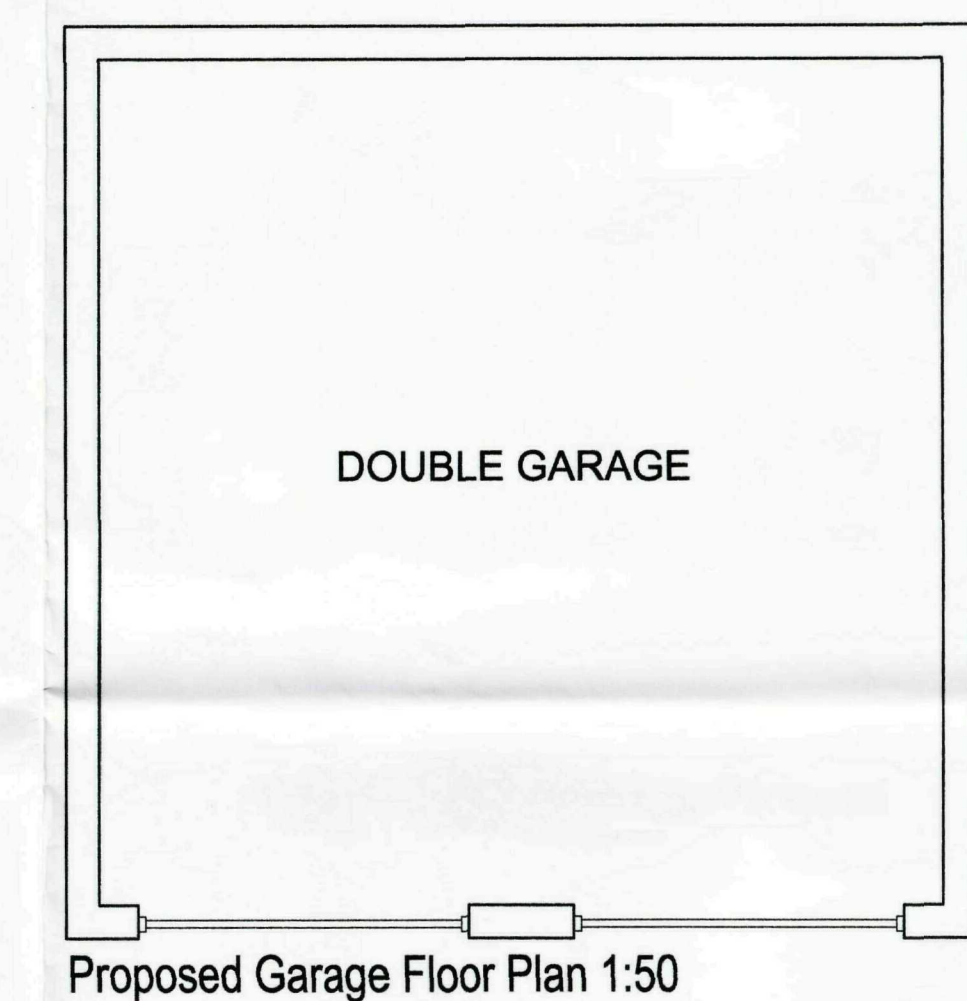
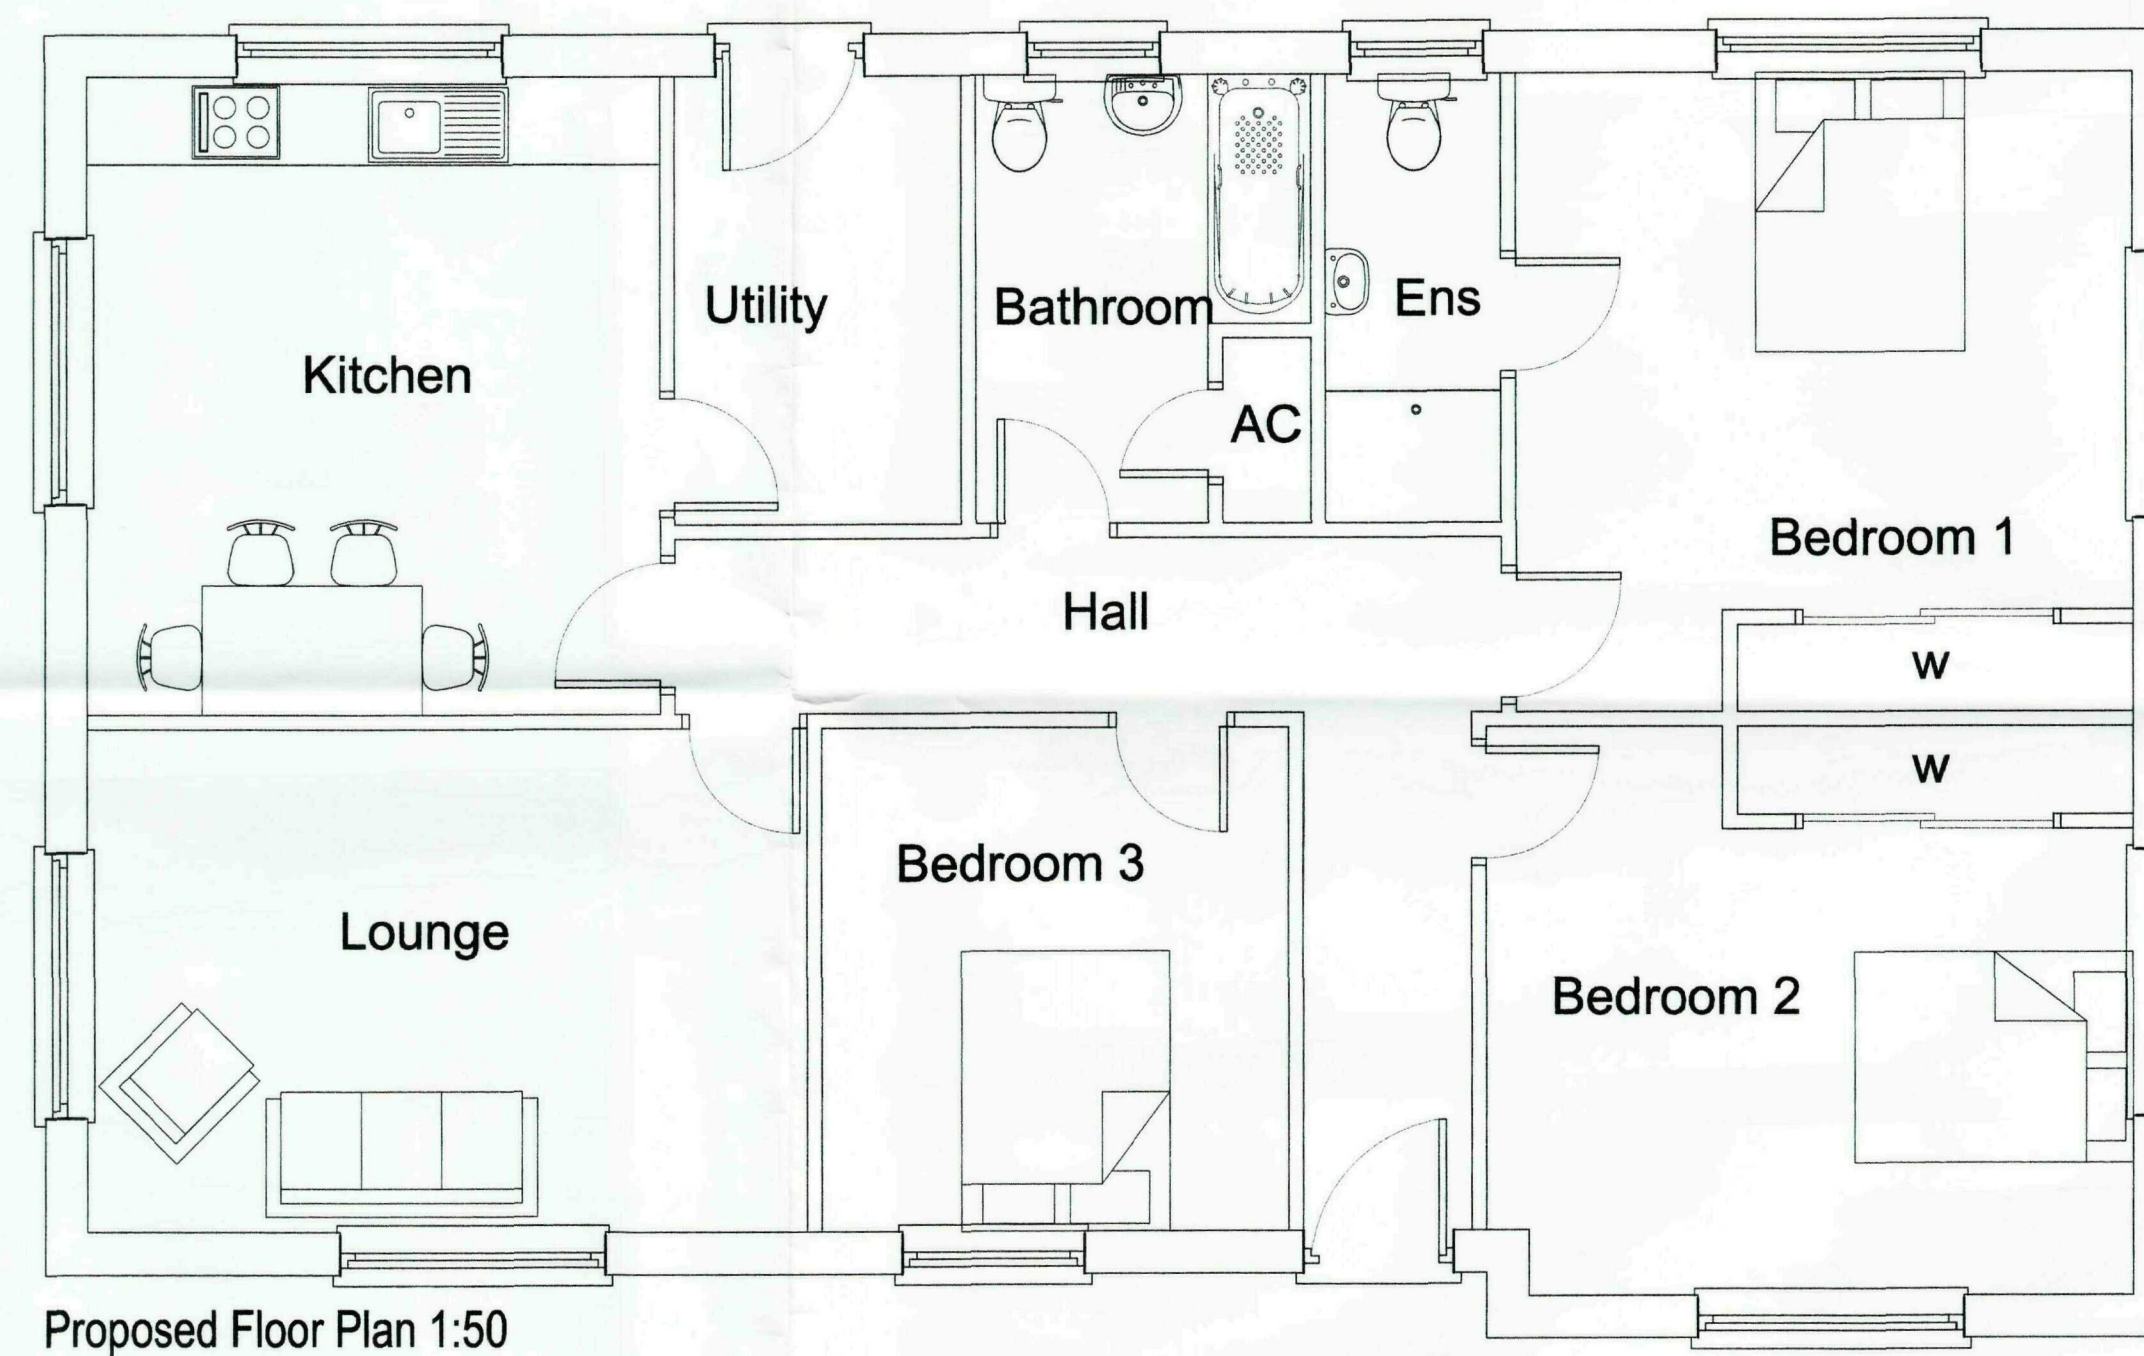
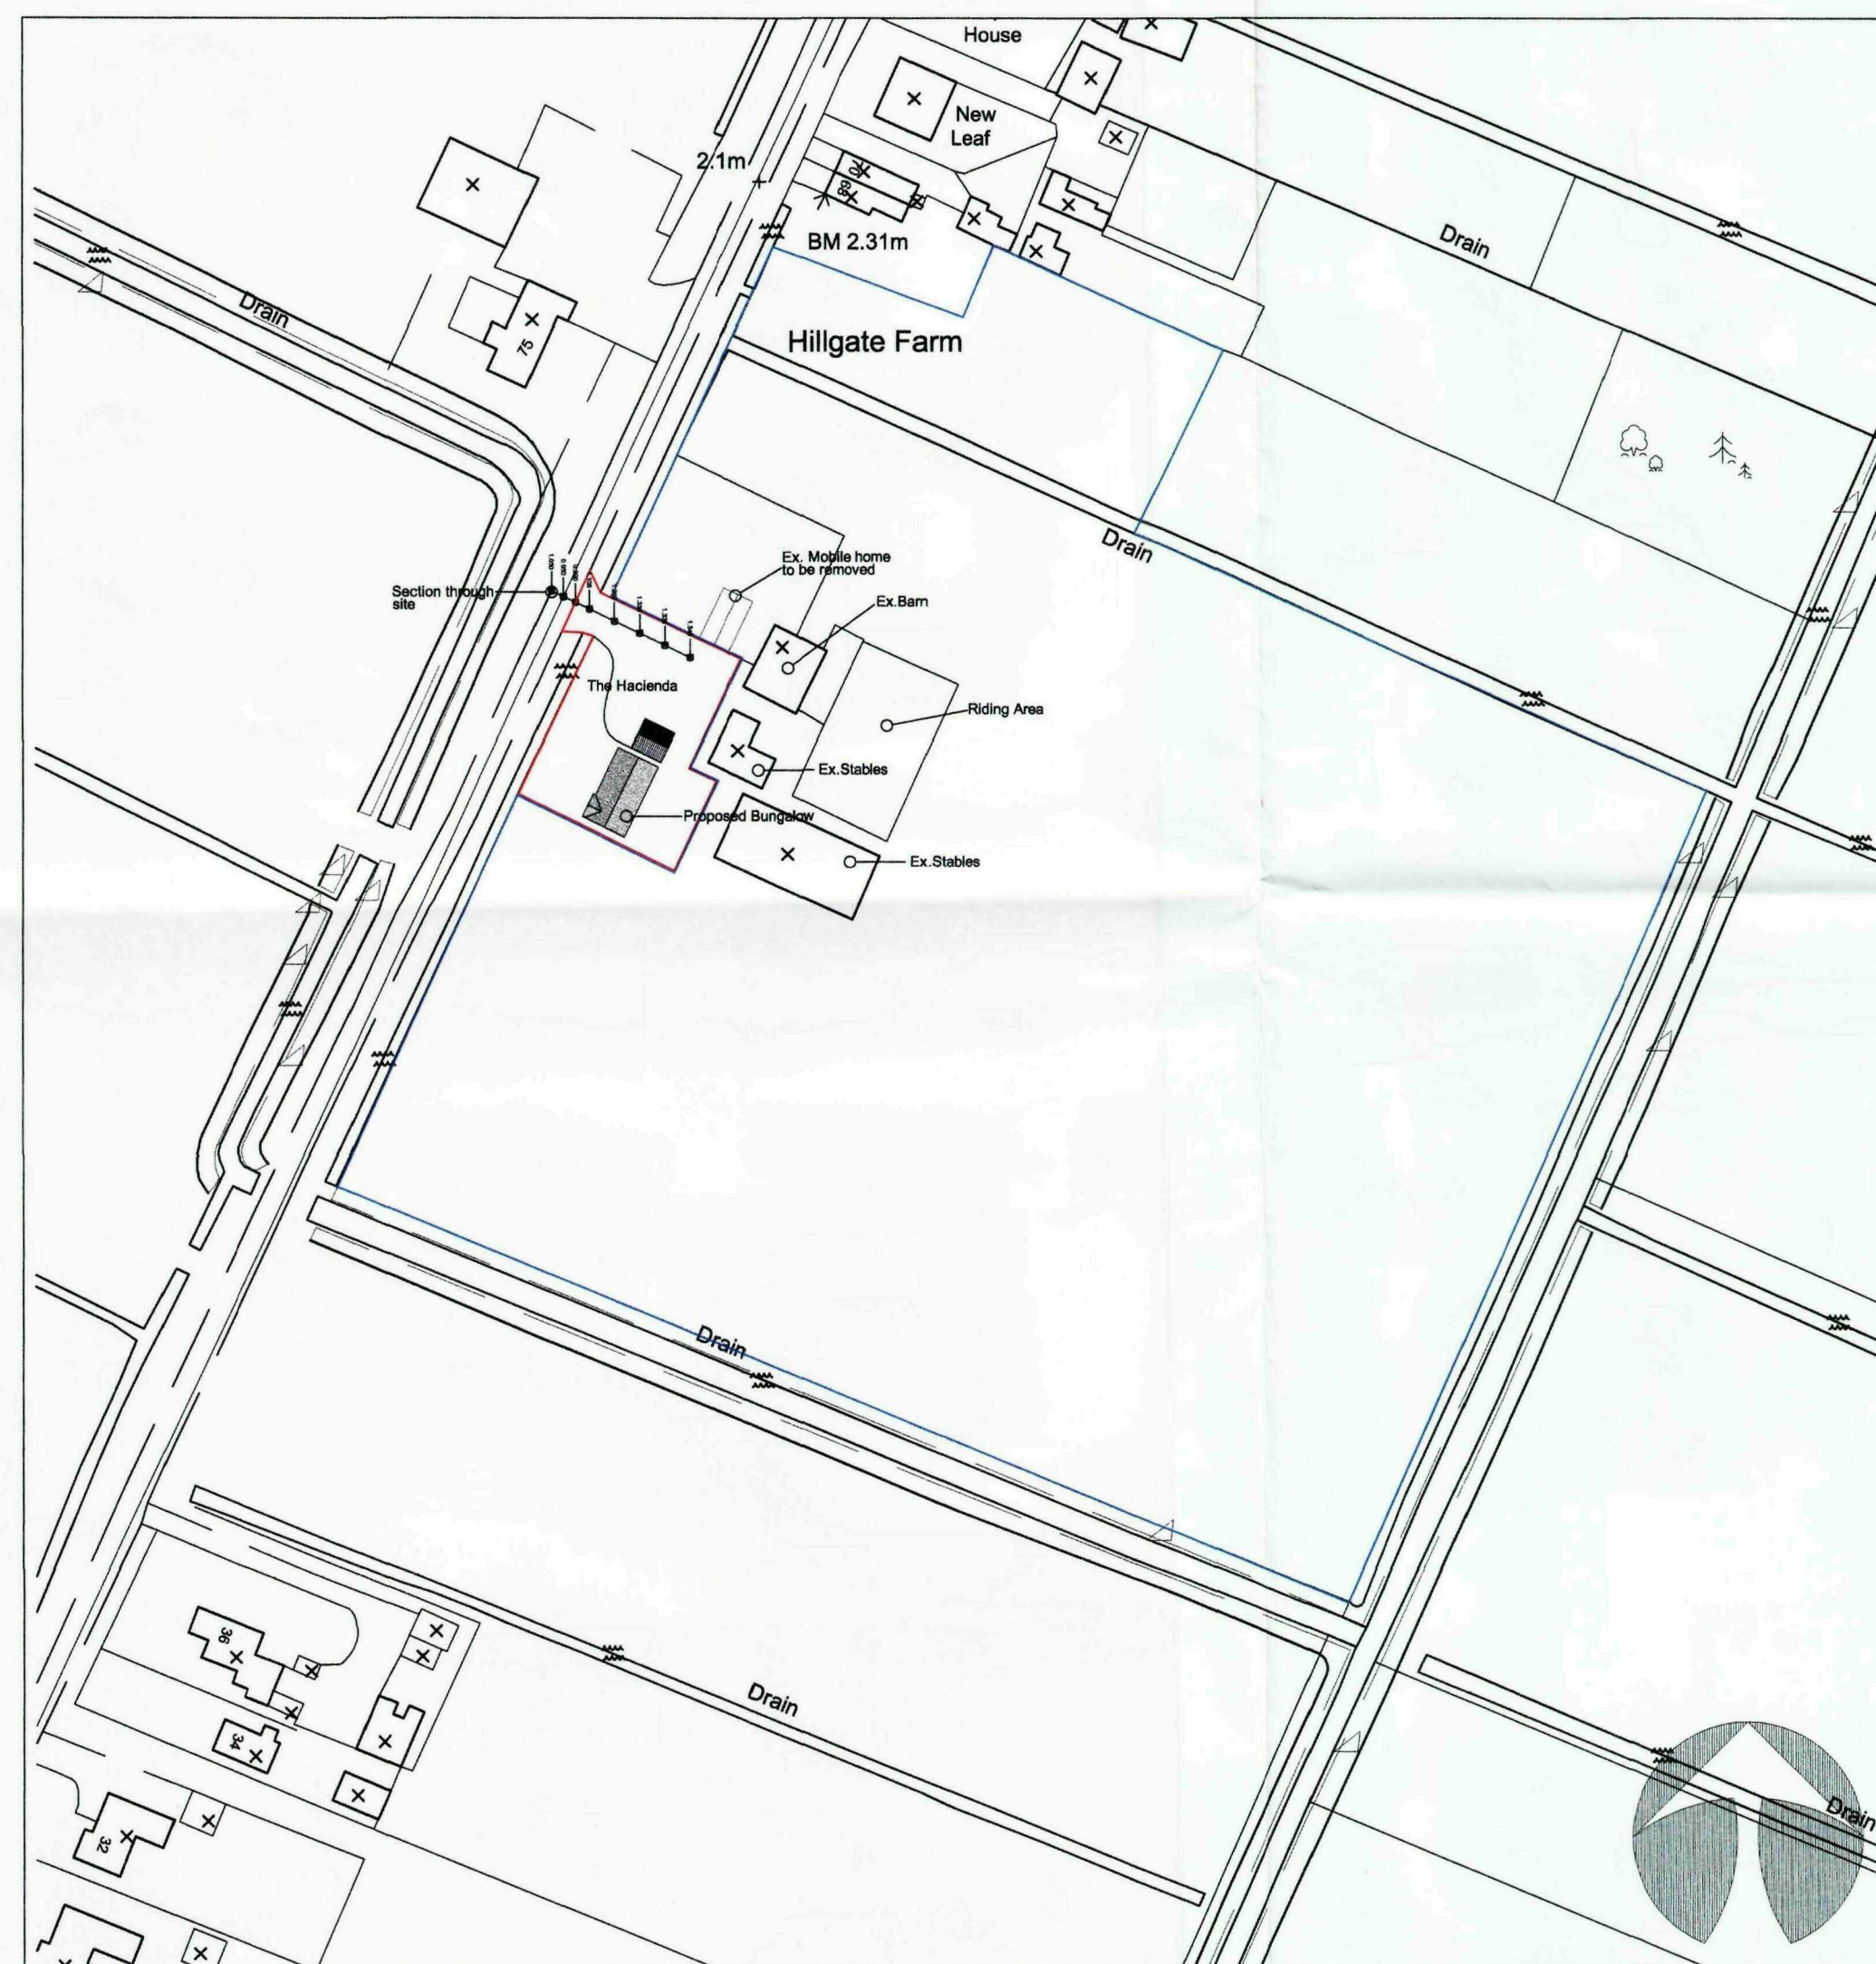
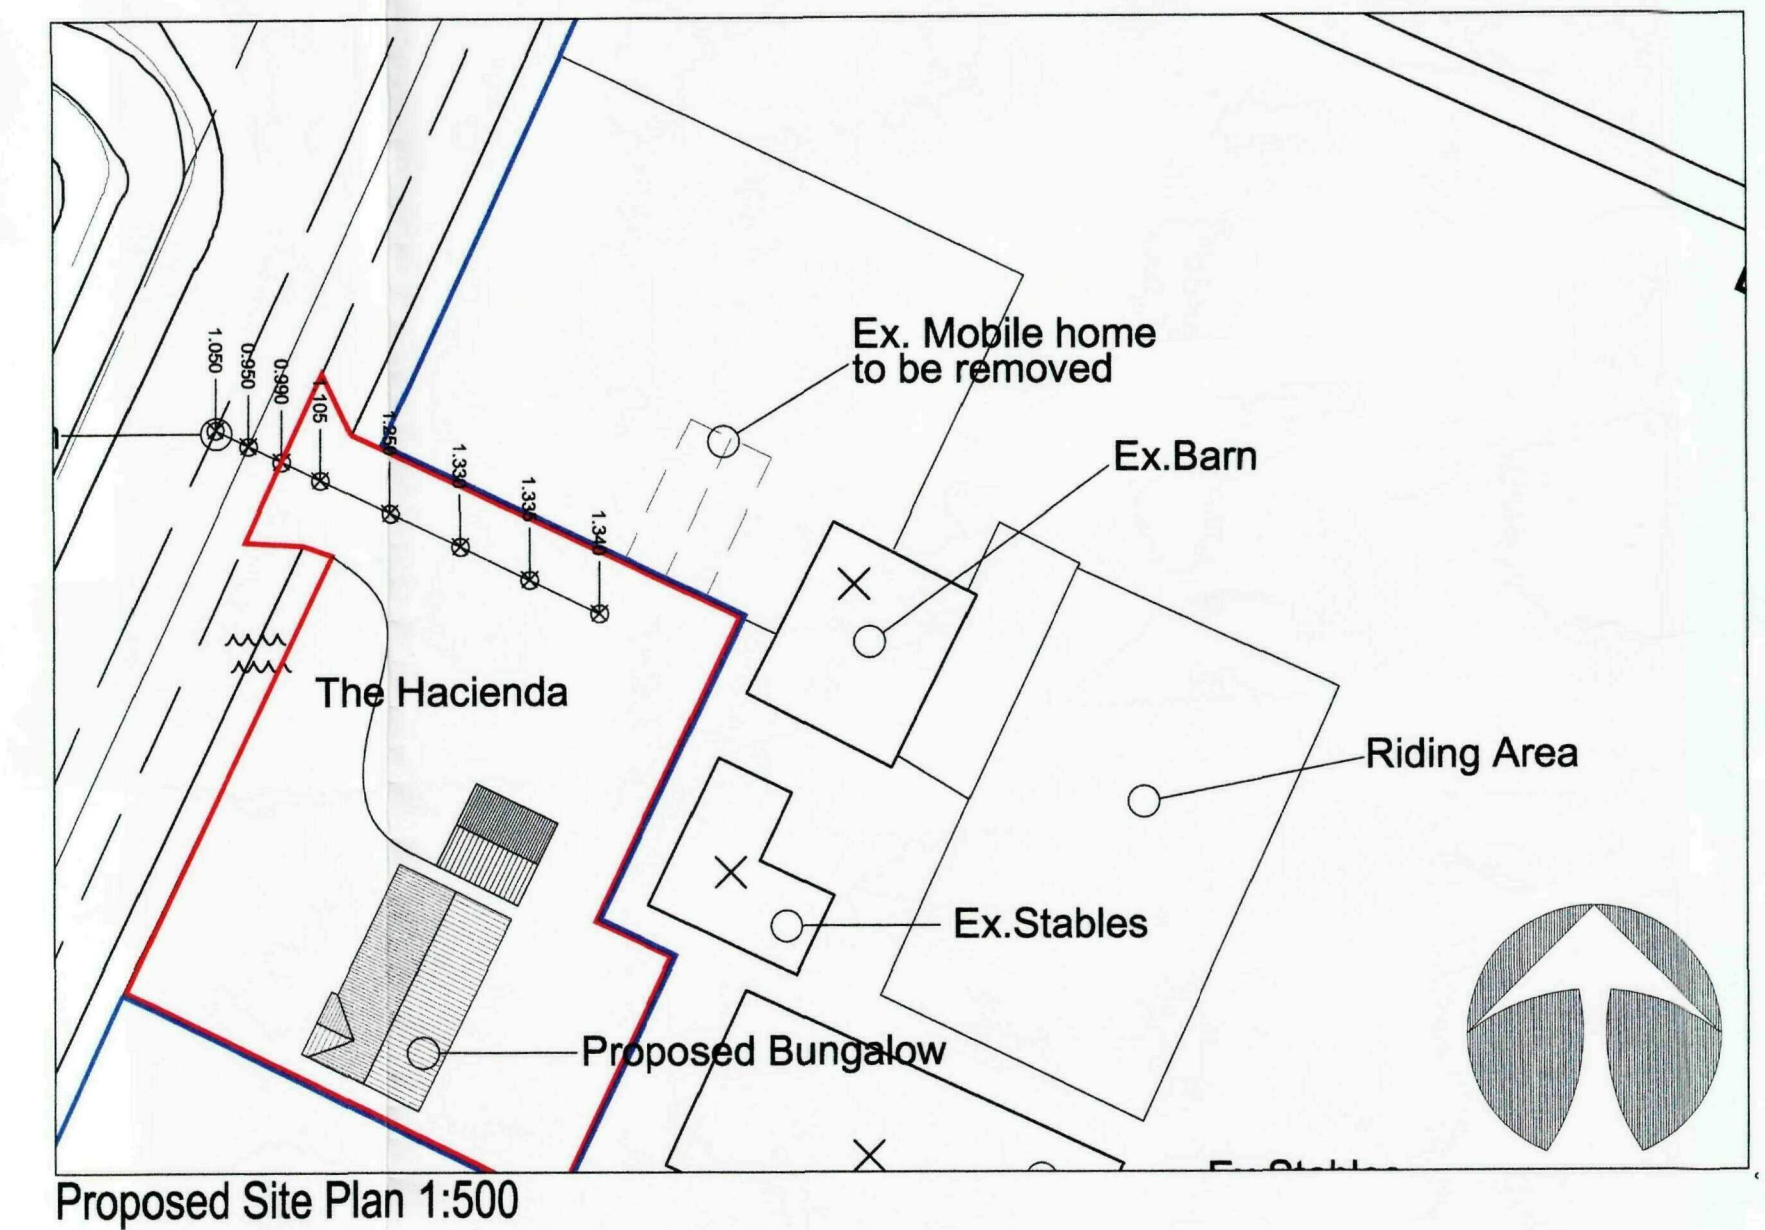


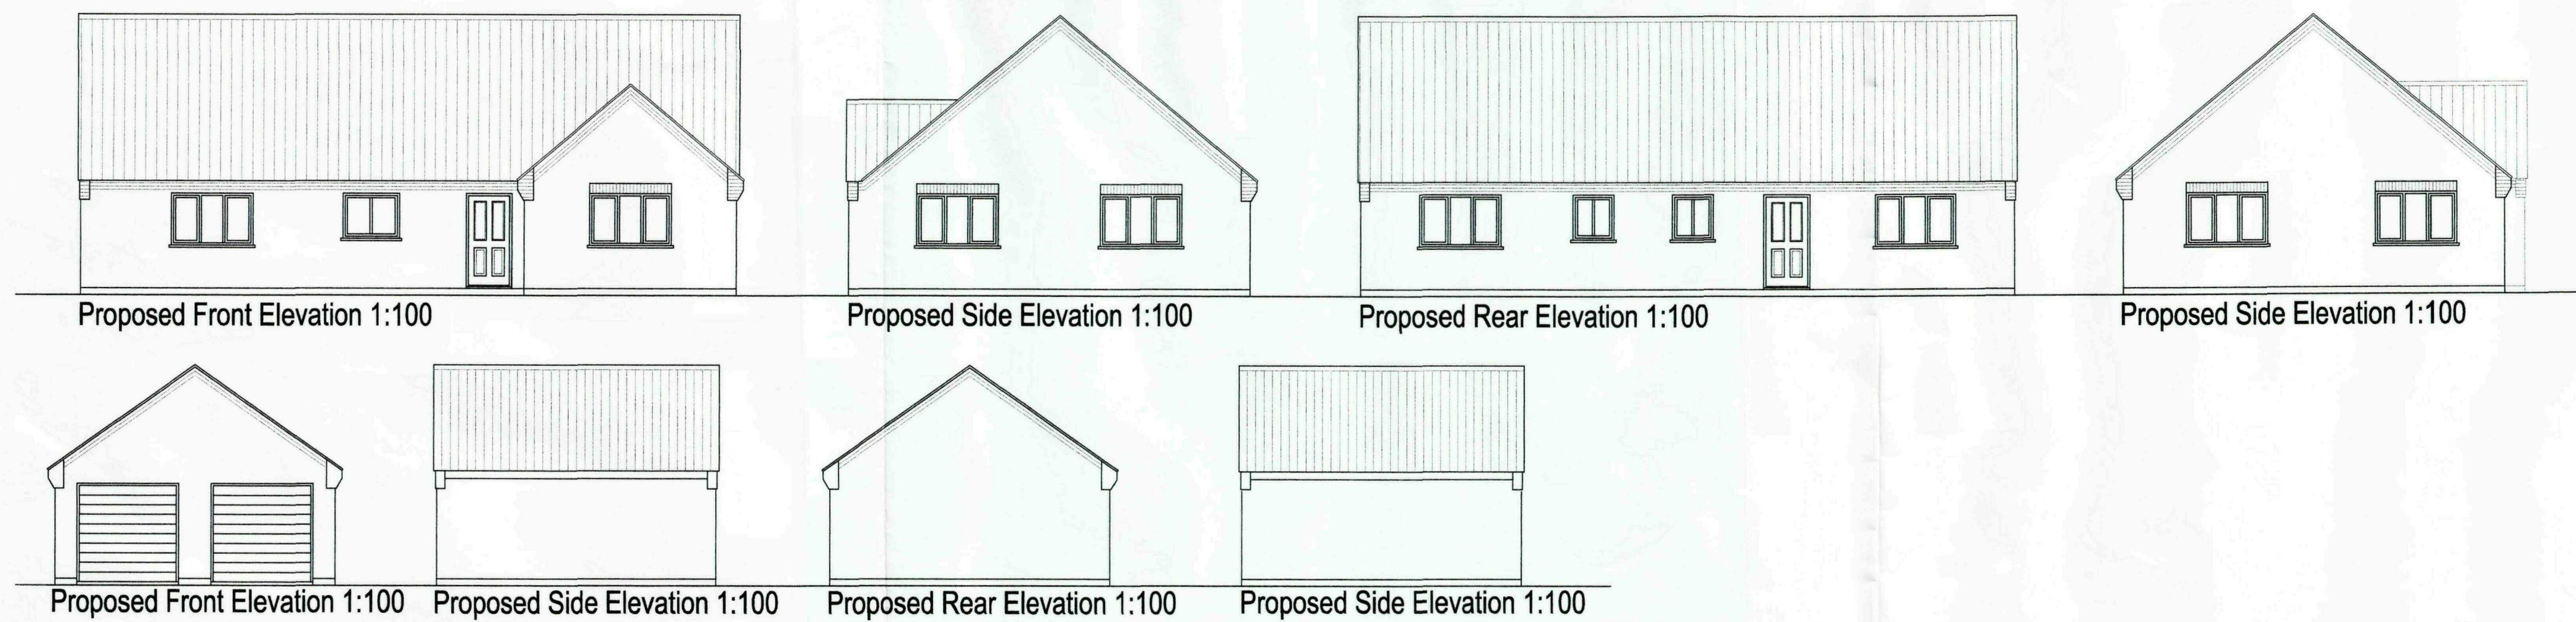

Peter Humphrey Associates Ltd.
ARCHITECTURAL DESIGN AND BUILDING

PROJECT
PROPOSED BUNGALOW
THE HACIENDA STABLES
NORTH ROAD
GEDNEY HILL
SPALDING
LINGS

CLIENT
MR & MRS BERRISFORD
DATE NOV 2008 SCALE As Shown JOB No. 4407 PL01

DO NOT SCALE FROM THIS DRAWING
COPYRIGHT: THIS DRAWING MUST NOT BE ISSUED, LOANED OR COPIED
WITHOUT THE CONSENT OF PETER HUMPHREY ASSOCIATES

