


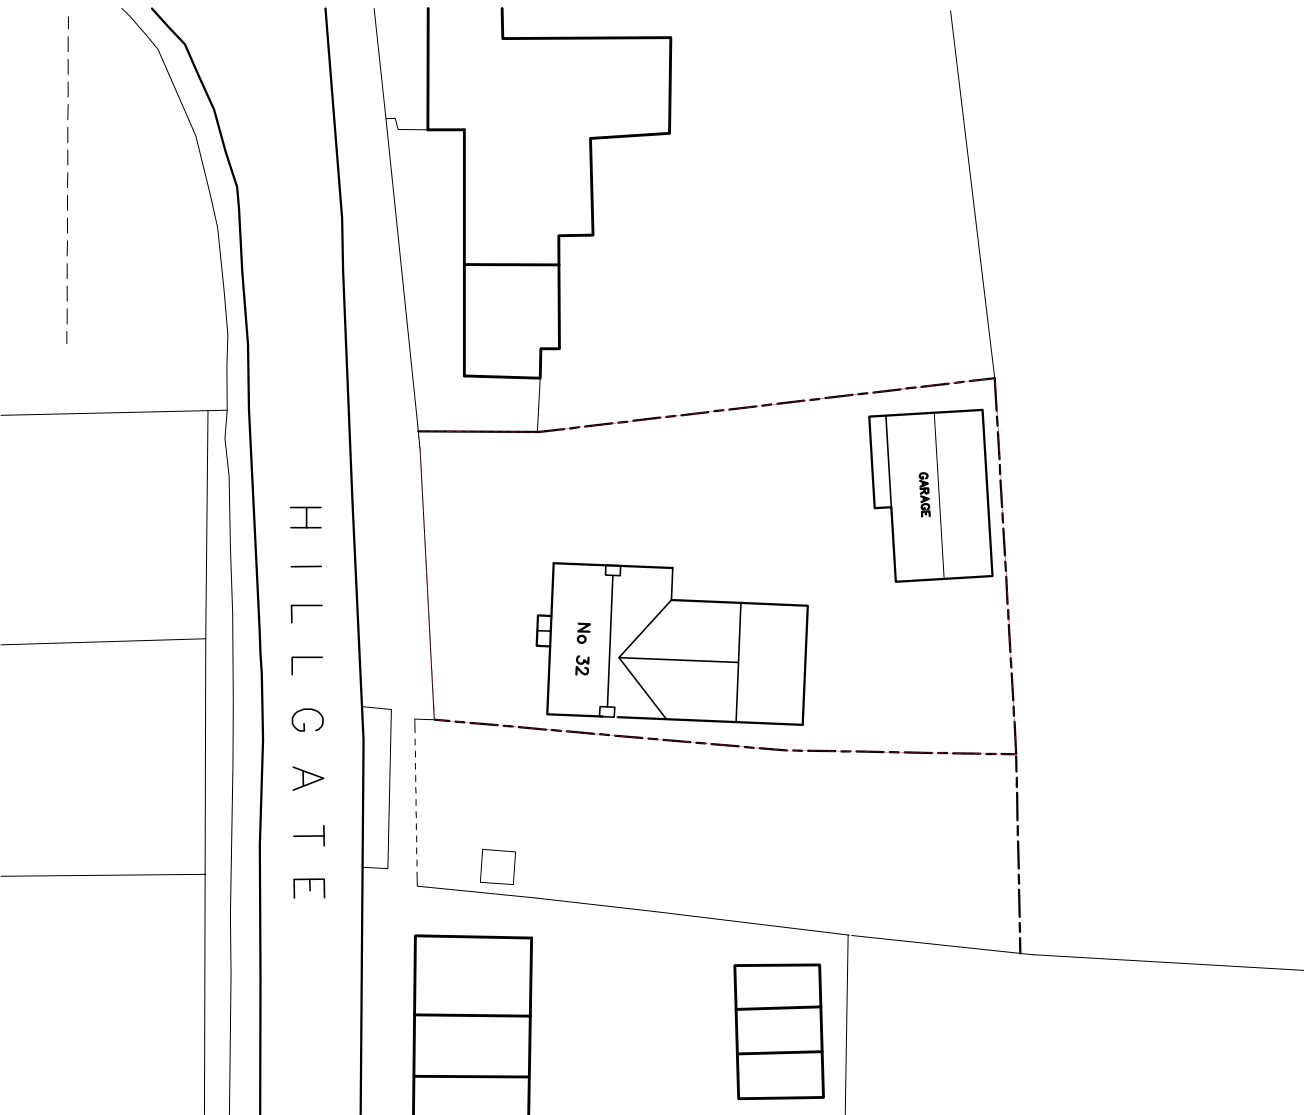

BLOCK PLAN 1:500

SCALE



LOCATION PLAN 1:1250

Rev B 22/11/20 Plot fences corrected
Rev A 08/11/20 House repositioned

Project:

New House

Client:

Rebeca Zdroba

Address:

32 Hillgate
Gedney Hill
Spalding
PE12 0NN

Drawing Title:

Location Plan
& Block Plan

Dwg No: 04

Scale: 1:500 & 1:1250 @ A4

Date: Oct 2020