



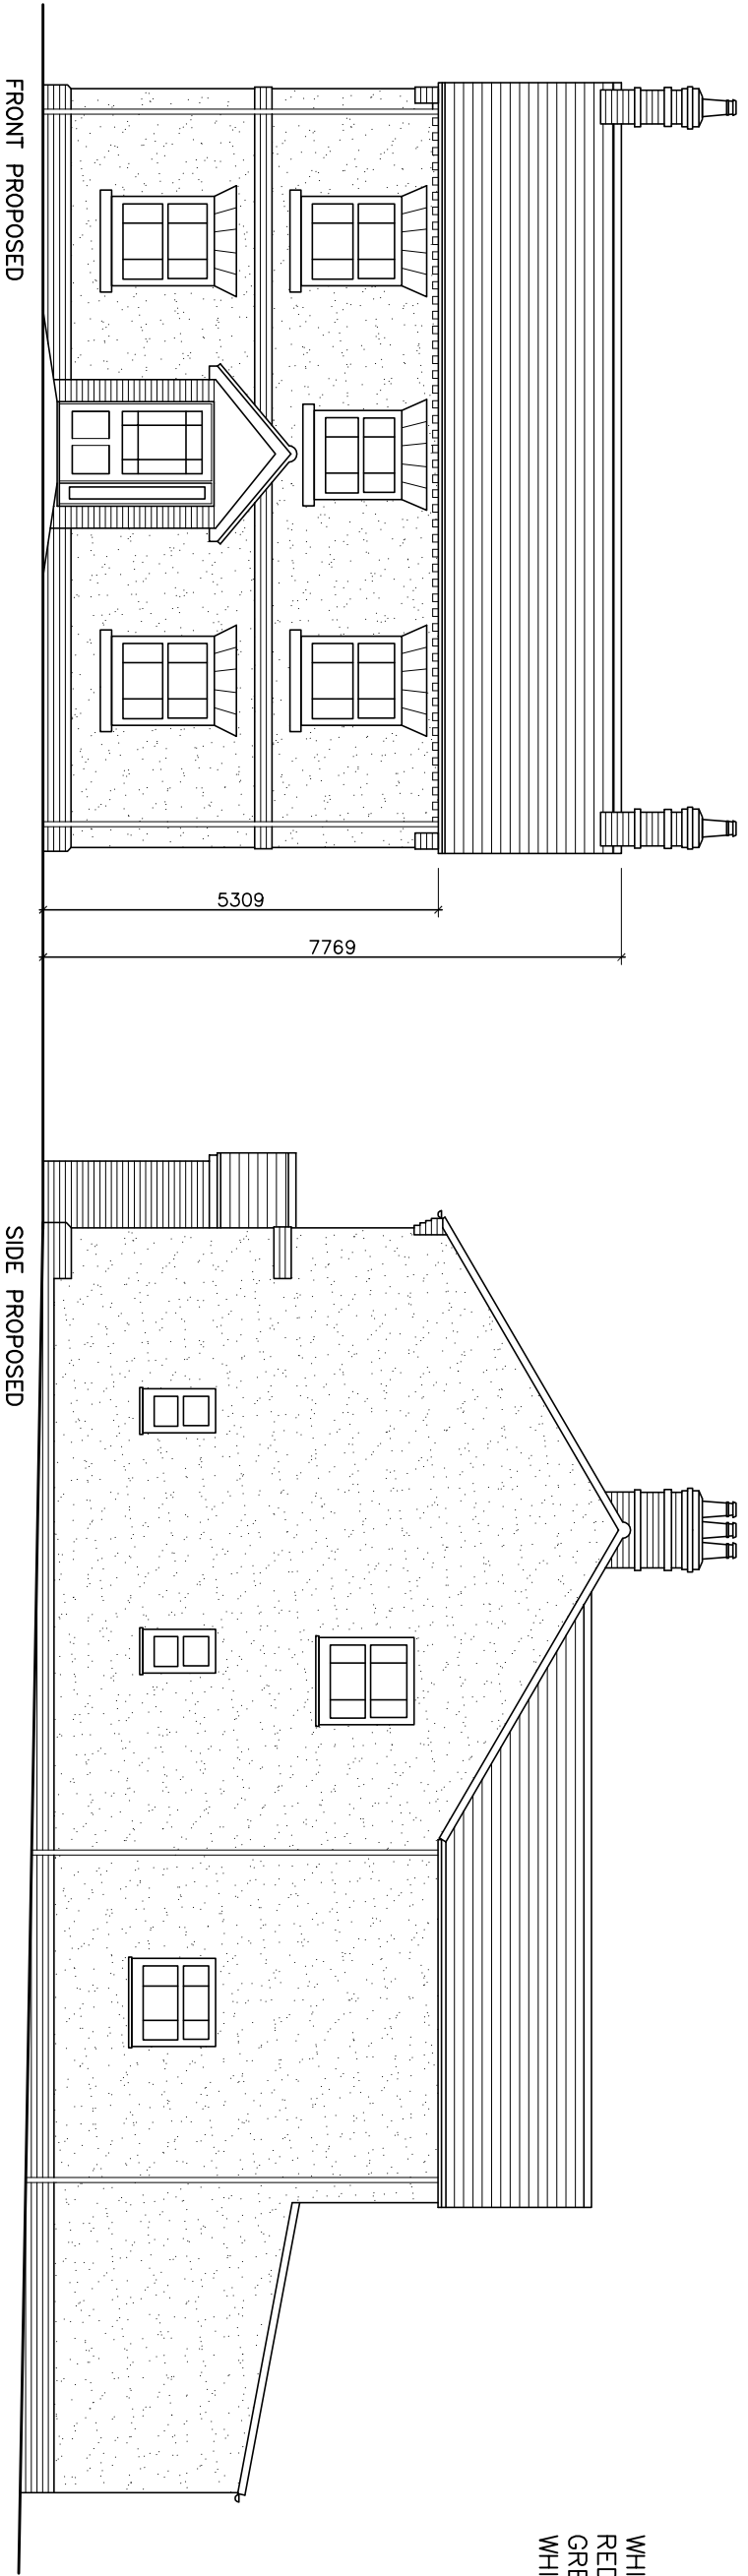

WHITE RENDERED WALLS
RED DETAIL BRICKWORK
GREY ROOF TILES
WHITE WINDOWS & DOORS

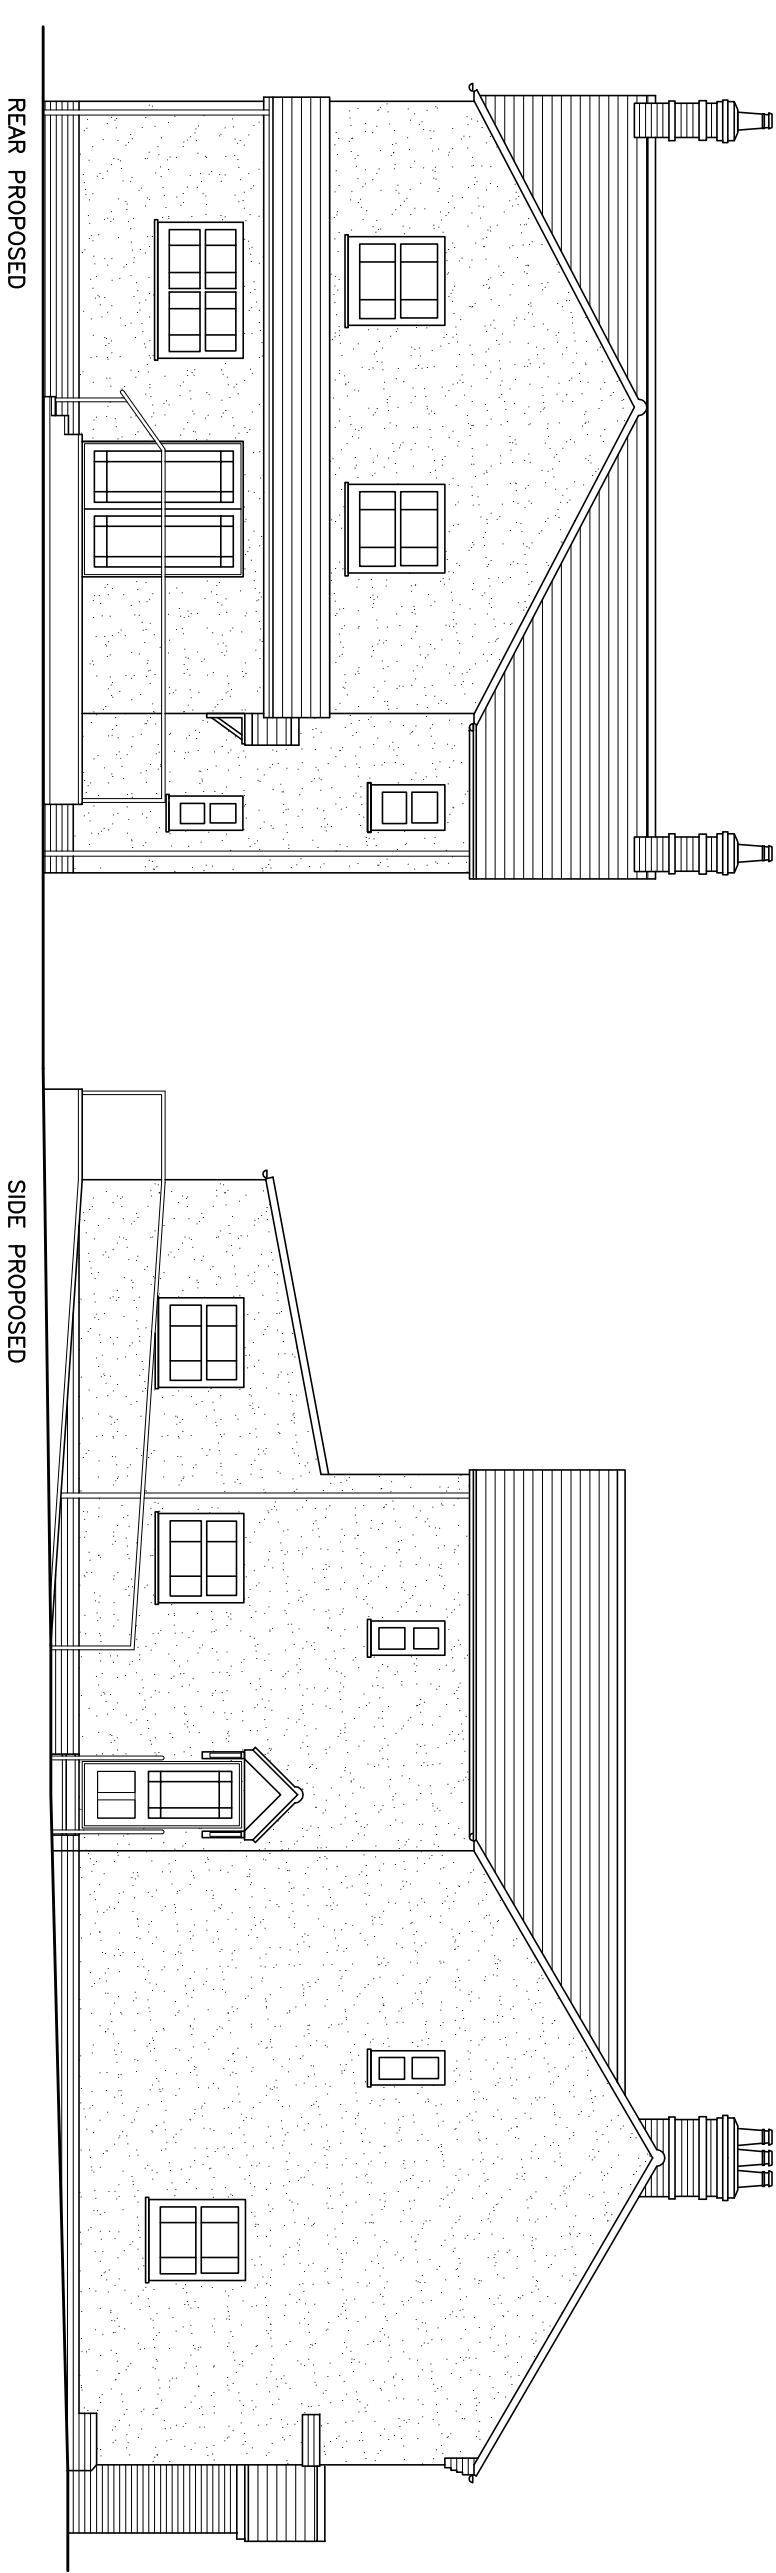

SCALE
1:100
1m 2m 3m 4m

Project:	New House
Client:	Rebecca Zdroba
Address:	32 Hillgate Gedney Hill Spalding PE12 0NN
Drawing Title:	Proposed Elevations
Drq No:	01
Scale:	1:100 @ A3
Date:	Oct 2020