
PROPOSED OUTDOOR HORSE EXERCISE AREA

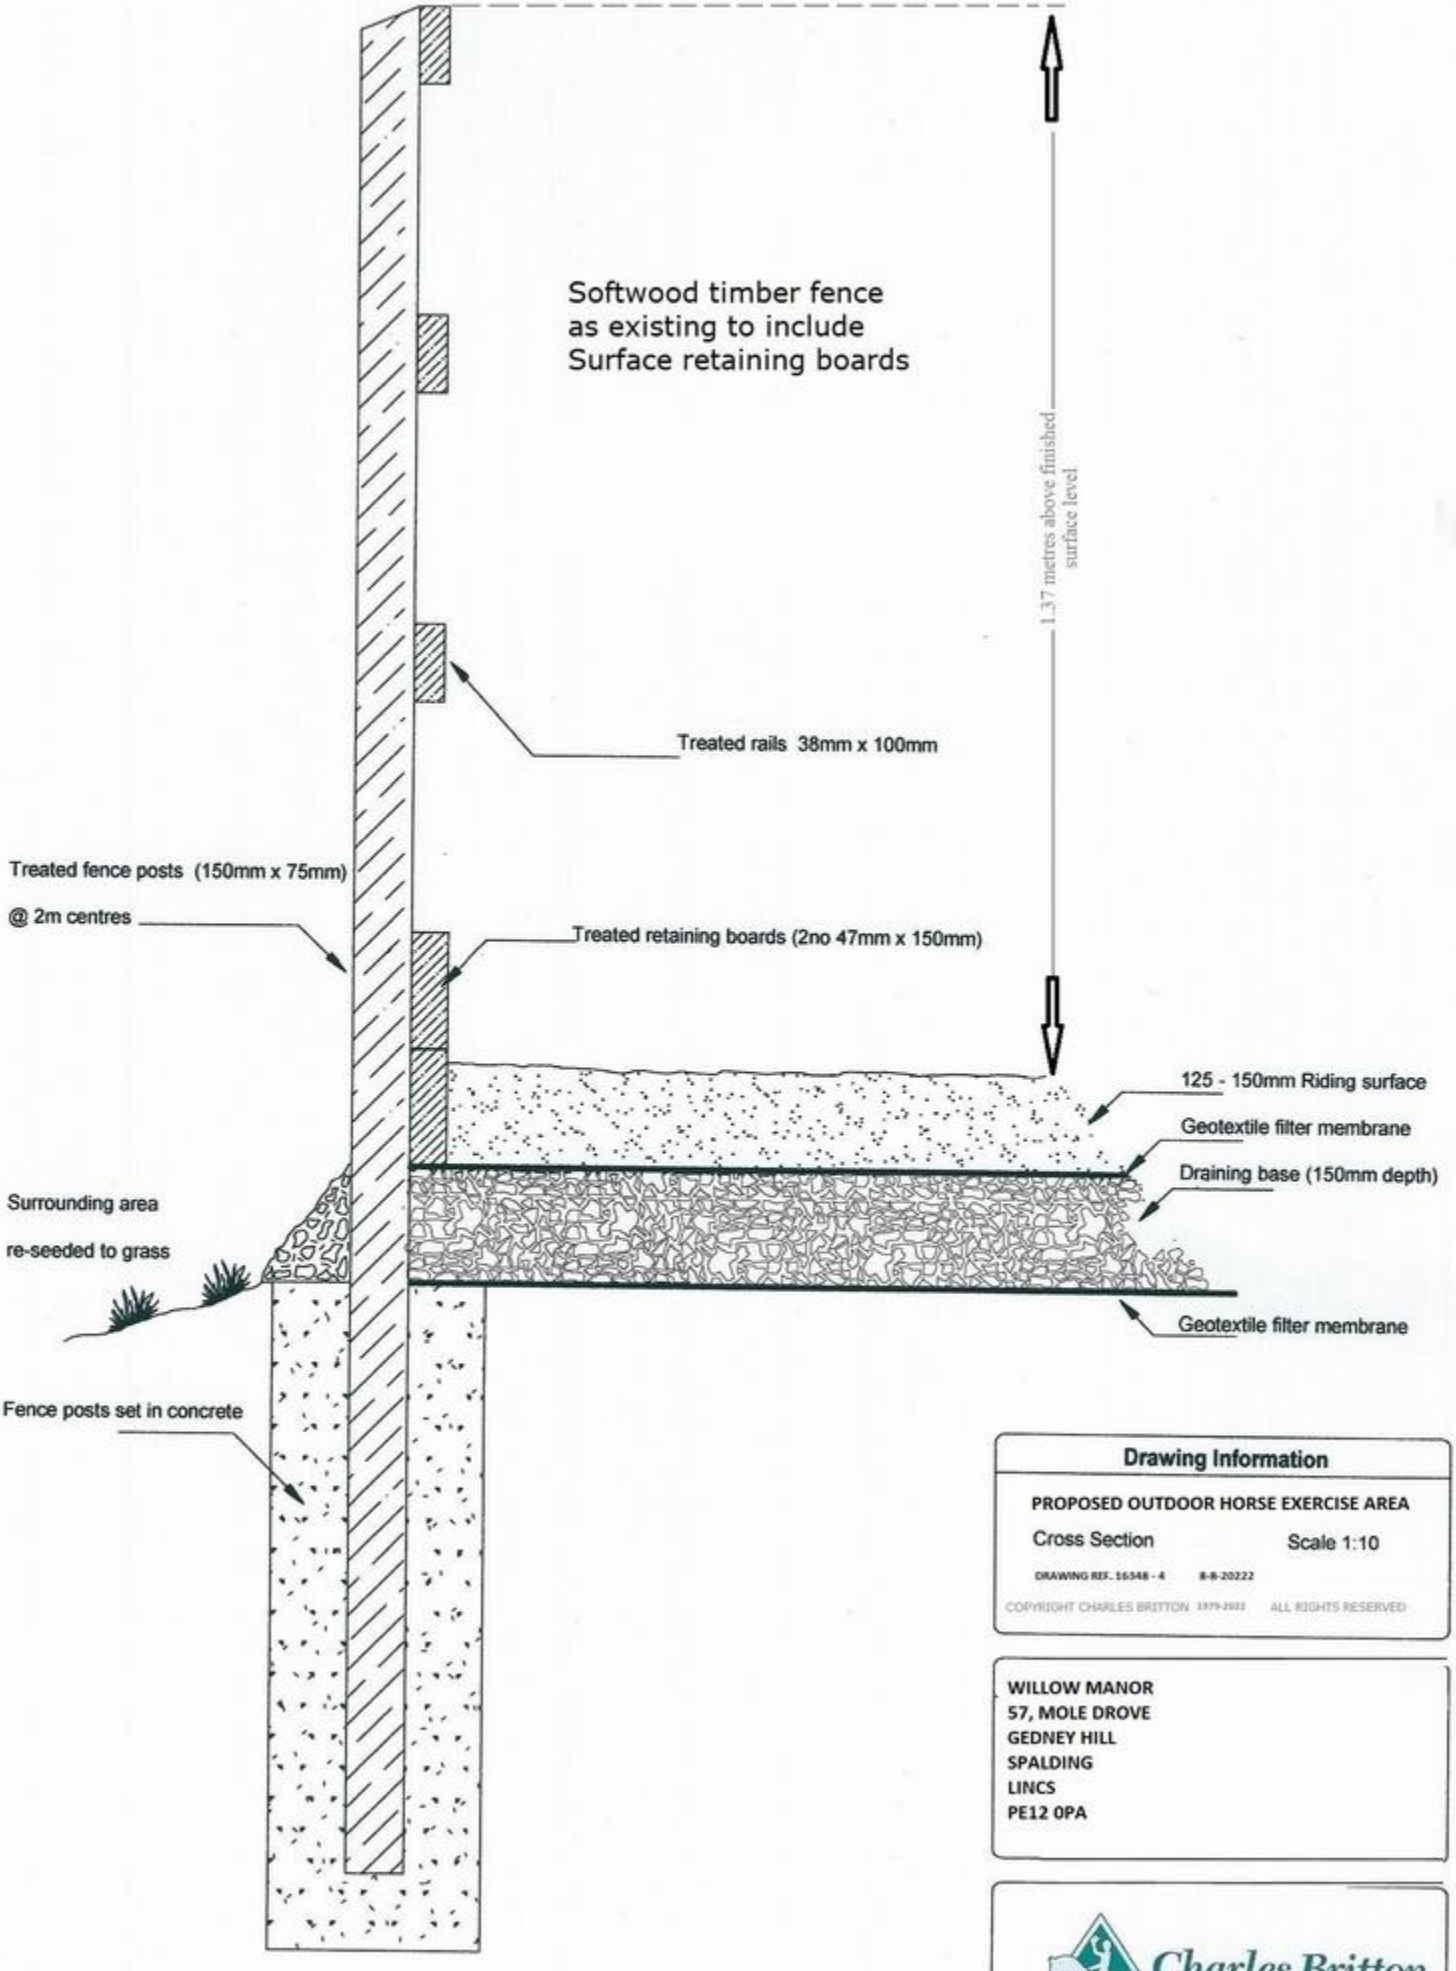

Drawing Information

PROPOSED OUTDOOR HORSE EXERCISE AREA

Cross Section Scale 1:10

DRAWING REF. 16348 - 4 8-8-20222

COPYRIGHT CHARLES BRITTON 1979-2022 ALL RIGHTS RESERVED

WILLOW MANOR
57, MOLE DROVE
GEDNEY HILL
SPALDING
LINCS
PE12 0PA

Charles Britton
Building on Experience

CM 0 10 20 30 40 50 60 70

(A4 Paper)
Page scaling = none