
PROPOSED HORSE EXERCISE AREA - 1:150 LAYOUT

WILLOW MANOR
MOLE DROVE
GEDNEY HILL
SPALDING
PE12 0PA

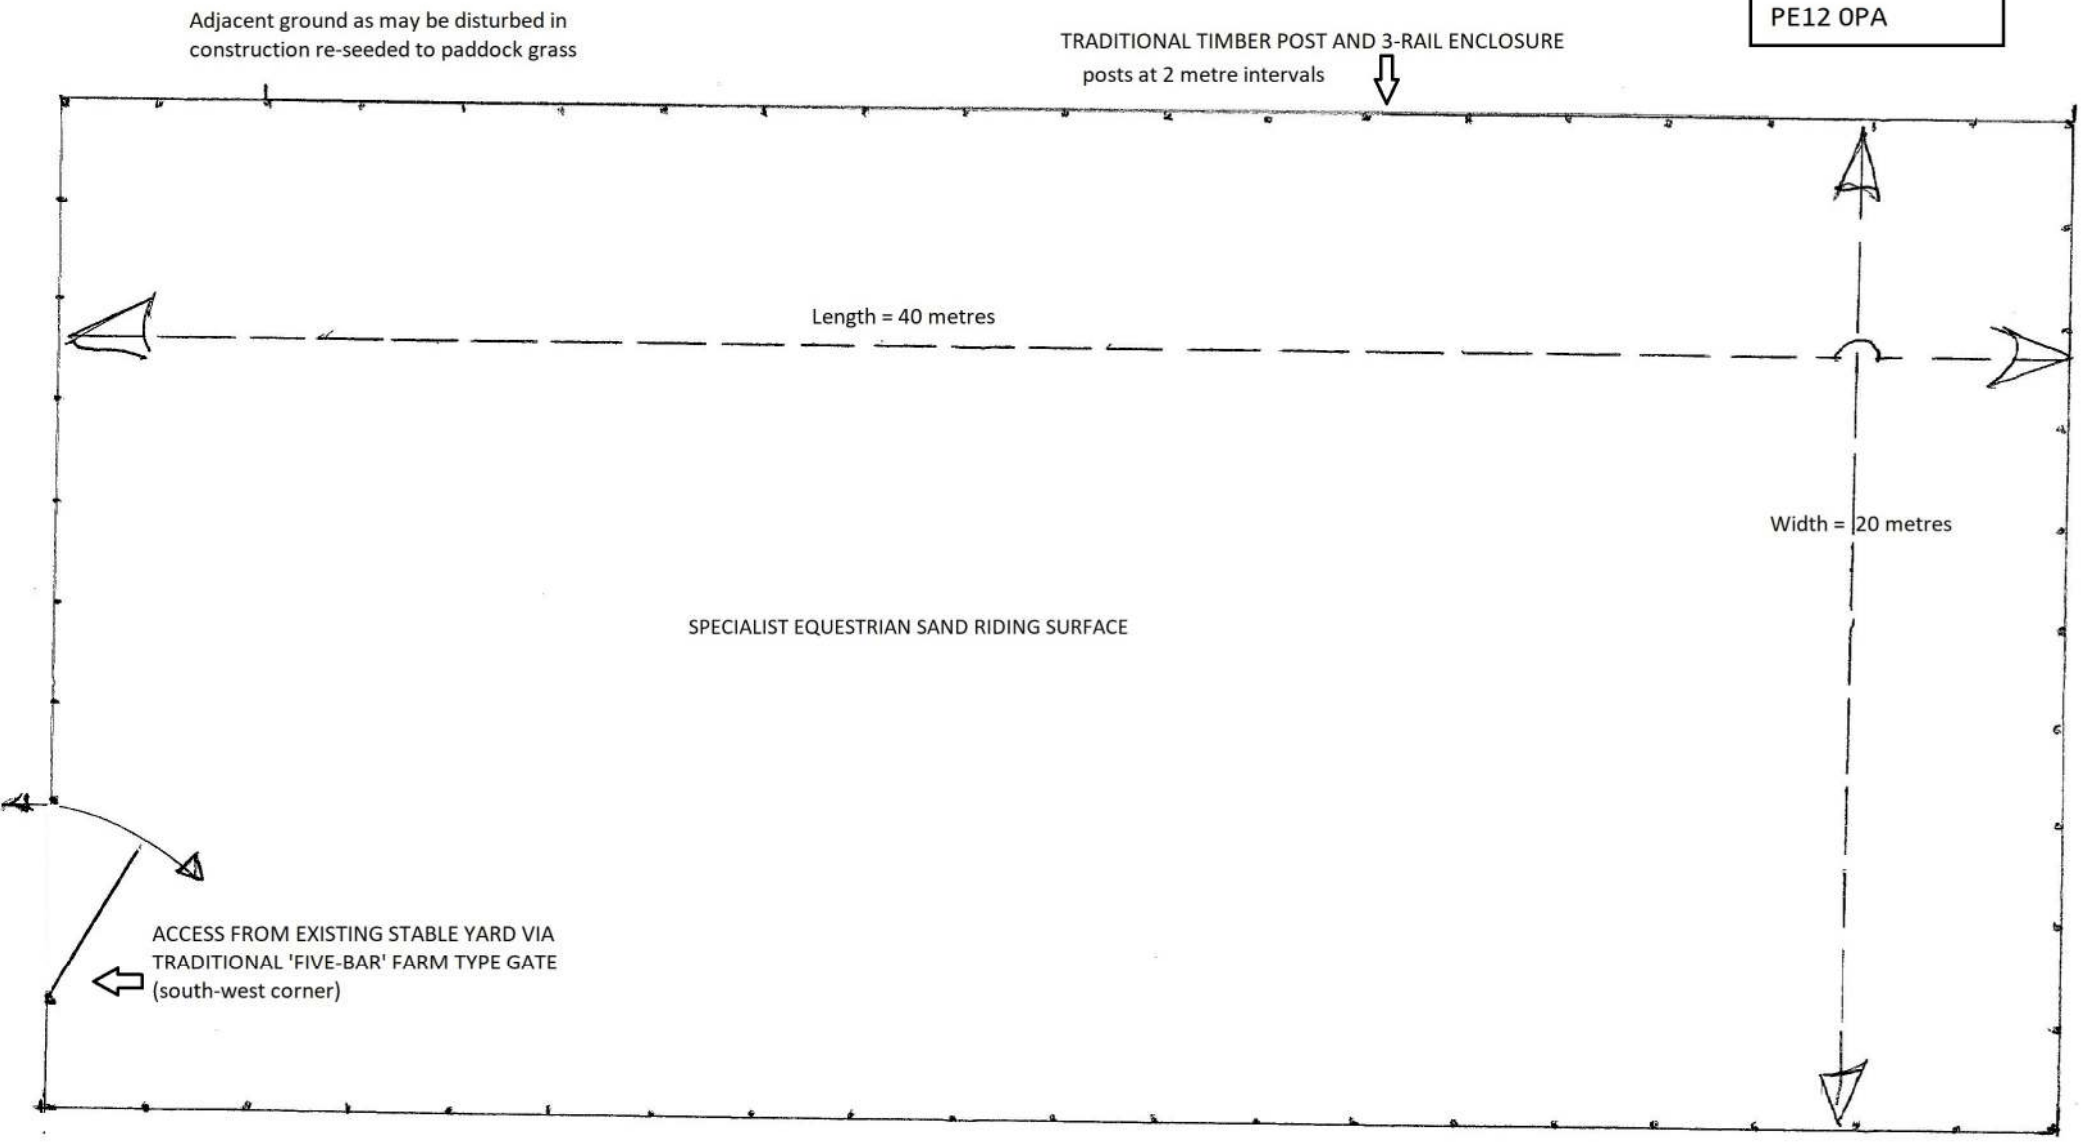



SCALE 1:150 ON A4



Drawing ref. 16348-3 8-8-2022