



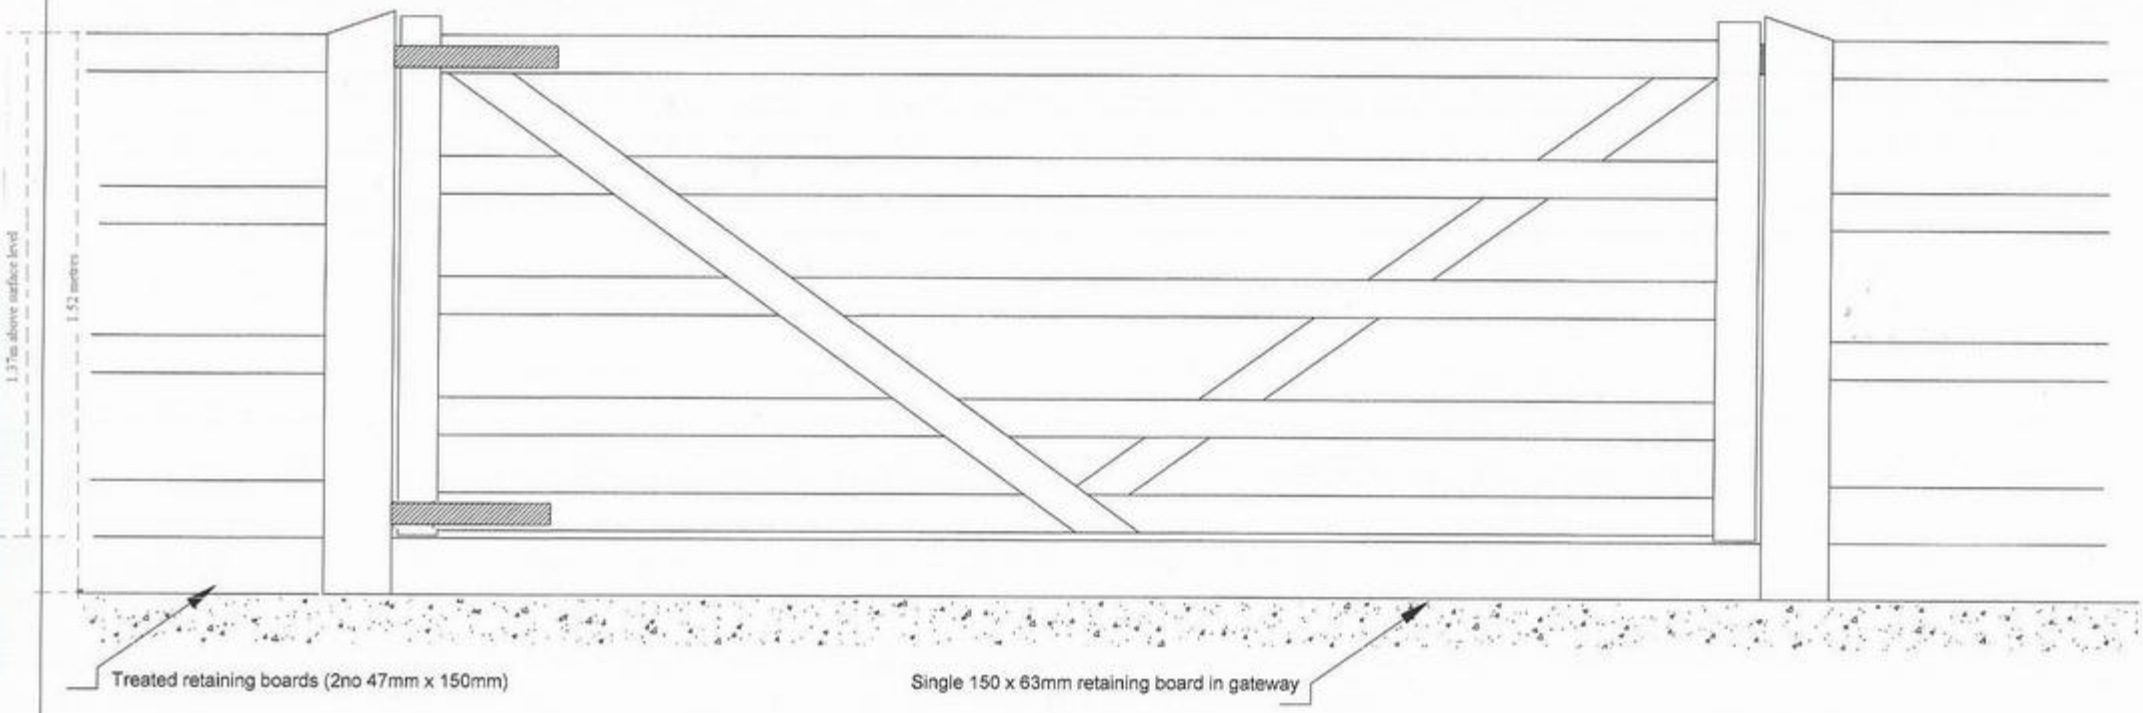

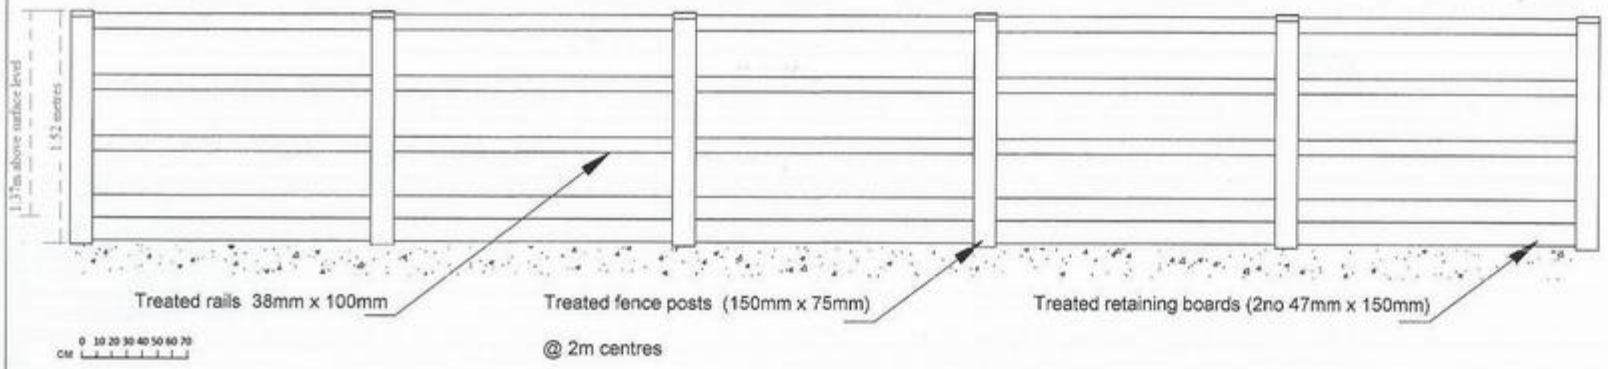

Scaled to A4 paper

Drawing Information

PROPOSED OUTDOOR HORSE EXERCISE AREA
Drawing ref. 16348 - 5 8-8-2022

Fence and Gate Elevations Scale 1:20 1:50

Copyright Charles Britton 1979-2022

Client Information

WILLOW MANOR
57, MOLE DROVE
GEDNEY HILL
SPALDING
LINCS
PE12 0PA

Charles Britton
Building on Experience