GENERAL LANDSCAPING & TREE PLANTING SCHEDULE

A. MIXED HEDGING:
(a) HAWTHORN (Crataegus Monogyna)
(b) BLACKTHORN (Prunus Spinosa)
(b) DOG ROSE (Rosa Canina)

Mixed hedging to the planted in double rows using 600mm high plants at 200mm spacings in a mix comprising 25% of each species.


B. HAWTHORN (Crataegus Monogyna) - FEATHERED
C. BEECH (Faqusb Sylvatica) FEATHERED
D. HAZEL (Corylus Avellanc) FEATHERED
E. FIELD MAPLE (Acer Campestre) FEATHERED
F. SILVER BIRCH (Betula Pendula) FEATHERED
G. WHITE BEAM (Sorbus Aria) FEATHERED
H. HORSE CHESTNUTS (Aesculus Hippocastanum) FEATHERED
J. ROWAN (Sorbus Aucuparia) FEATHERED
K. WILLOW (Salix Aegyptiaca) FEATHERED
L. OAK (Quercus Robur) FEATHERED

All planting to be in accordance with BS.4428:1989 and Amendment No 1 (1994).

Soil removed to create lake to be spread and not embanked.

Water from lake used to irrigate arable area.

M. MARGINAL PLANTING :
Iris pseudoacorus.
Lythrum salicaria
Nymphaea 'Gonnere'
Phragmites australis.
Typha latifolia.

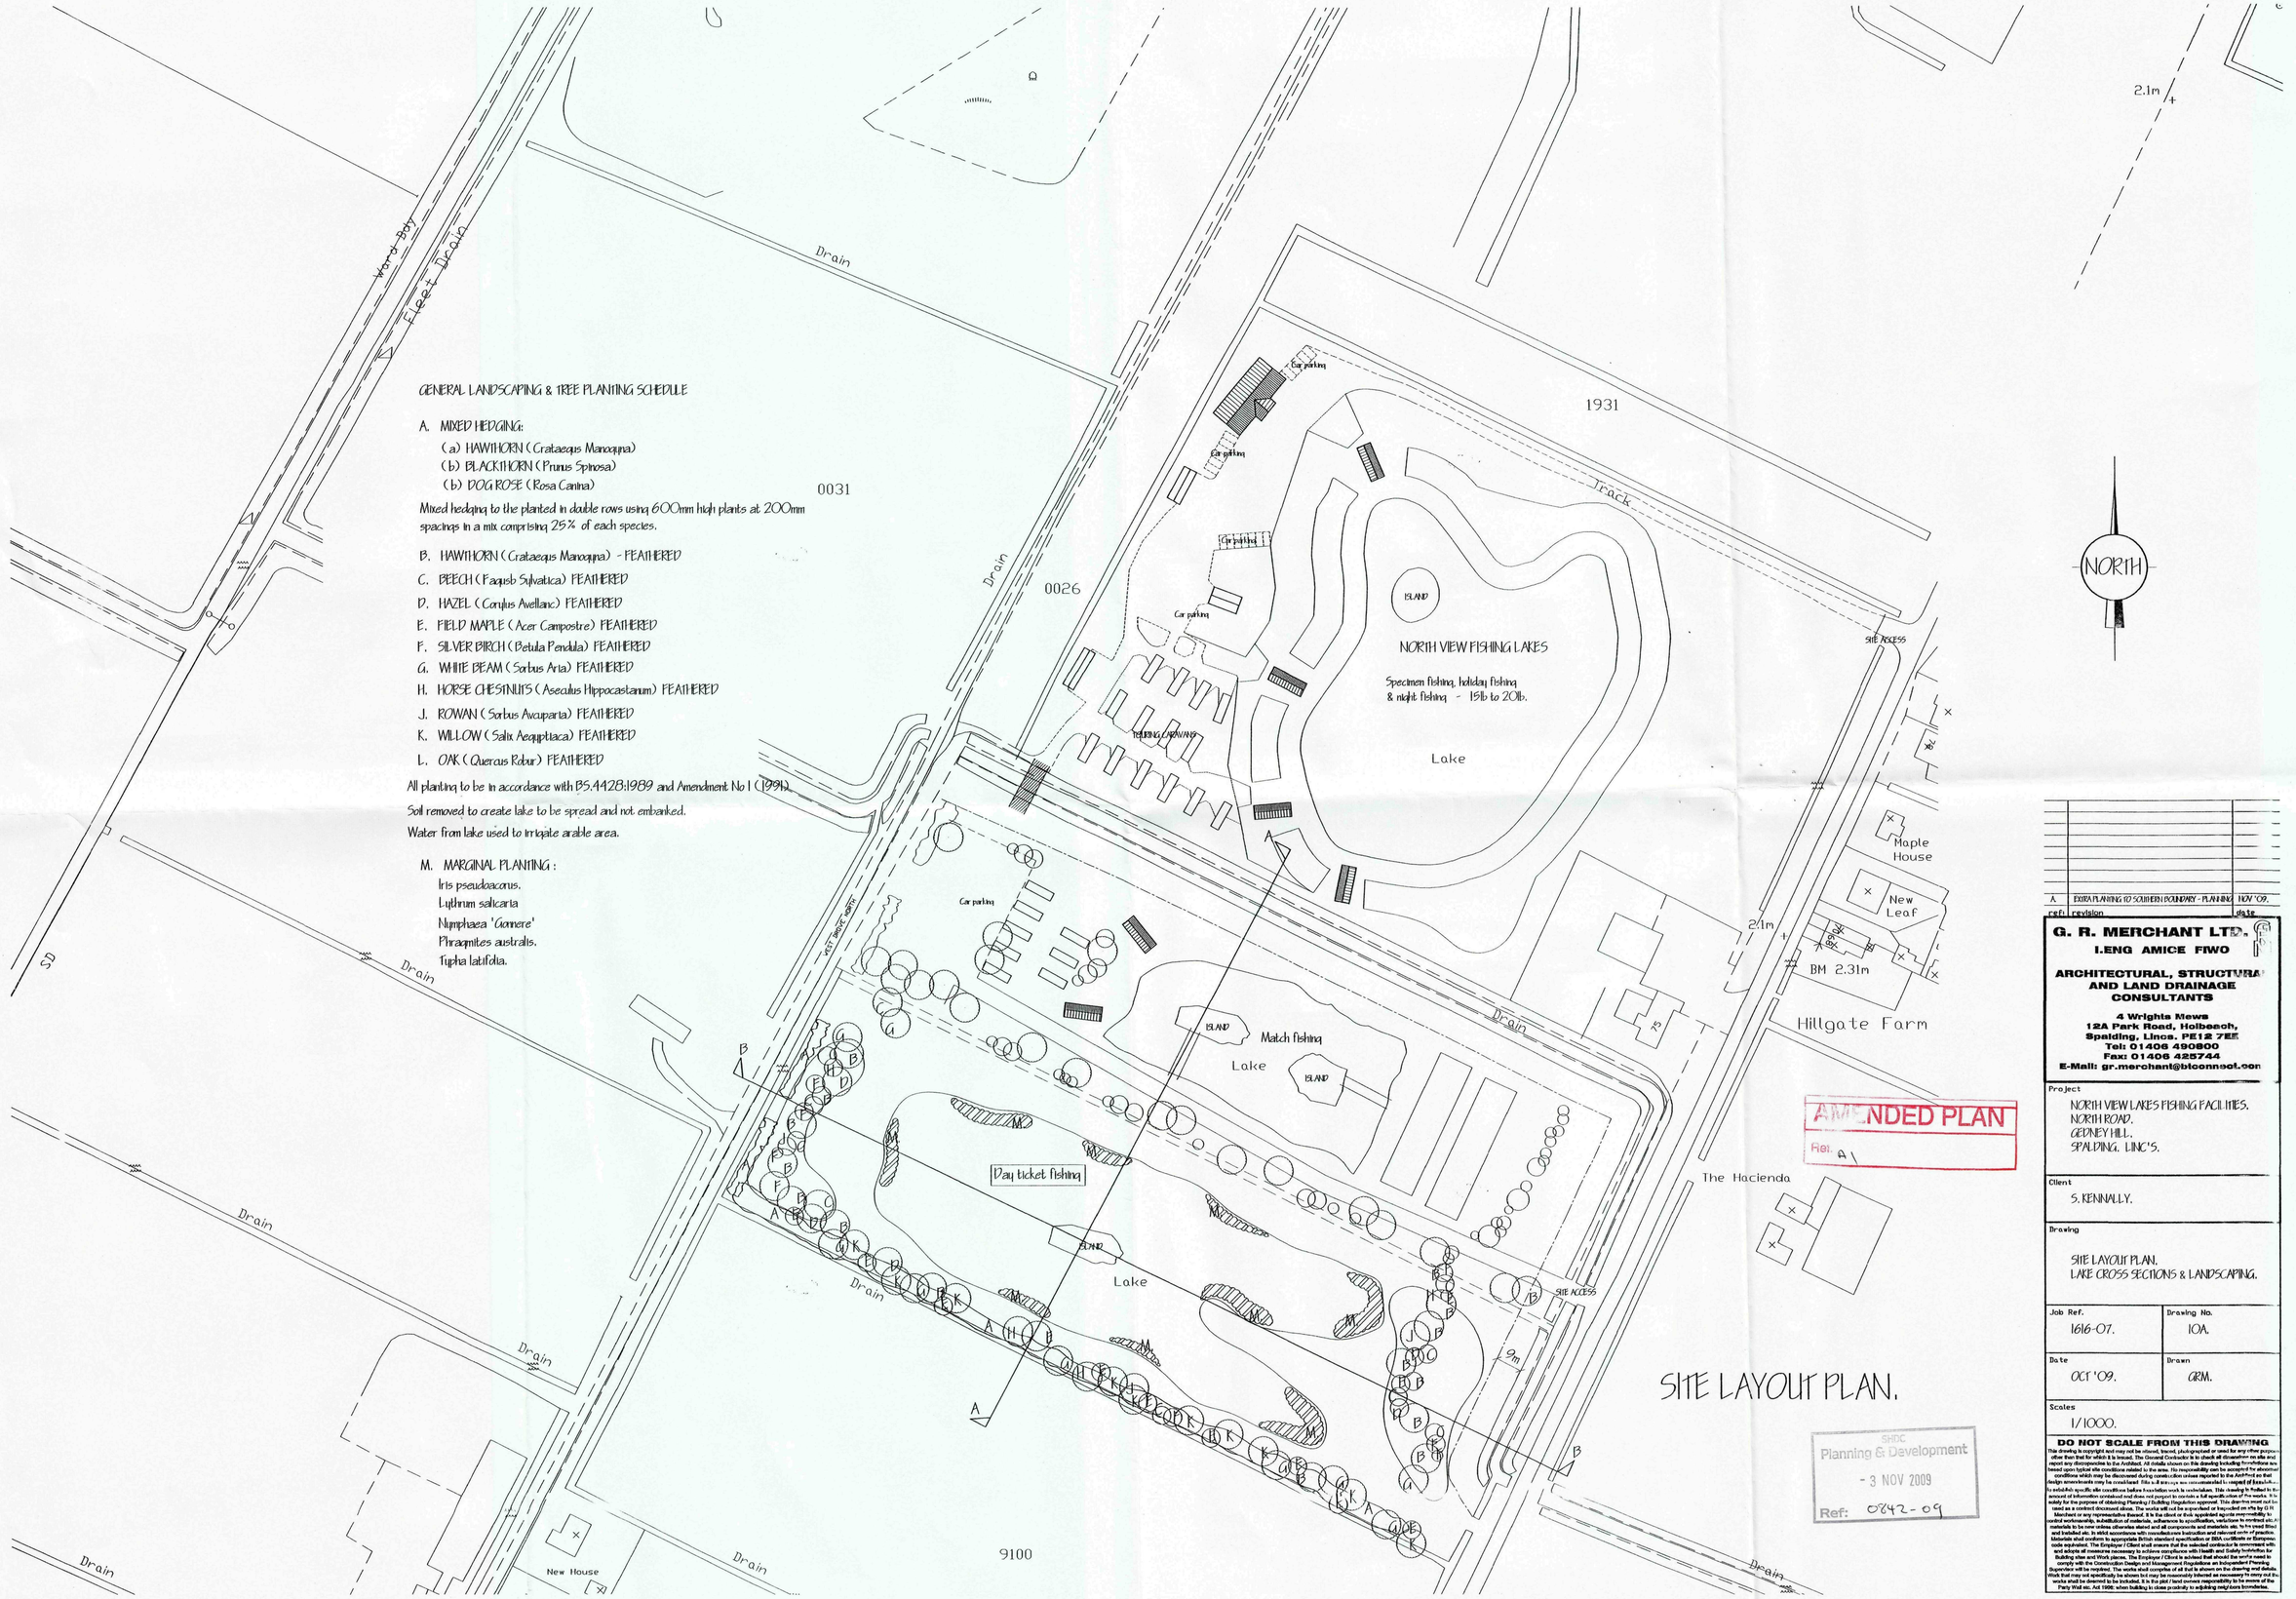


AMENDED PLAN
Ref: A

SITE LAYOUT PLAN.

SHDC
Planning & Development
- 3 NOV 2009
Ref: 0842-09

| ref: | revision | date |
|---|---|---|
| A | EXTRA PLANTING TO SOUTHERN BOUNDARY - PLANNING | NOV '09. |


**G. R. MERCHANT LTD.**
**I.ENG AMICE FIWO**
**ARCHITECTURAL, STRUCTURAL AND LAND DRAINAGE CONSULTANTS**
**4 Wrights Mews**
**12A Park Road, Holbeach, Spalding, Lincs. PE12 7EE**
**Tel: 01406 490800**
**Fax: 01406 425744**
**E-Mail: gr.merchant@btconnect.com**


Project
NORTH VIEW LAKES FISHING FACILITIES.
NORTH ROAD.
GEDNEY HILL.
SPALDING. LINC'S.

Client
S. KENNALLY.

Drawing
SITE LAYOUT PLAN.
LAKE CROSS SECTIONS & LANDSCAPING.

| Job Ref. | Drawing No. |
|---|---|
| 1616-07. | 10A. |
| Date: OCT '09. | Drawn: GRM. |

Scales
1/1000.


**DO NOT SCALE FROM THIS DRAWING**
This drawing is copyright and may not be altered, traced, photographed or used for any other purpose other than that for which it is issued. The General Contractor is to check all dimensions on site and report any discrepancies to the Architect. All details shown on this drawing including those shown as open options are conditional related to the area. No responsibility can be accepted for errors or omissions resulting from scaling dimensions from this drawing. Any variations to the Architect's design drawings may be considered only if a written request is issued for approval.


To establish specific site conditions before tendering such as orientation, this drawing is issued to the amount of information contained and does not purport to contain a full specification of the works. It is solely for the purpose of obtaining Planning / Building Regulation approval. This drawing must not be used as a contract document alone. The works will not be supervised or inspected on site by G.R. Merchant or any representative thereof. It is the client or their appointed agents responsibility to control workmanship, installation of materials, adherence to specification, variations to contract etc. All materials to be new unless otherwise stated and all components and materials etc. to be used fitted and installed etc. to strict accordance with manufacturers instruction and relevant code of practice. Materials shall conform to appropriate British standard specification or BBA certificate or European code equivalent. The Employer / Client shall ensure that the selected contractor is competent with the skills, knowledge and experience to undertake the project safely and without risks to health. Building sites and Work places. The Employer / Client is advised that should the works need to comply with the Construction Design and Management Regulations an Independent Planning Supervisor will be required. The works shall comprise of all that is shown on the drawing and details. Work that may not specifically be shown but may be reasonably inferred as necessary to carry out the works shall be deemed to be included. It is the plot / land owners responsibility to be aware of the Party Wall etc. Act 1996; when building in close proximity to adjoining neighbors boundaries.