GENERAL LANDSCAPING & TREE PLANTING SCHEDULE

A. MIXED HEDGING:
(a) HAWTHORN (Crataegus Monogyna)
(b) BLACKTHORN (Prunus Spinosa)
(b) DOG ROSE (Rosa Canina)

Mixed hedging to the planted in double rows using 600mm high plants at 200mm spacings in a mix comprising 25% of each species.


B. HAWTHORN (Crataegus Monogyna) - FEATHERED
C. BEECH (Faqusb Sylvatica) FEATHERED
D. HAZEL (Corylus Avellanc) FEATHERED
E. FIELD MAPLE (Acer Campostre) FEATHERED
F. SILVER BIRCH (Betula Pendula) FEATHERED
G. WHITE BEAM (Sorbus Aria) FEATHERED
H. HORSE CHESTNUTS (Aseculus Hippocastanum) FEATHERED
J. ROWAN (Sorbus Avcuparia) FEATHERED
K. WILLOW (Salix Aequptiaca) FEATHERED
L. OAK (Quercus Robur) FEATHERED

All planting to be in accordance with BS.4428:1989 and Amendment No 1 (1994).

Soil removed to create lake to be spread and not embanked.

Water from lake used to irrigate arable area.

M. MARGINAL PLANTING:
Iris pseudacorus.
Lythrum salicaria
Nymphaea 'Gonnere'
Phragmites australis.
Typha latifolia.

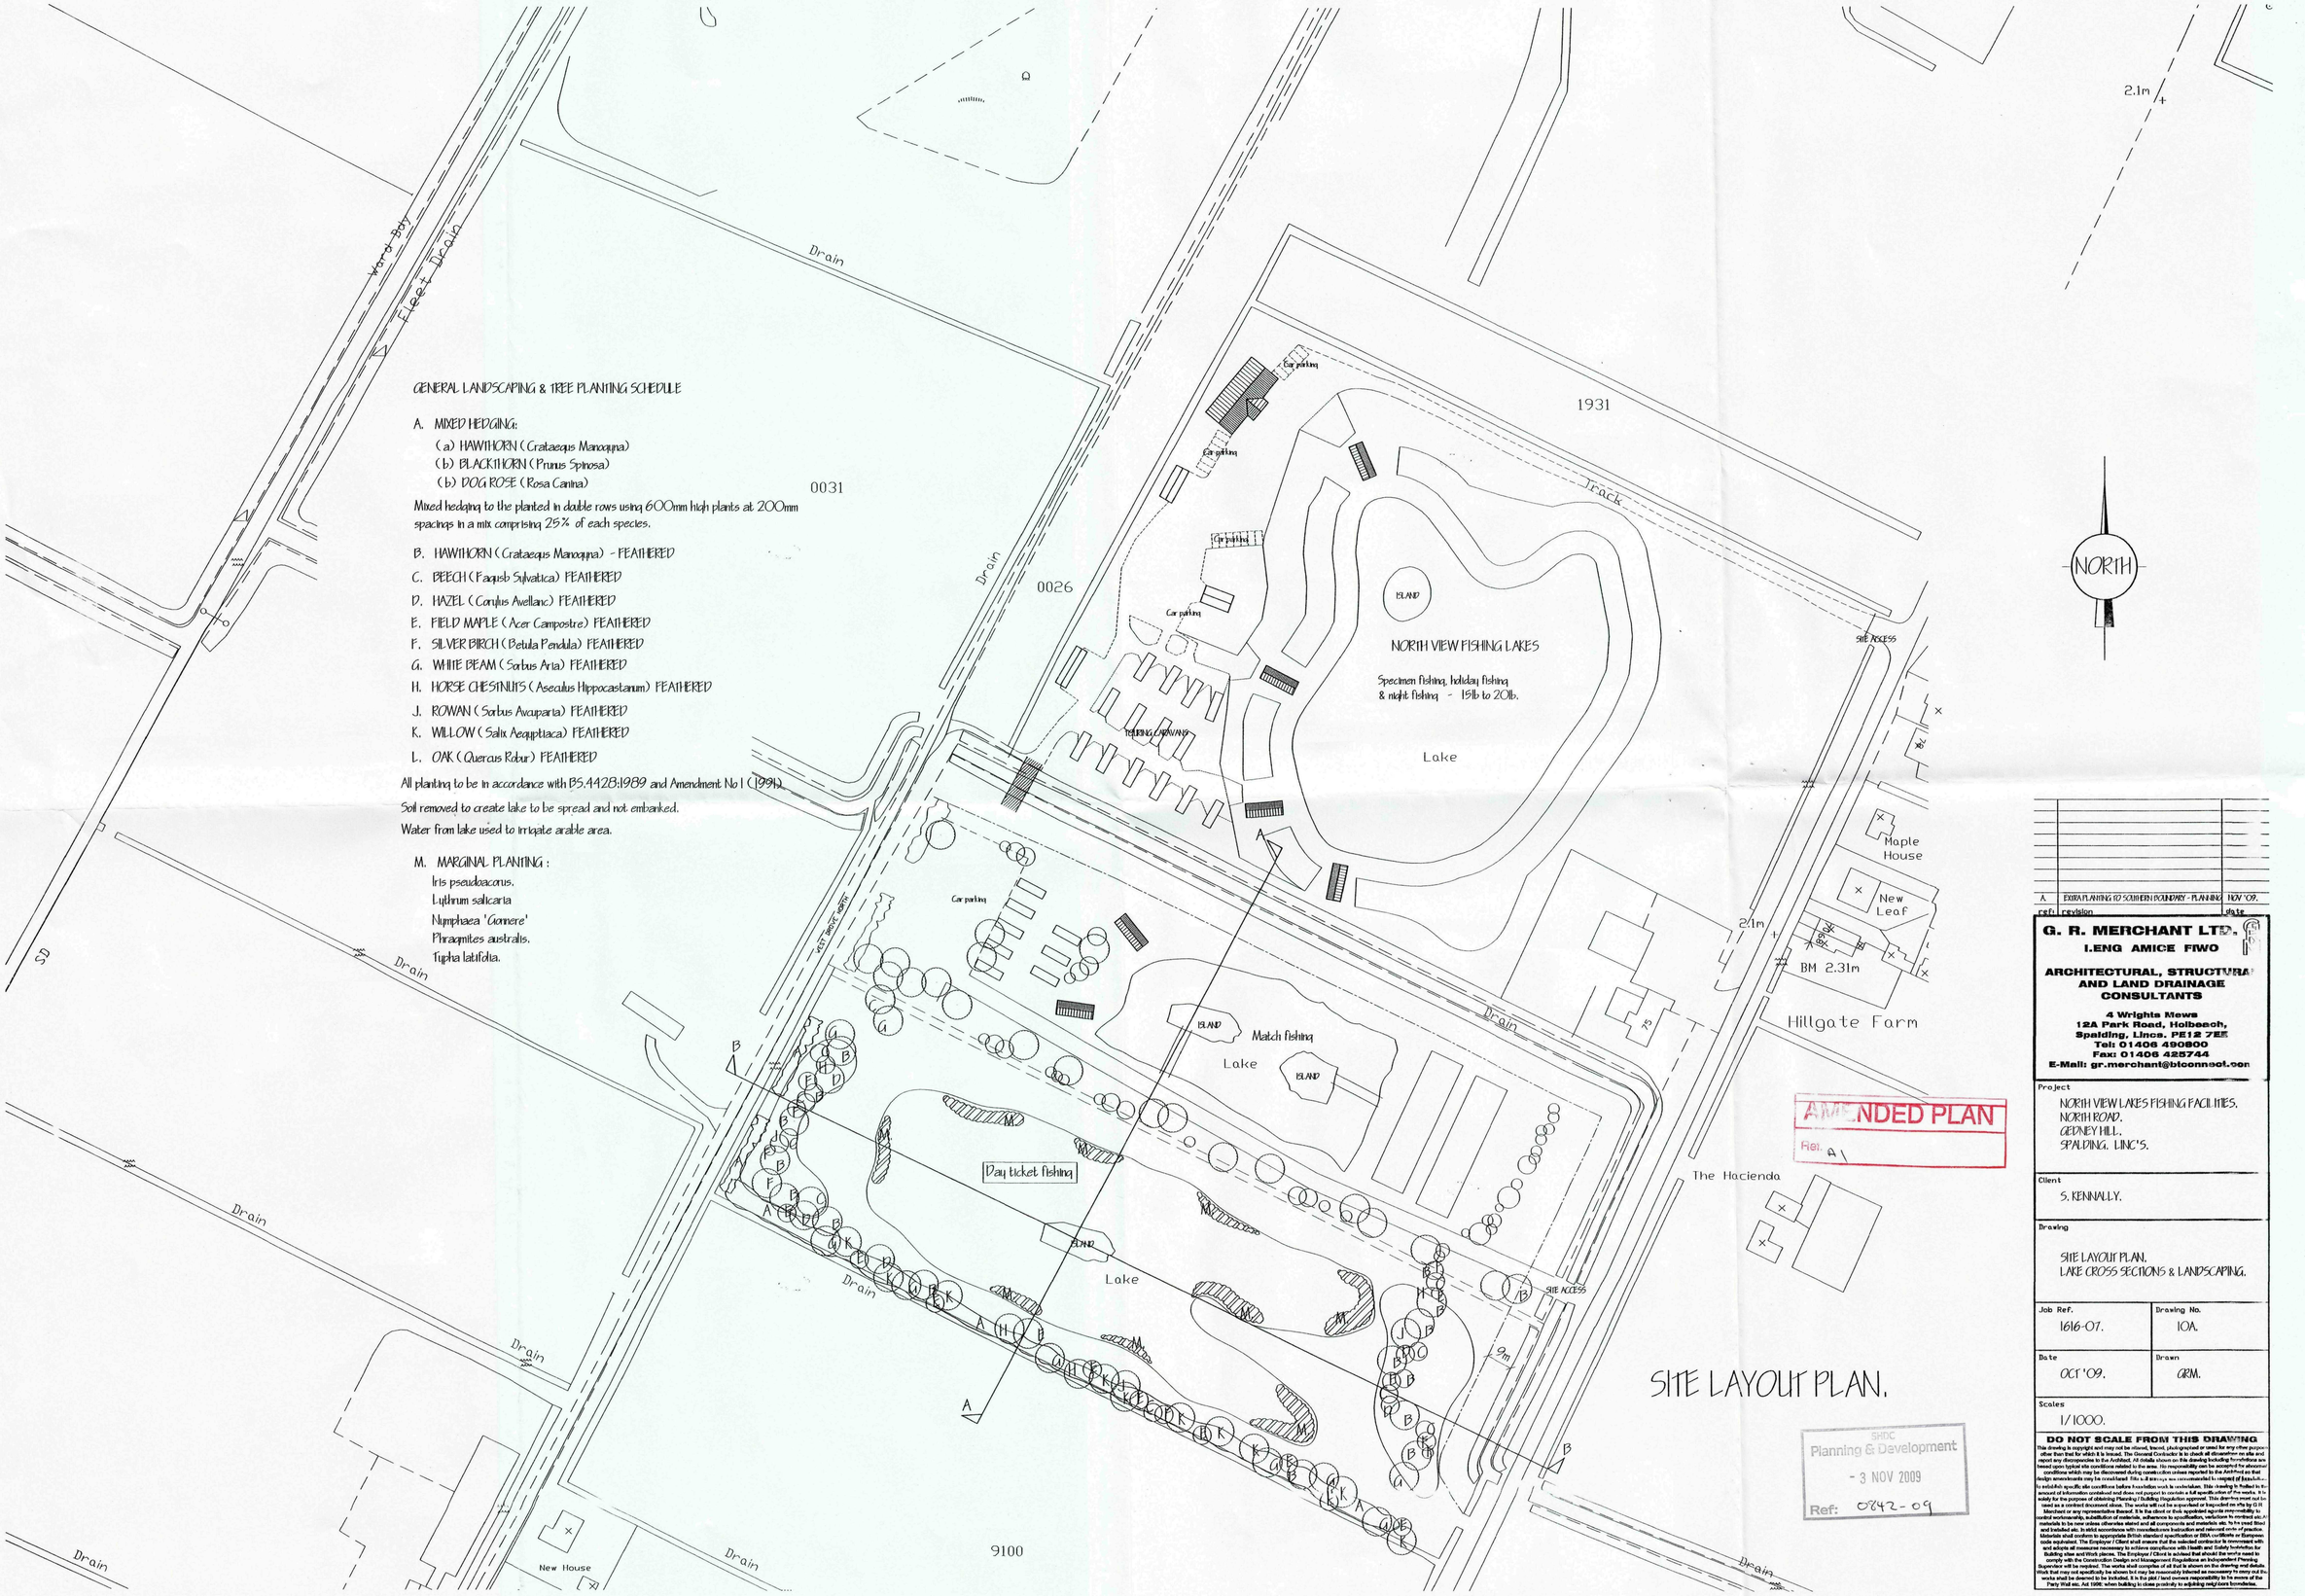

AMENDED PLAN
Ref. A

SITE LAYOUT PLAN.

SHDC
Planning & Development
- 3 NOV 2009
Ref: 0842-09

A	EXTRA PLANTING TO SOUTHERN BOUNDARY - PLANNING	NOV '09.
ref:	revision	date

G. R. MERCHANT LTD.
I.ENG AMICE FIWO
ARCHITECTURAL, STRUCTURAL AND LAND DRAINAGE CONSULTANTS
4 Wrights Mews
12A Park Road, Holbeach,
Spalding, Lincs. PE12 7EE
Tel: 01406 490800
Fax: 01406 425744
E-Mail: gr.merchant@btconnect.com

Project
NORTH VIEW LAKES FISHING FACILITIES,
NORTH ROAD,
GEDNEY HILL,
SPALDING, LINC'S.

Client
S. KENNALLY.

Drawing
SITE LAYOUT PLAN,
LAKE CROSS SECTIONS & LANDSCAPING.

Job Ref.	Drawing No.
1616-07.	10A.
Date	Drawn
OCT '09.	GRM.

Scales
1/1000.

DO NOT SCALE FROM THIS DRAWING

This drawing is copyright and may not be altered, traced, photocopied or used for any other purpose other than that for which it is issued. The General Contractor is to check all dimensions on site and report any discrepancies to the Architect. All details shown on this drawing including foundations are based upon typical site conditions related to the area. No responsibility can be accepted for abnormal conditions which may be discovered during construction unless reported to the Architect so that design amendments may be considered. This is a drawing not recommended for request of Specification to establish specific site conditions before foundation work is undertaken. This drawing is limited in its amount of information contained and does not purport to contain a full specification. The drawing is issued solely for the purpose of obtaining approval from the Local Planning Authority and is not to be used for any other purpose. The Contractor will be responsible for obtaining approval or inspection on site by Building Control Officer or any representative thereof. It is the client or their appointed agents responsibility to control workmanship, substitution of materials, adherence to specification, variations to contract etc. All materials to be new unless otherwise stated and all components and materials etc. to be used fixed and installed etc. in strict accordance with manufacturers instruction and relevant code of practice. Materials shall conform to appropriate British standard specification or BBA certificate or European code equivalent. The Employer / Client shall ensure that the selected contractor is conversant with and adopts all measures necessary to achieve compliance with Health and Safety legislation for Building sites and Work places. The Employer / Client is advised that should the works need to be notified to the Health and Safety Executive under the CDM Regulations 1994 the principal contractor will be required. The works shall comprise of all that is shown on the drawing and details. Work that may not specifically be shown but may be reasonably inferred as necessary to carry out the works shall be deemed to be included. It is the plot / land owners responsibility to be aware of the Party Wall etc. Act 1996, when building in close proximity to adjoining neighbors boundaries.