
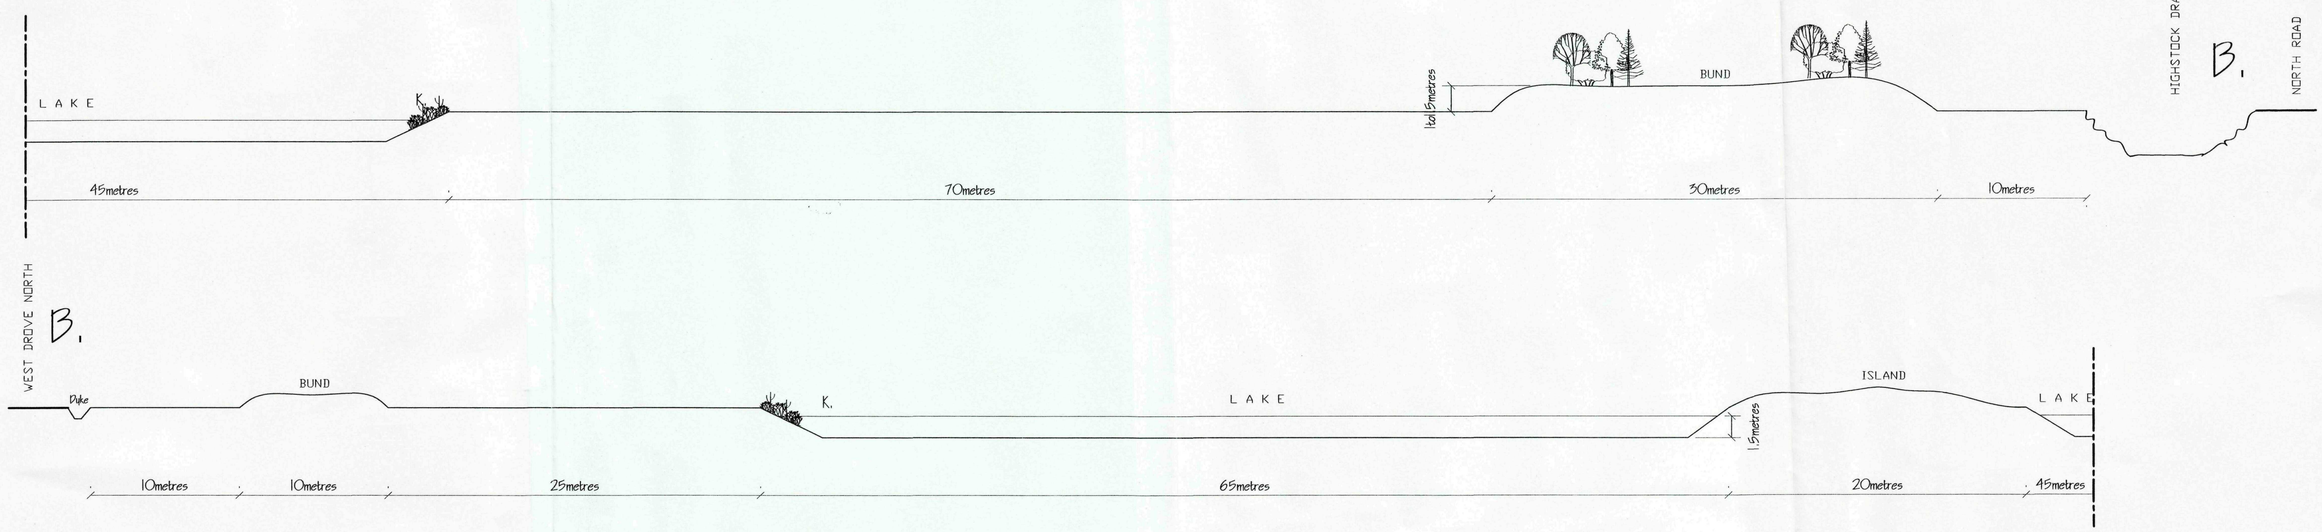


CROSS SECTION OF LAKE B-B 1/20

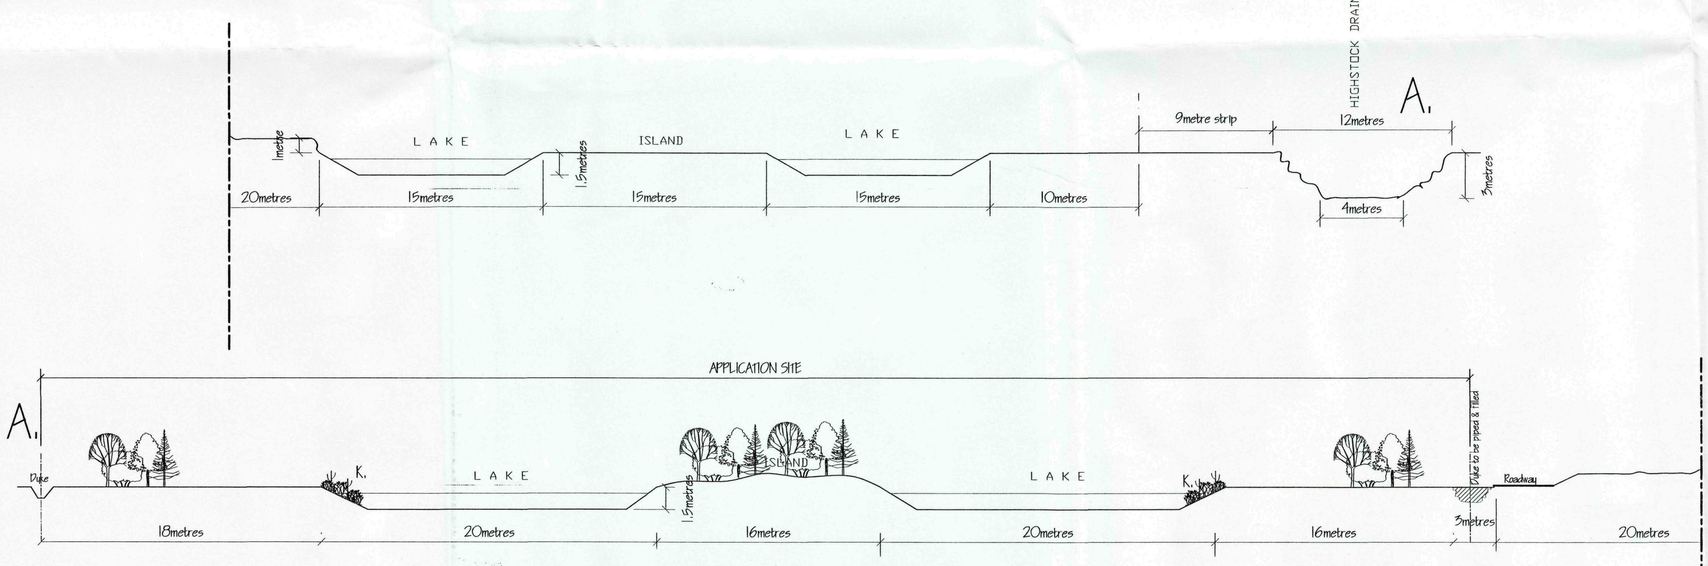

CROSS SECTION OF LAKE A-A 1/20

SHDC
Planning & Development
23 OCT 2009
Ref: 0842-09

ref:	revision	date

G. R. MERCHANT LTD.
I.ENG AMICE FIWO

ARCHITECTURAL, STRUCTURAL AND LAND DRAINAGE CONSULTANTS

4 Wrights Mews
12A Park Road, Holbeach,
Spalding, Lincs. PE12 7EE
Tel: 01406 490600
Fax: 01406 425744
E-Mail: gr.merchant@btconnect.com

Project
NORTH VIEW LAKES FISHING FACILITIES.
NORTH ROAD.
GEDNEY HILL.
SPALDING. LINC'S.

Client
S. KENNALLY.

Drawing
CROSS SECTIONS OF LAKES.

Job Ref.	Drawing No.
1616-07.	11.
Date	**Drawn**
OCT '09.	GRM.

Scales
1/1000.

DO NOT SCALE FROM THIS DRAWING

This drawing is copyright and may not be altered, traced, photographed or used for any other purpose other than that for which it is issued. The Ground Contractor is to check all dimensions on site and report any discrepancies to the Architect. All details shown on this drawing including foundations are indicative only. Ground conditions may vary from those assumed and foundations may require modification if conditions which may be different exist during excavation. This must be reported to the Architect so that design amendments may be considered. Site soil surveys are recommended in respect of foundations to establish specific site conditions before foundation work is undertaken. This drawing is limited in the amount of information contained and does not purport to contain a full specification of the works. It is solely for the purpose of obtaining Planning / Building Regulation approval. This drawing must not be used as a contract document alone. The works will not be supervised or inspected on site by G.R. Merchant or any representative thereof. It is the client or their appointed agents responsibility to control workmanship, substitution of materials, adherence to specification, variations to contract etc.All materials to be new unless otherwise stated and all components and materials etc. to be used fitted and installed etc. in strict accordance with manufacturers instruction and relevant code of practice. Materials shall conform to approp riate British standard specifications or BBA certificate or European code equivalent. The Employer / Client shall ensure that the selected contractor is conversant with all Health and Safety requirements and Regulations relevant to the safe execution of the works on building sites and Work places. The Employer / Client is advised that should the works need to comply with the Construction Design and Management Regulations an Informed Planning Supervisor will be required. The works shall comprise of all that is shown on the drawing and details. Work that may not specifically be shown but may be reasonably inferred as necessary to carry out the works shall be deemed to be included. It is the prime / land owners responsibility to be aware of the Party Wall etc. Act 1996, when building in close proximity to adjoining neighbors boundaries.