
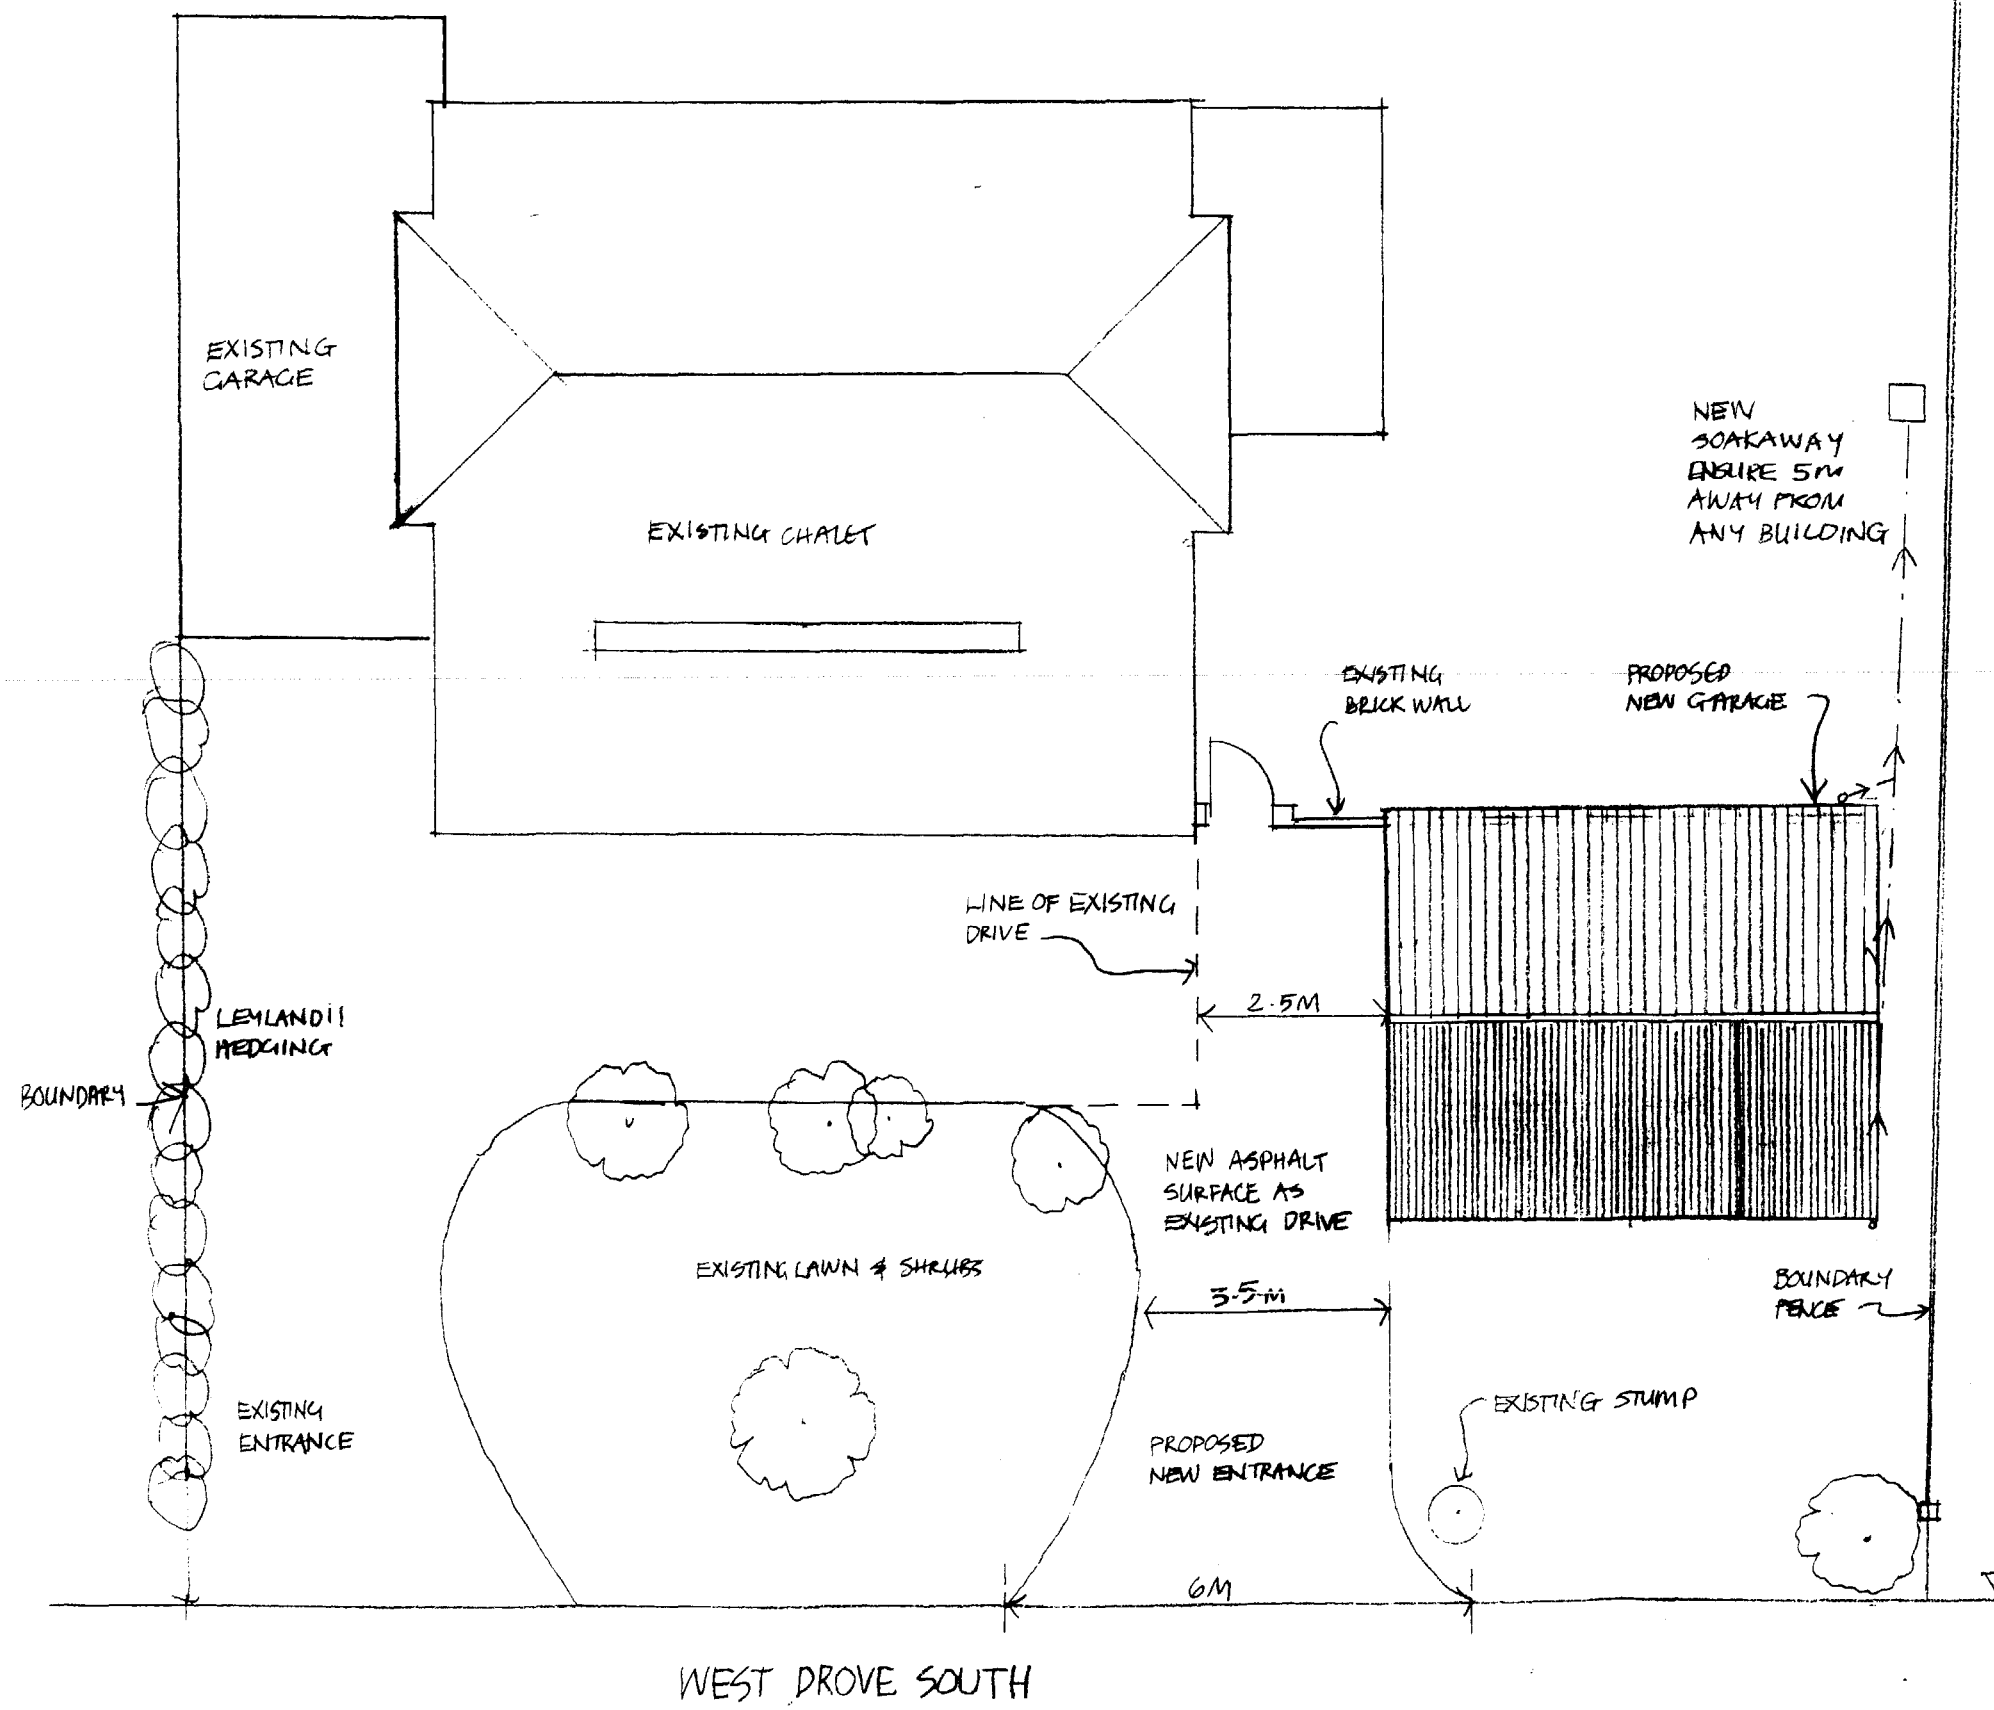


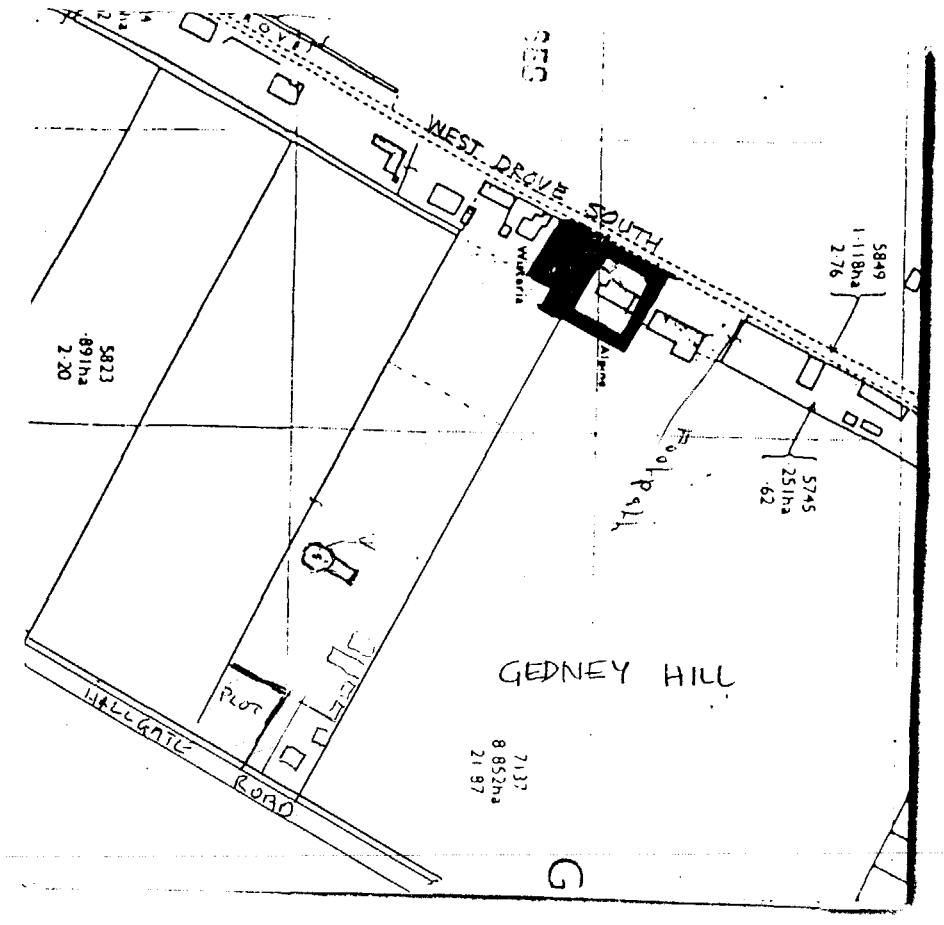

LOCATION PLAN 1:2500


SOUTH HOLLAND DC
HOUSING & PLANNING
17 AUG 1995
Ref: 0843/95

DETERMINED PLAN

PROPOSED NEW GARAGE
FOR MR & MRS HERIVAL
ALPINE, WEST DROVE SOUTH,
GEDNEY HILL

KAREN BRADLEY, ARCHITECT

SITE LAYOUT - 1:100
DWG N° A/95-30/1

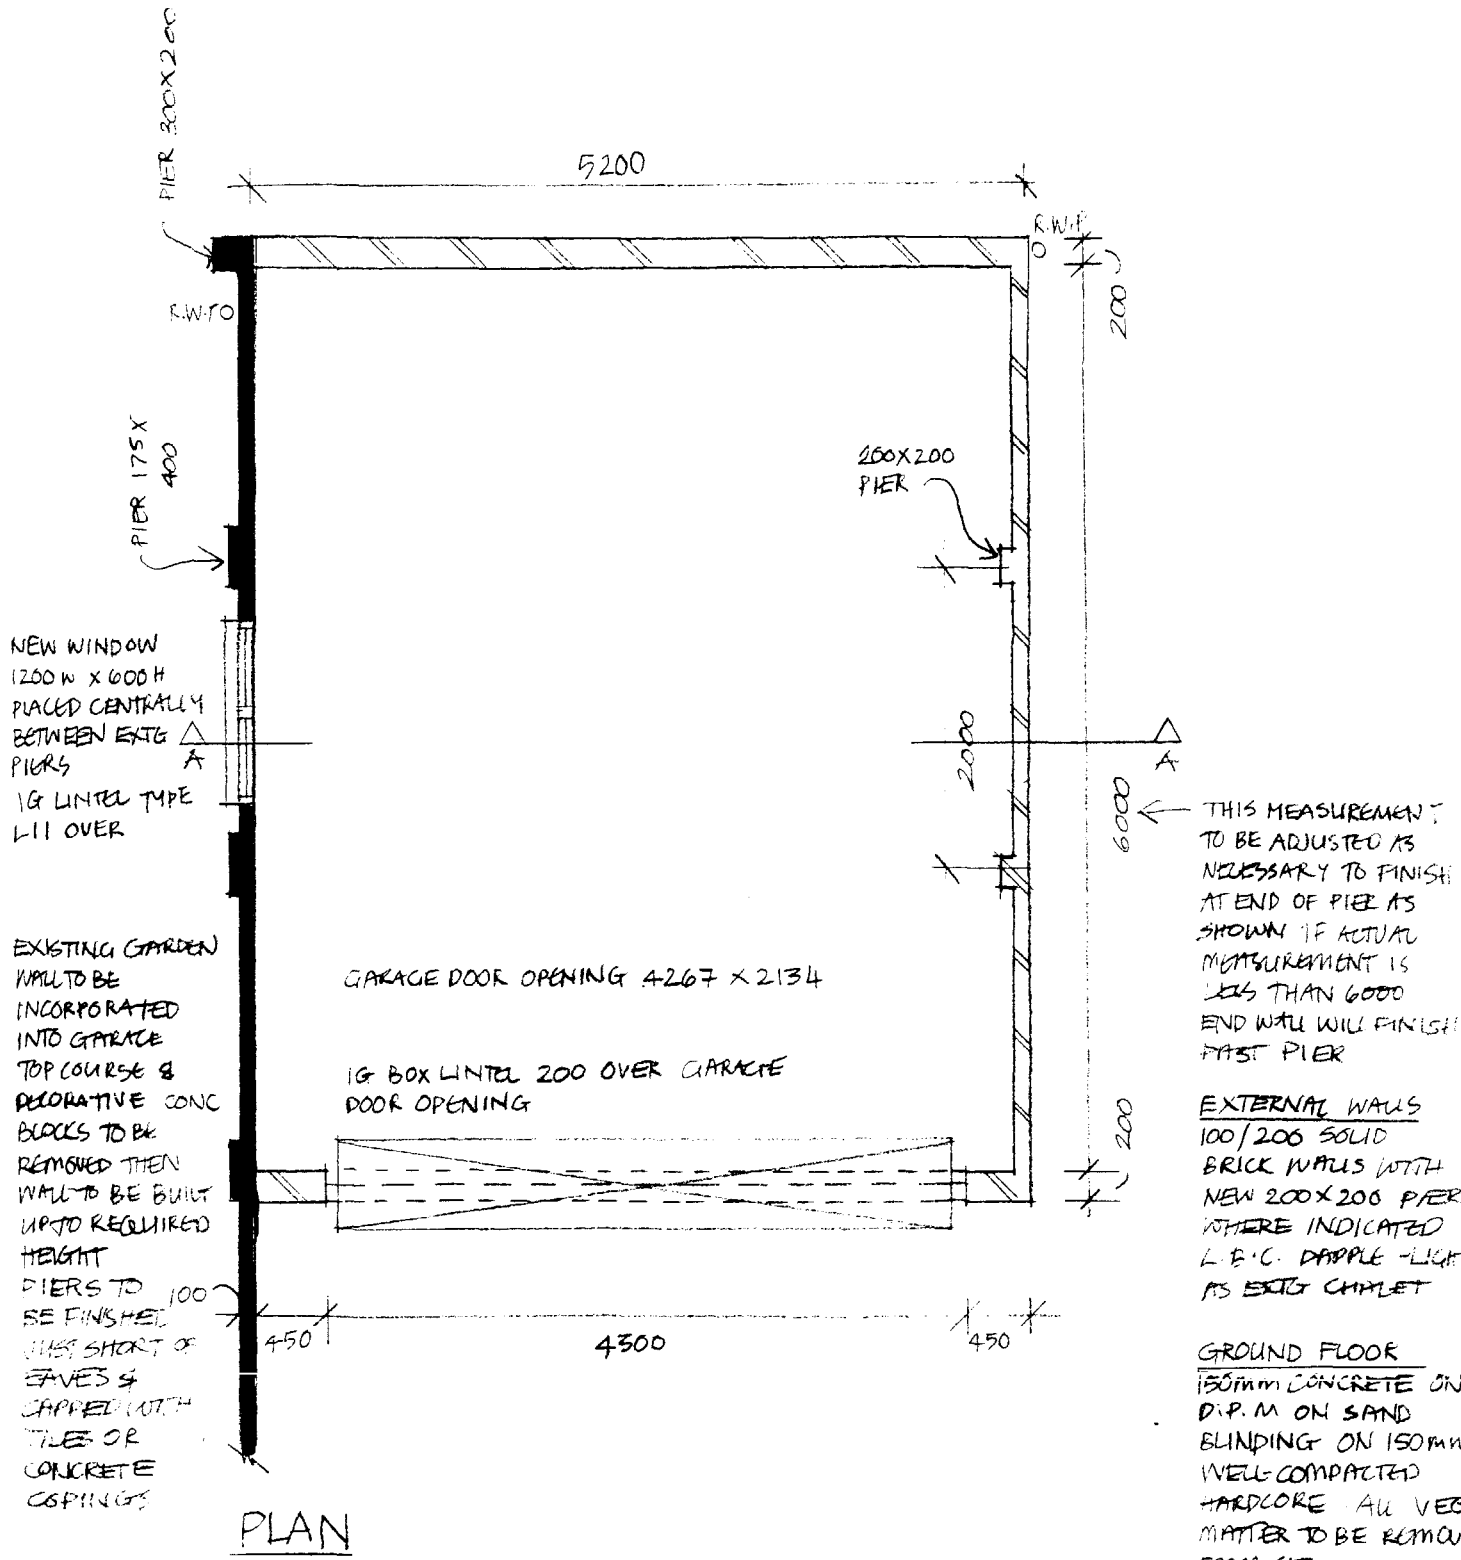

PLAN

EXTERNAL WALLS
100/200 SOLID BRICK WALLS WITH NEW 200X200 PIERS WHERE INDICATED L.B.C. DAPPLE LIGHTS AS EXTG CHAMLET


GROUND FLOOR
150mm CONCRETE ON D.P.M ON SAND BLINDING ON 150mm WELL COMPACTED HARDCORE ALL VEGT MATTER TO BE REMOVED FROM SITE.
D.P.C TO BE LINKED WITH D.P.M AT EDGES

ROOF CONSTRUCTION
CONCRETE INTERLOCKING TILES TO MATCH EXTG ON TREATED TIMBER BATTENS 38X25 MM ON RE-INFORCED ROOFING FELT WITH MIN 150MM LAPS & WITH HORIZONTAL LAPS COVERED BY BATTENS ON PRE-FABRICATED TIMBER TRUSSES @ 600 CTRS ERECTED & BRACED IN ACCORDANCE WITH BS 5268 PT 2 1985 WITH 100X38 MM BINDERS BUILT INTO GABLE WALLS & 100X25 DIAGONAL WIND BRACING 30X5 GALV M/S STRAPS AT VERGE & CEILING TIE LEVEL BUILT INTO WALLS & TAKEN OVER 3N° TRUSSES & WITH SOLID TIMBER STRUTS SET TRUSSES & UNDER STRAPS

EXTG BRICK WALL & PIERS BUILT UP TO REQUIRED LEVEL TILE CAPPING D.P.C TO PIERS

FOUNDATIONS OF EXISTING WALL BELIEVED TO BE ADEQUATE THESE SHOULD BE EXPOSED PRIOR TO COMMENCEMENT OF WORK FOR L.A INSPECTION

STORM DRAINS
100mm ϕ SMOOTH BORE P.V.C, FLEXIBLE JOINTED & BEDDED IN PEA GRAVEL LAID AT 1:40 – 1:80 FALL DISCHARGING INTO NEW OR EXTG SOAKAWAY MIN 3M³ & MIN 5M AWAY FROM ALL BLDGS

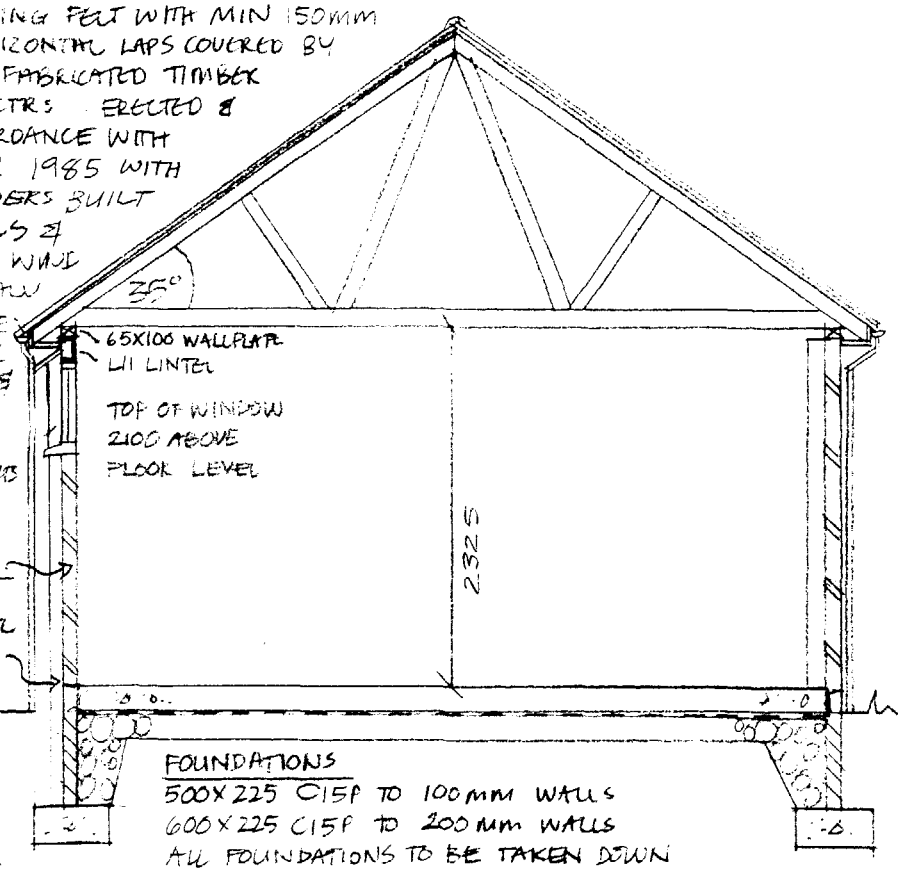

FOUNDATIONS
500X225 C15P TO 100mm WALLS
600X225 C15P TO 200mm WALLS
ALL FOUNDATIONS TO BE TAKEN DOWN TO SUITABLE LOADBEARING STRATA AS AGREED ON SITE WITH L.A. INSPECTOR
WALLS BELOW GROUND LEVEL TO BE CLASS A CONCRETE BLOCKS

SECTION A-A


RAINWATER GOODS
100mm UPVC GUTTERS TO MATCH EXTG LAID AT 1:600 FALL
68mm ϕ UPVC DOWNPIPES

EAVES
2250
ABOVE D.P.C


SOUTH CAMBRIDGESHIRE DC
HOUSE PLANNING
17 AUG 1995
Ref: 0843/95

DETERMINED
PLAN


PROPOSED NEW GARAGE
FOR MR & MRS HERIVAL
ALPINE, WEST DROVE SOUTH,
CHENEY HILL
KAREN BRADLEY, ARCHITECT
PLAN & SECTION 1:50
DWG N° A.95-30/2

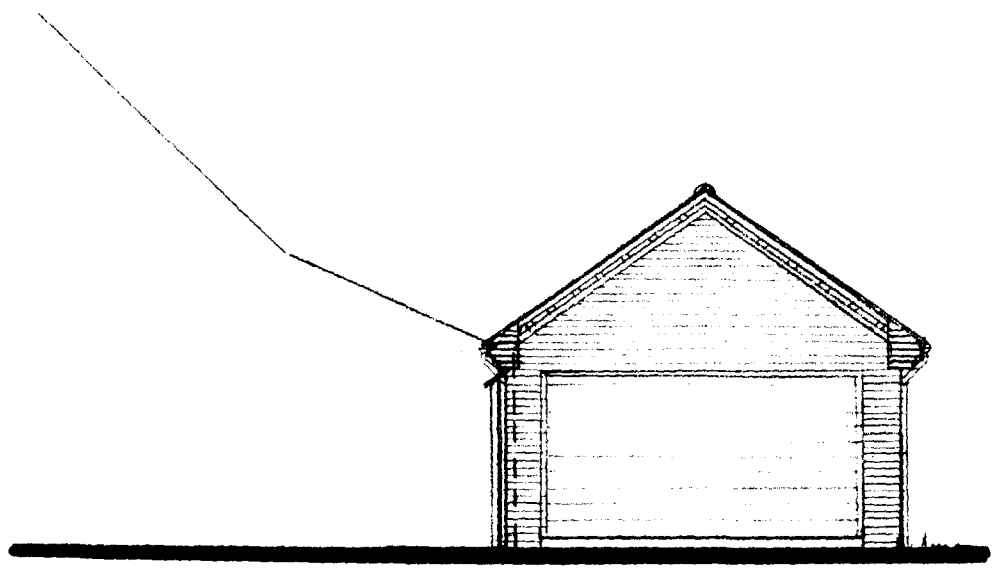


NORTH

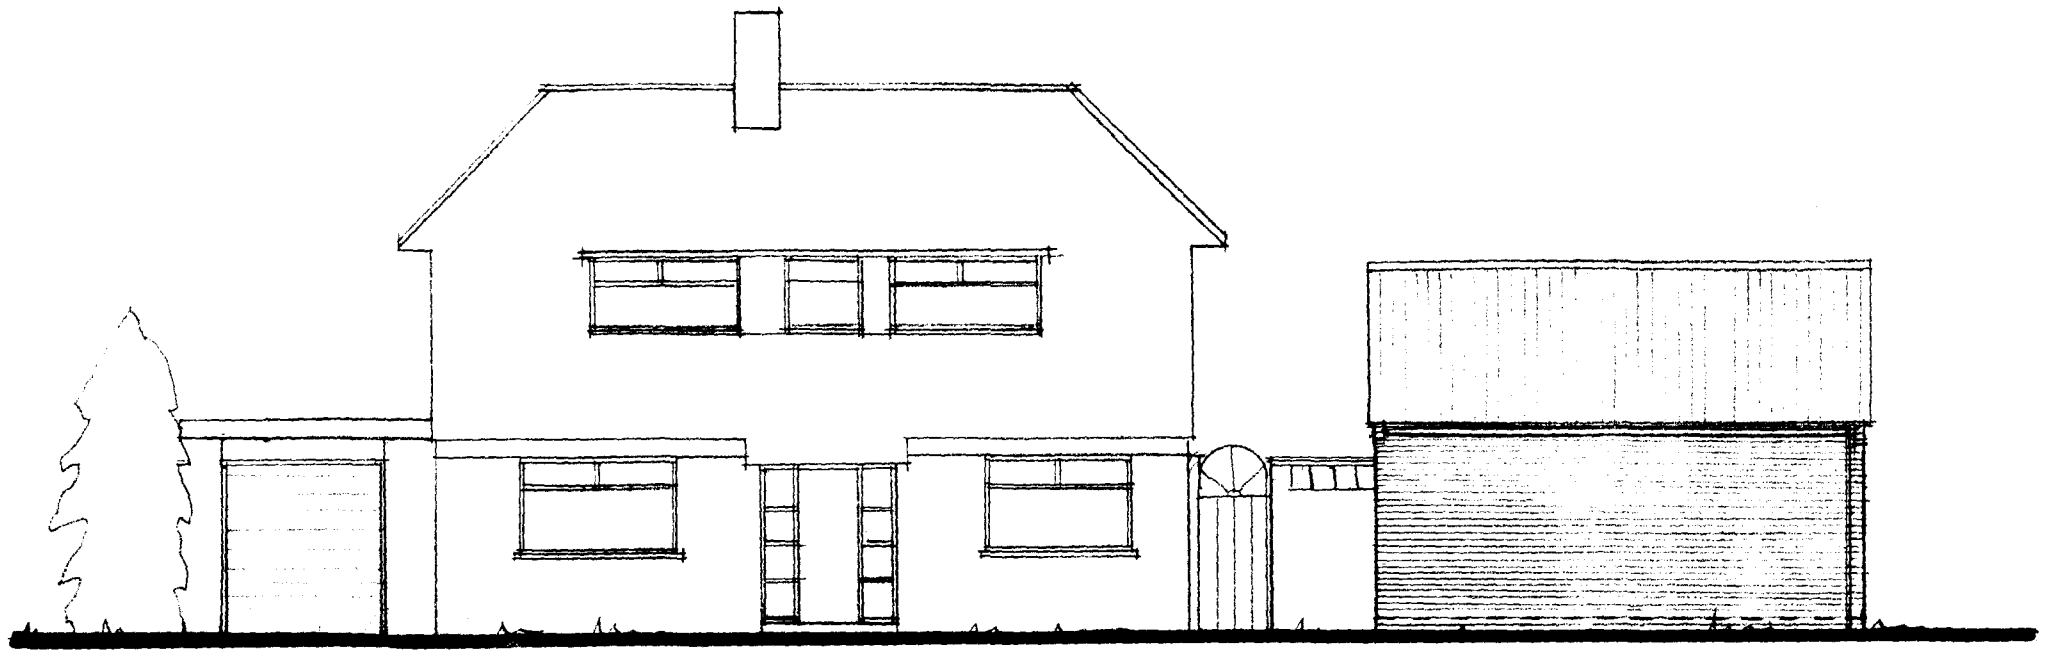

WEST

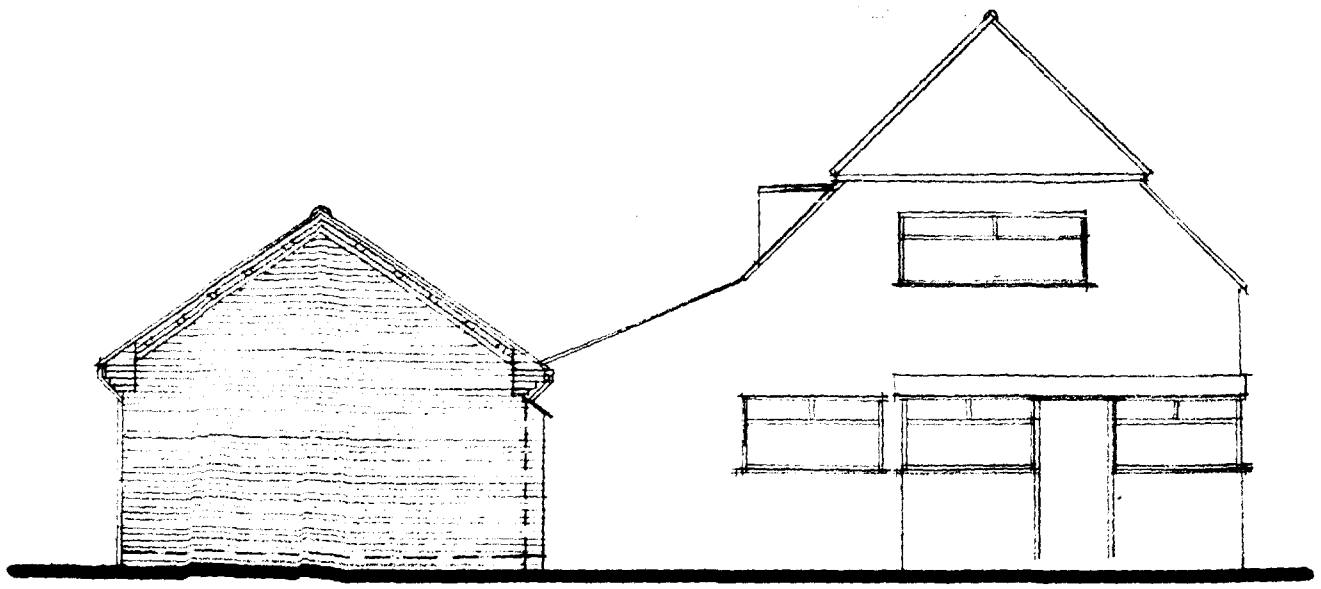

SOUTH

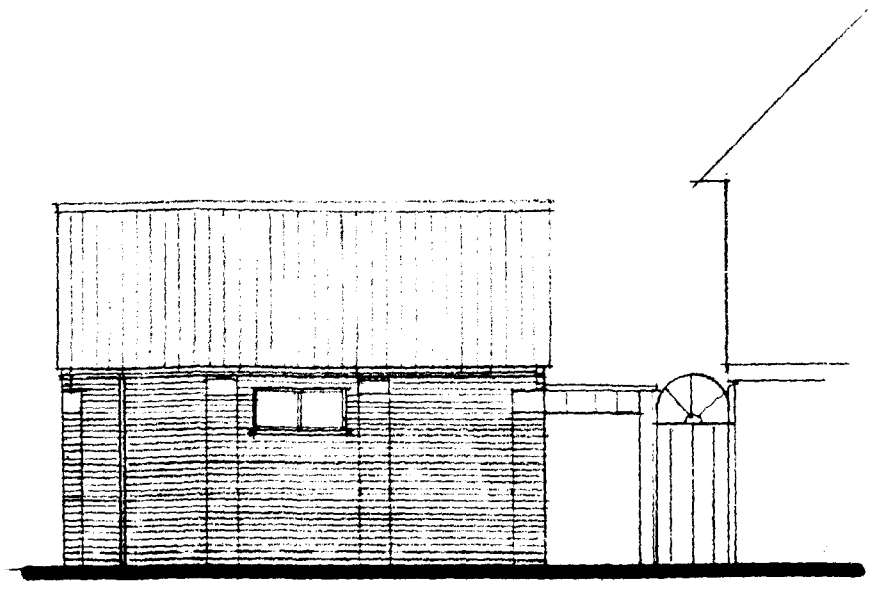

EAST

[illegible] AND DC
HOUSING & PLANNING
17 AUG 1995
Ref: 0845/95

PROPOSED NEW GARAGE
FOR MR & MRS HERIVAL
ALPINE, WEST DROVE SOUTH
GEDNEY HILL.

KAREN BRADLEY, ARCHITECT

ELEVATIONS 1:100
DWG N° A/95-30/3

DETERMINED
PLAN