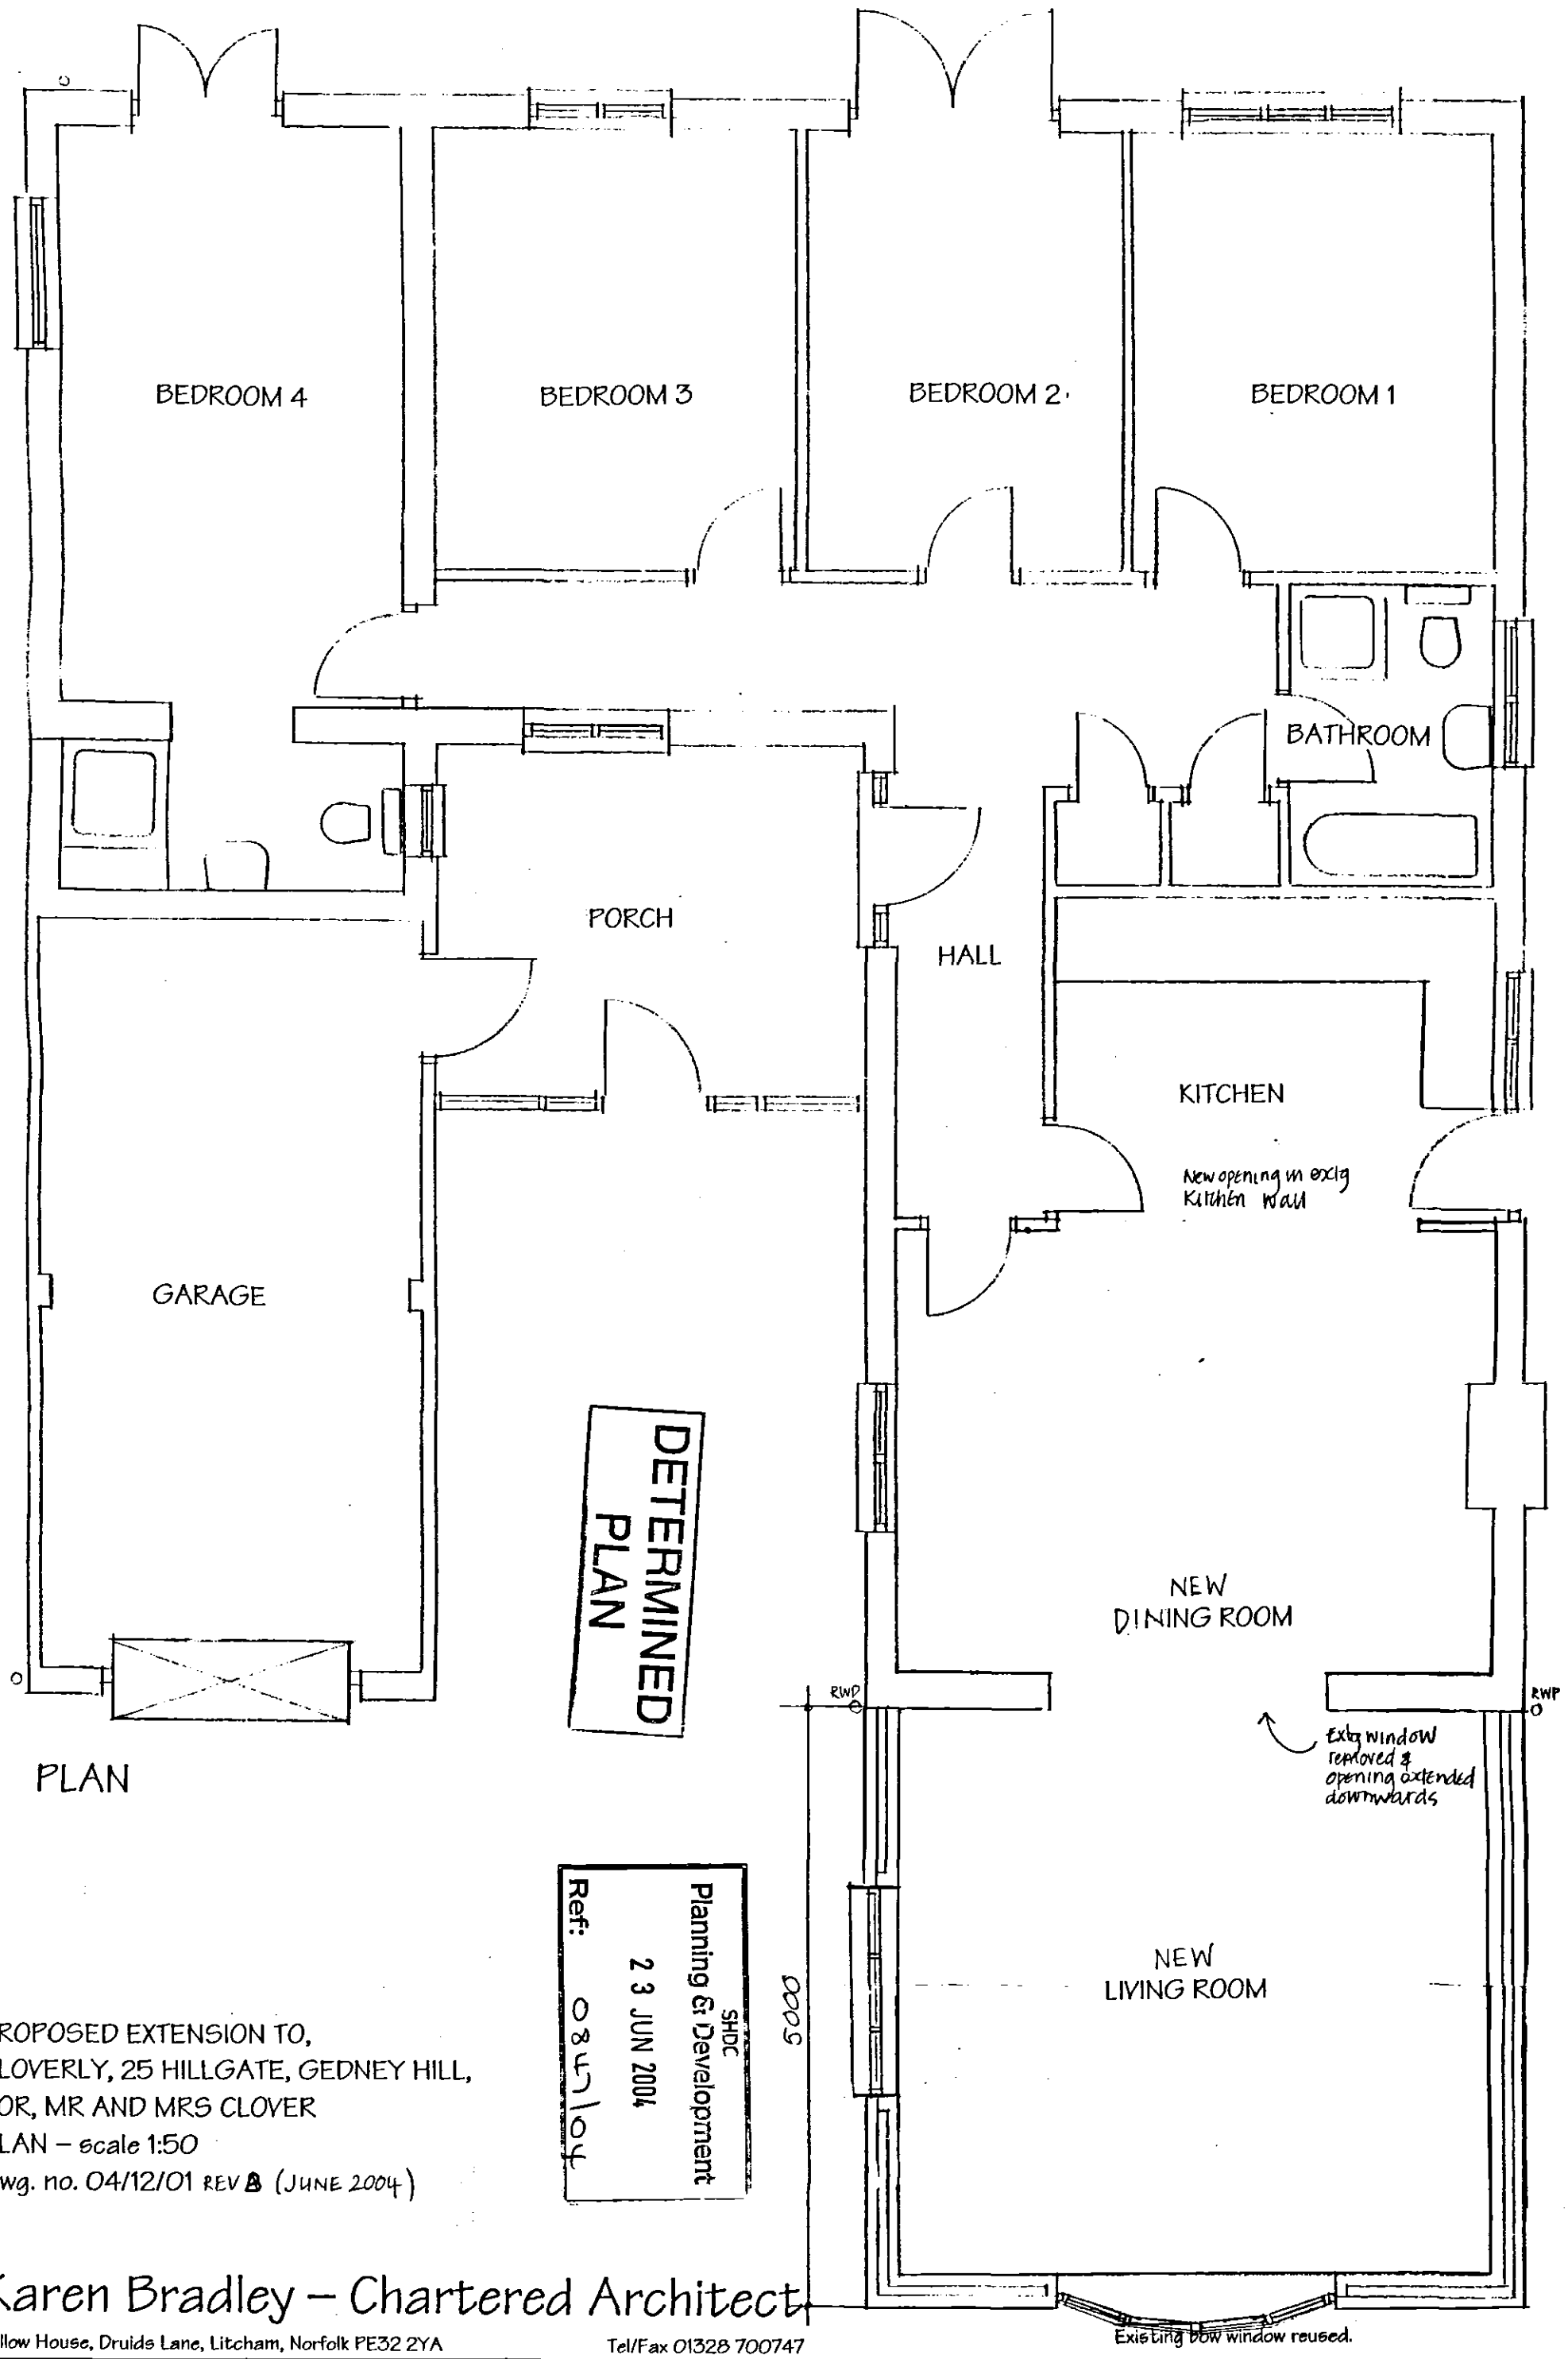


PLAN

DETERMINED PLAN

SHDC Planning & Development
23 JUN 2004
Ref: 0847/04

PROPOSED EXTENSION TO,
CLOVERLY, 25 HILLGATE, GEDNEY HILL,
FOR, MR AND MRS CLOVER
PLAN – scale 1:50
Dwg. no. 04/12/01 REV A (JUNE 2004)

Karen Bradley – Chartered Architect
Willow House, Druids Lane, Litcham, Norfolk PE32 2YA
Tel/Fax 01328 700747