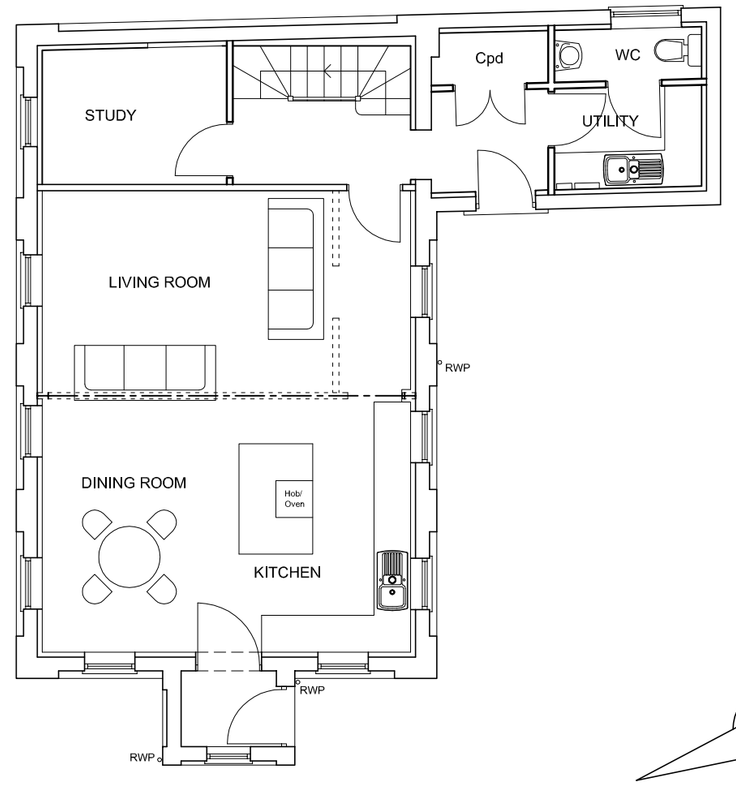


GROUND FLOOR PLAN

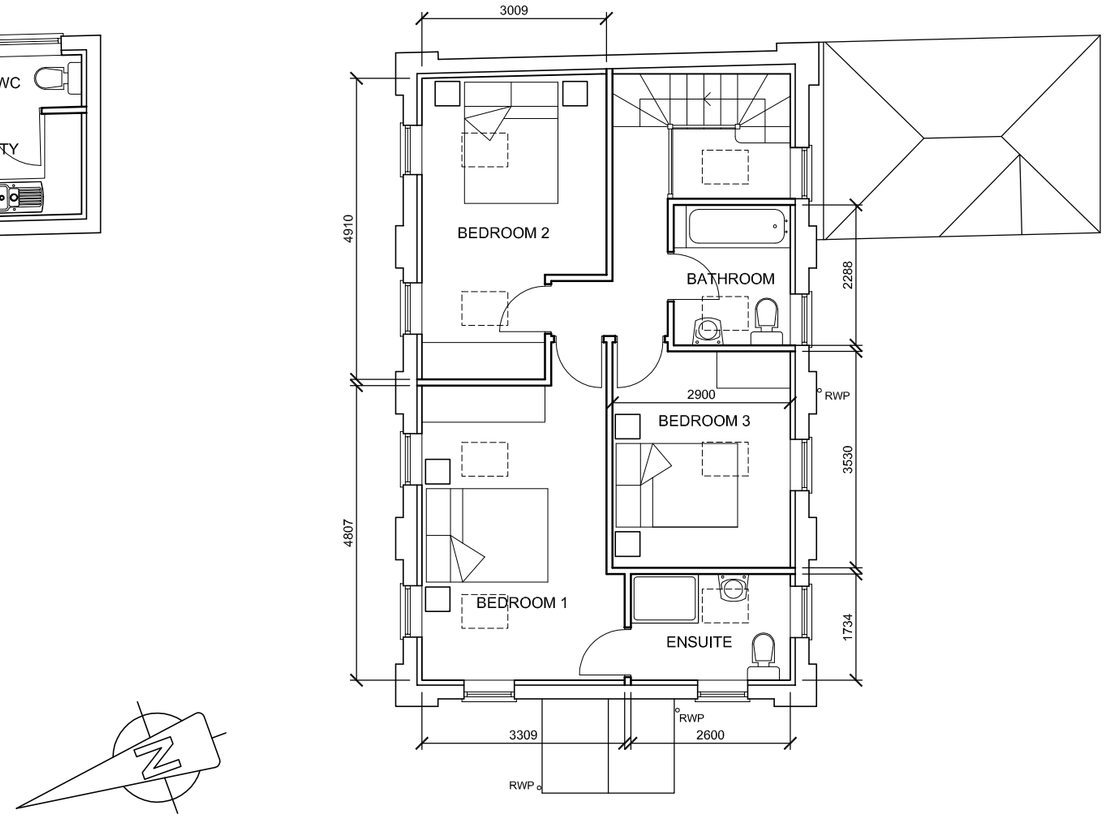


FIRST FLOOR PLAN

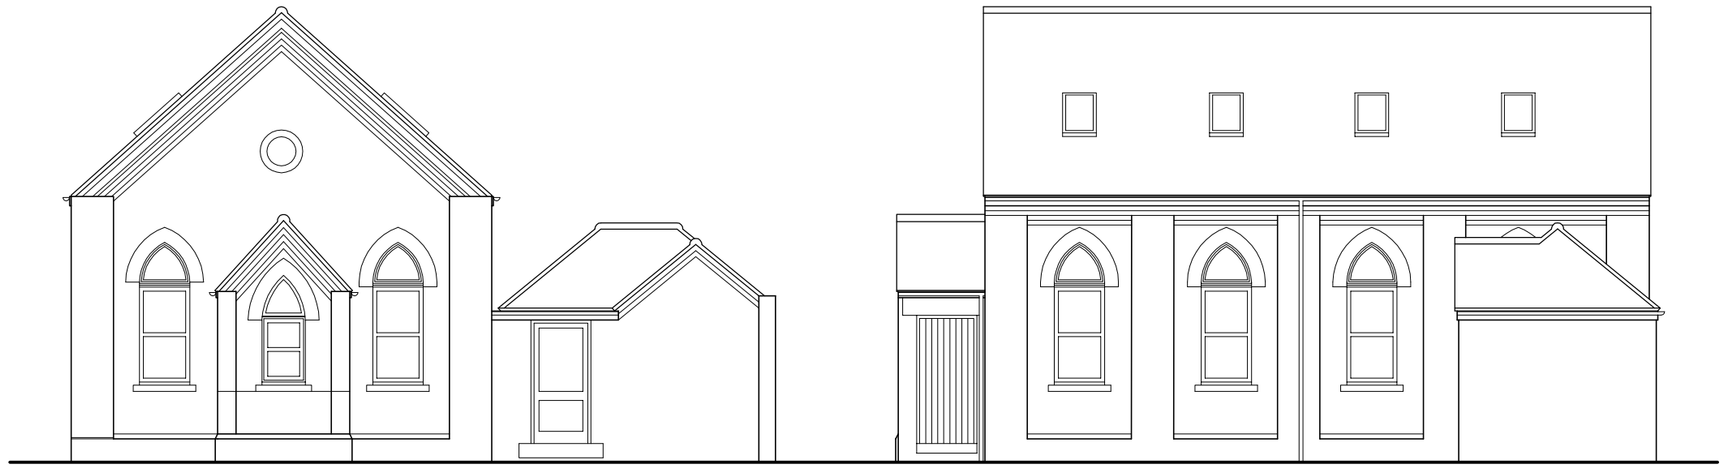


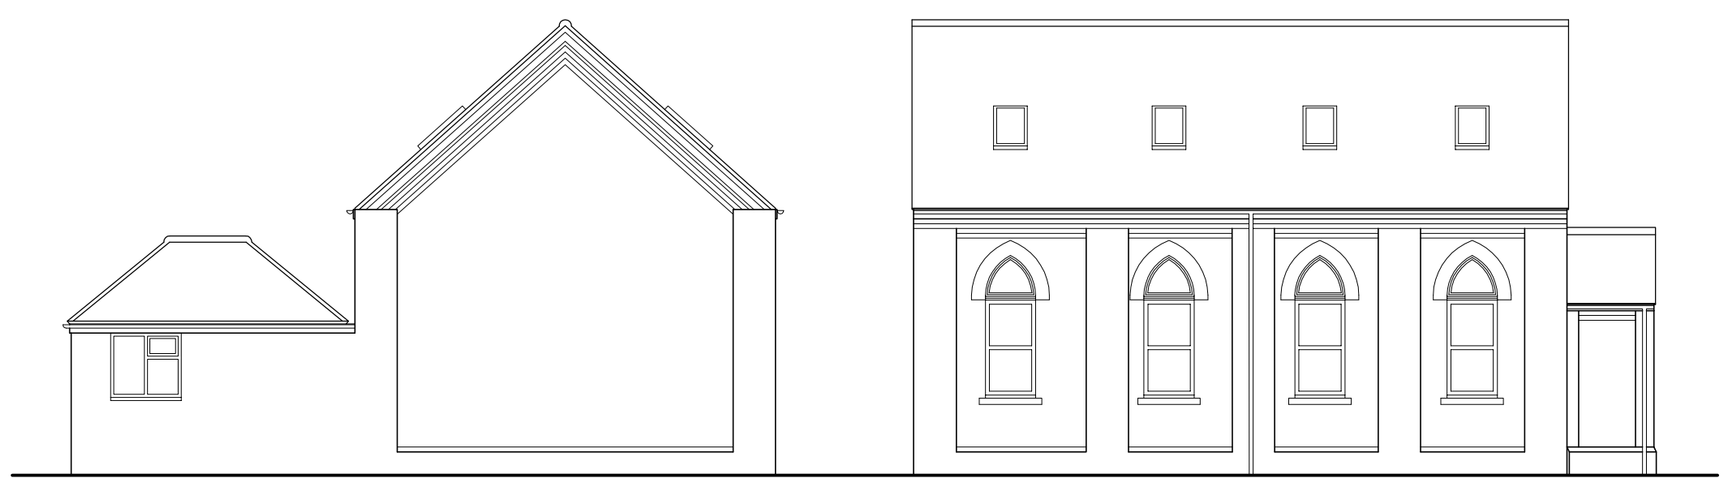


0 3 6 9 12 15 feet
0 1 2 3 4 5 m

# PROPOSED PLANS AND ELEVATIONS

Jenny McIntee Architectural Design
www.jennymcintee.co.uk info@jennymcintee.co.uk Tel 07921 003153

| | | | |
|---|---|---|---|
| Project: | Conversion to Dwelling | Date: | August 2016 |
| Address: | Chapel, Hillgate, Gedney Hill | Scale: | 1:100 on A2 |
| Client: | JC Property Developments Ltd | Job No: | 1662 |
| Drawing Title: | Proposed Floor Plans and Elevations | Dwg No: | 05 A |