


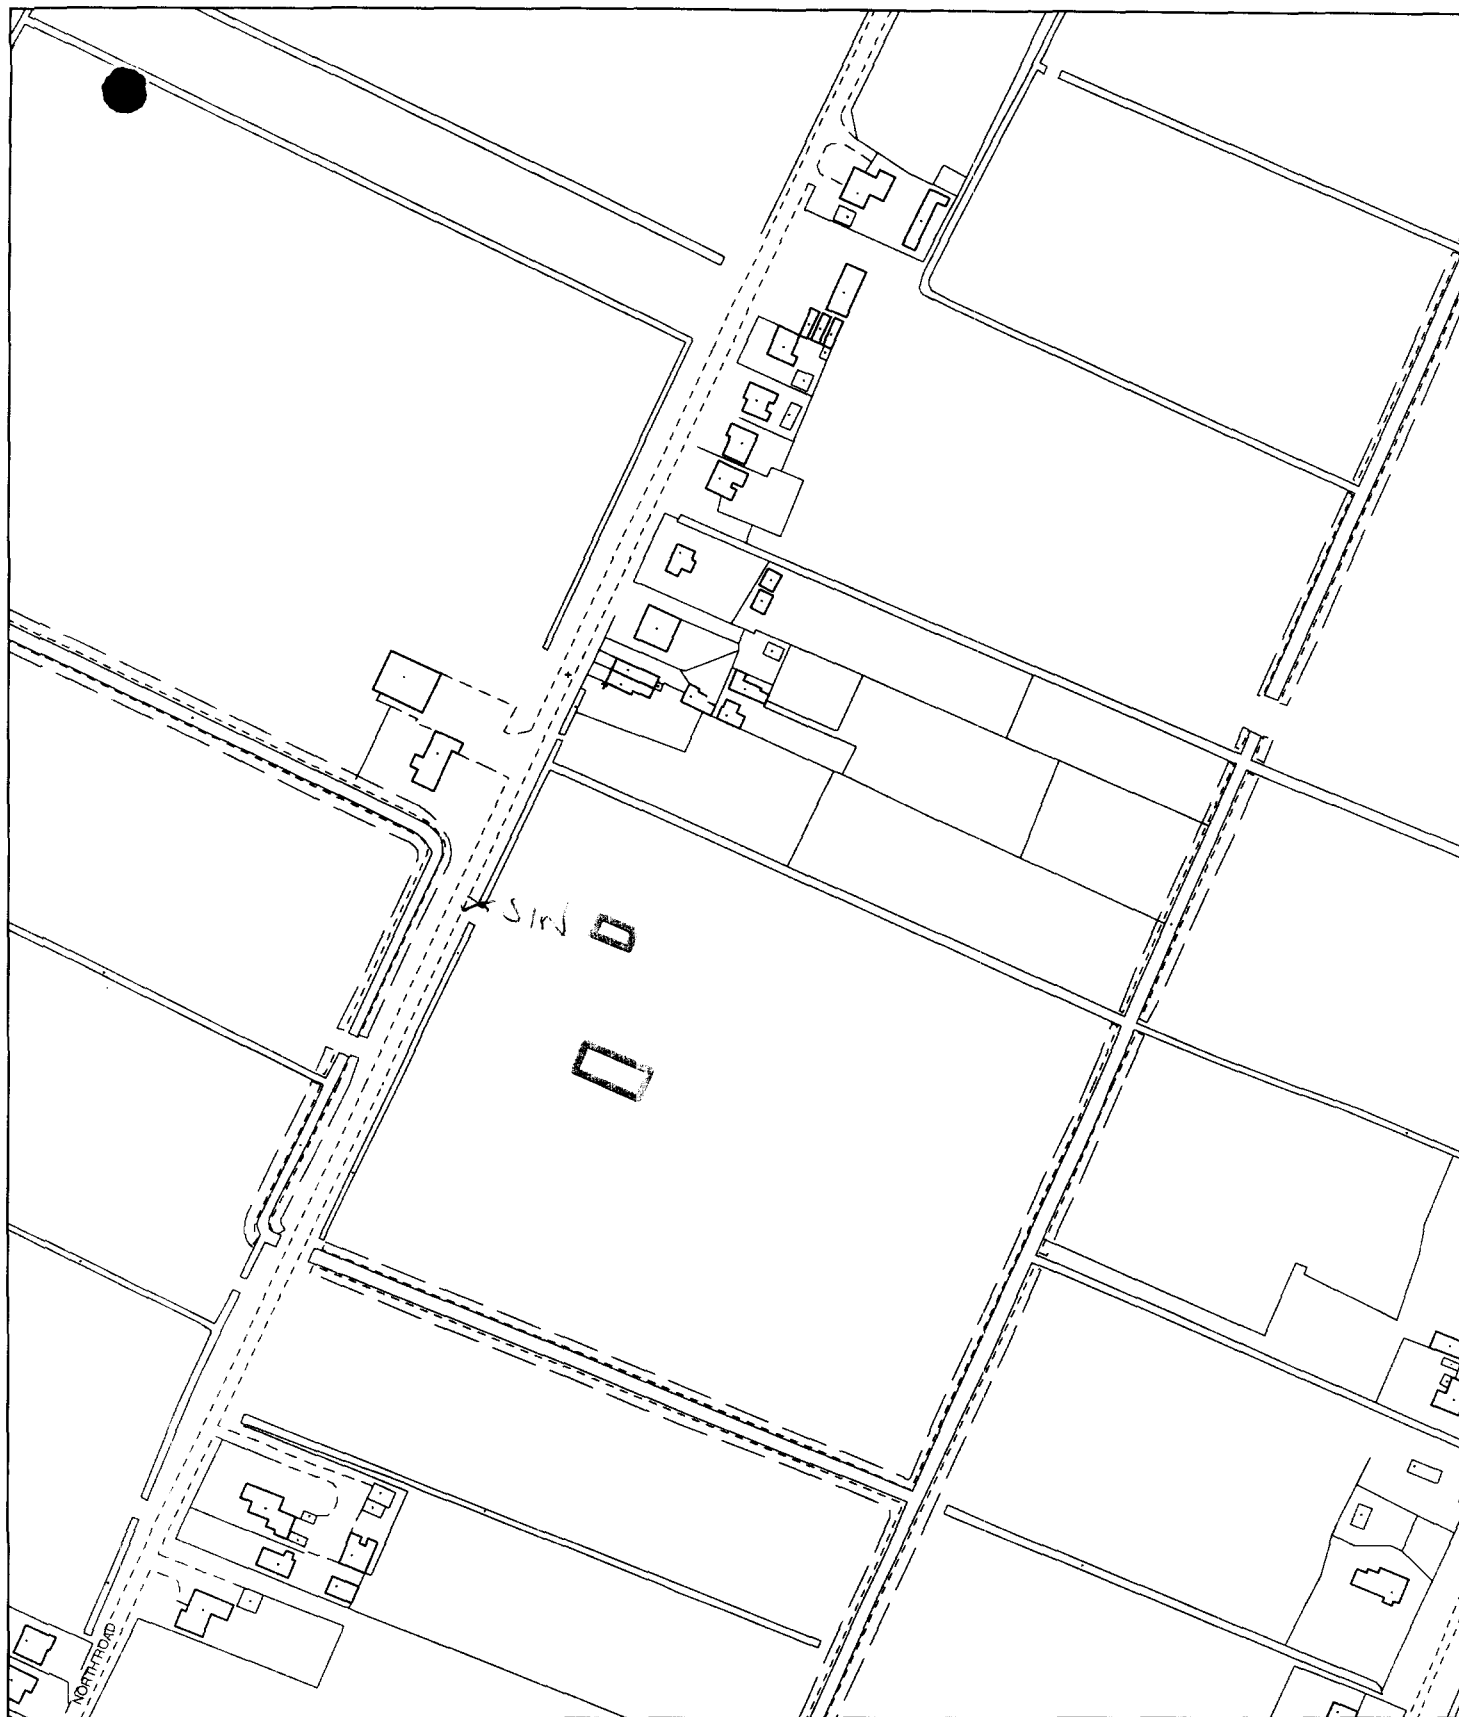

**Planning Application Location Plan
Ward Member Notification**

H07/0872/02


Scale: 1:2500

Planning and Development


Council Offices, Priory Road, Spalding, Lincolnshire
PE11 2XE

PLEASE DO NOT COPY THIS PLAN

This map is reproduced from Ordnance Survey material with permission of Ordnance Survey on behalf of Her Majesty's Stationery Office (c) Crown copyright. Unauthorised reproduction infringes Crown copyright and may lead to prosecution or civil proceedings. South Holland District Council LA079413 2002

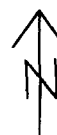

Ref 0872/02
Recd 25/7/02

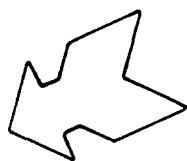

N

LOCATION PLAN 1:2500

