


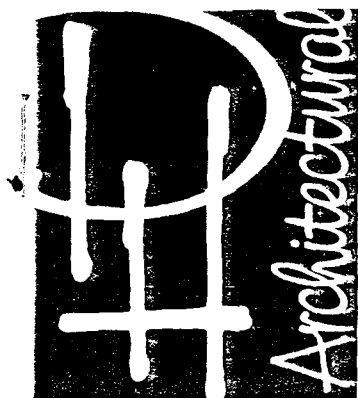

Peter Humphrey Associates
ARCHITECTURAL DESIGN AND BUILDING

**PROPOSED STABLE BLOCK,
AND BARN EXTENSION FORMING
IMPLEMENT & TRACTOR STORE,
OS MAP 3000 between 36 & 68 NORTH ROAD,
GEDNEY HILL.**



MR & MRS BERRISFORD


JULY 2002

JOB No.2356





British Institute of
Architectural Technologists

Ref 0812/02
Ref 05/1/02

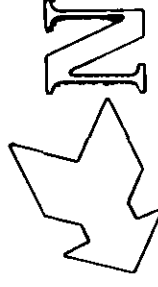


SITE PLAN 1:1000

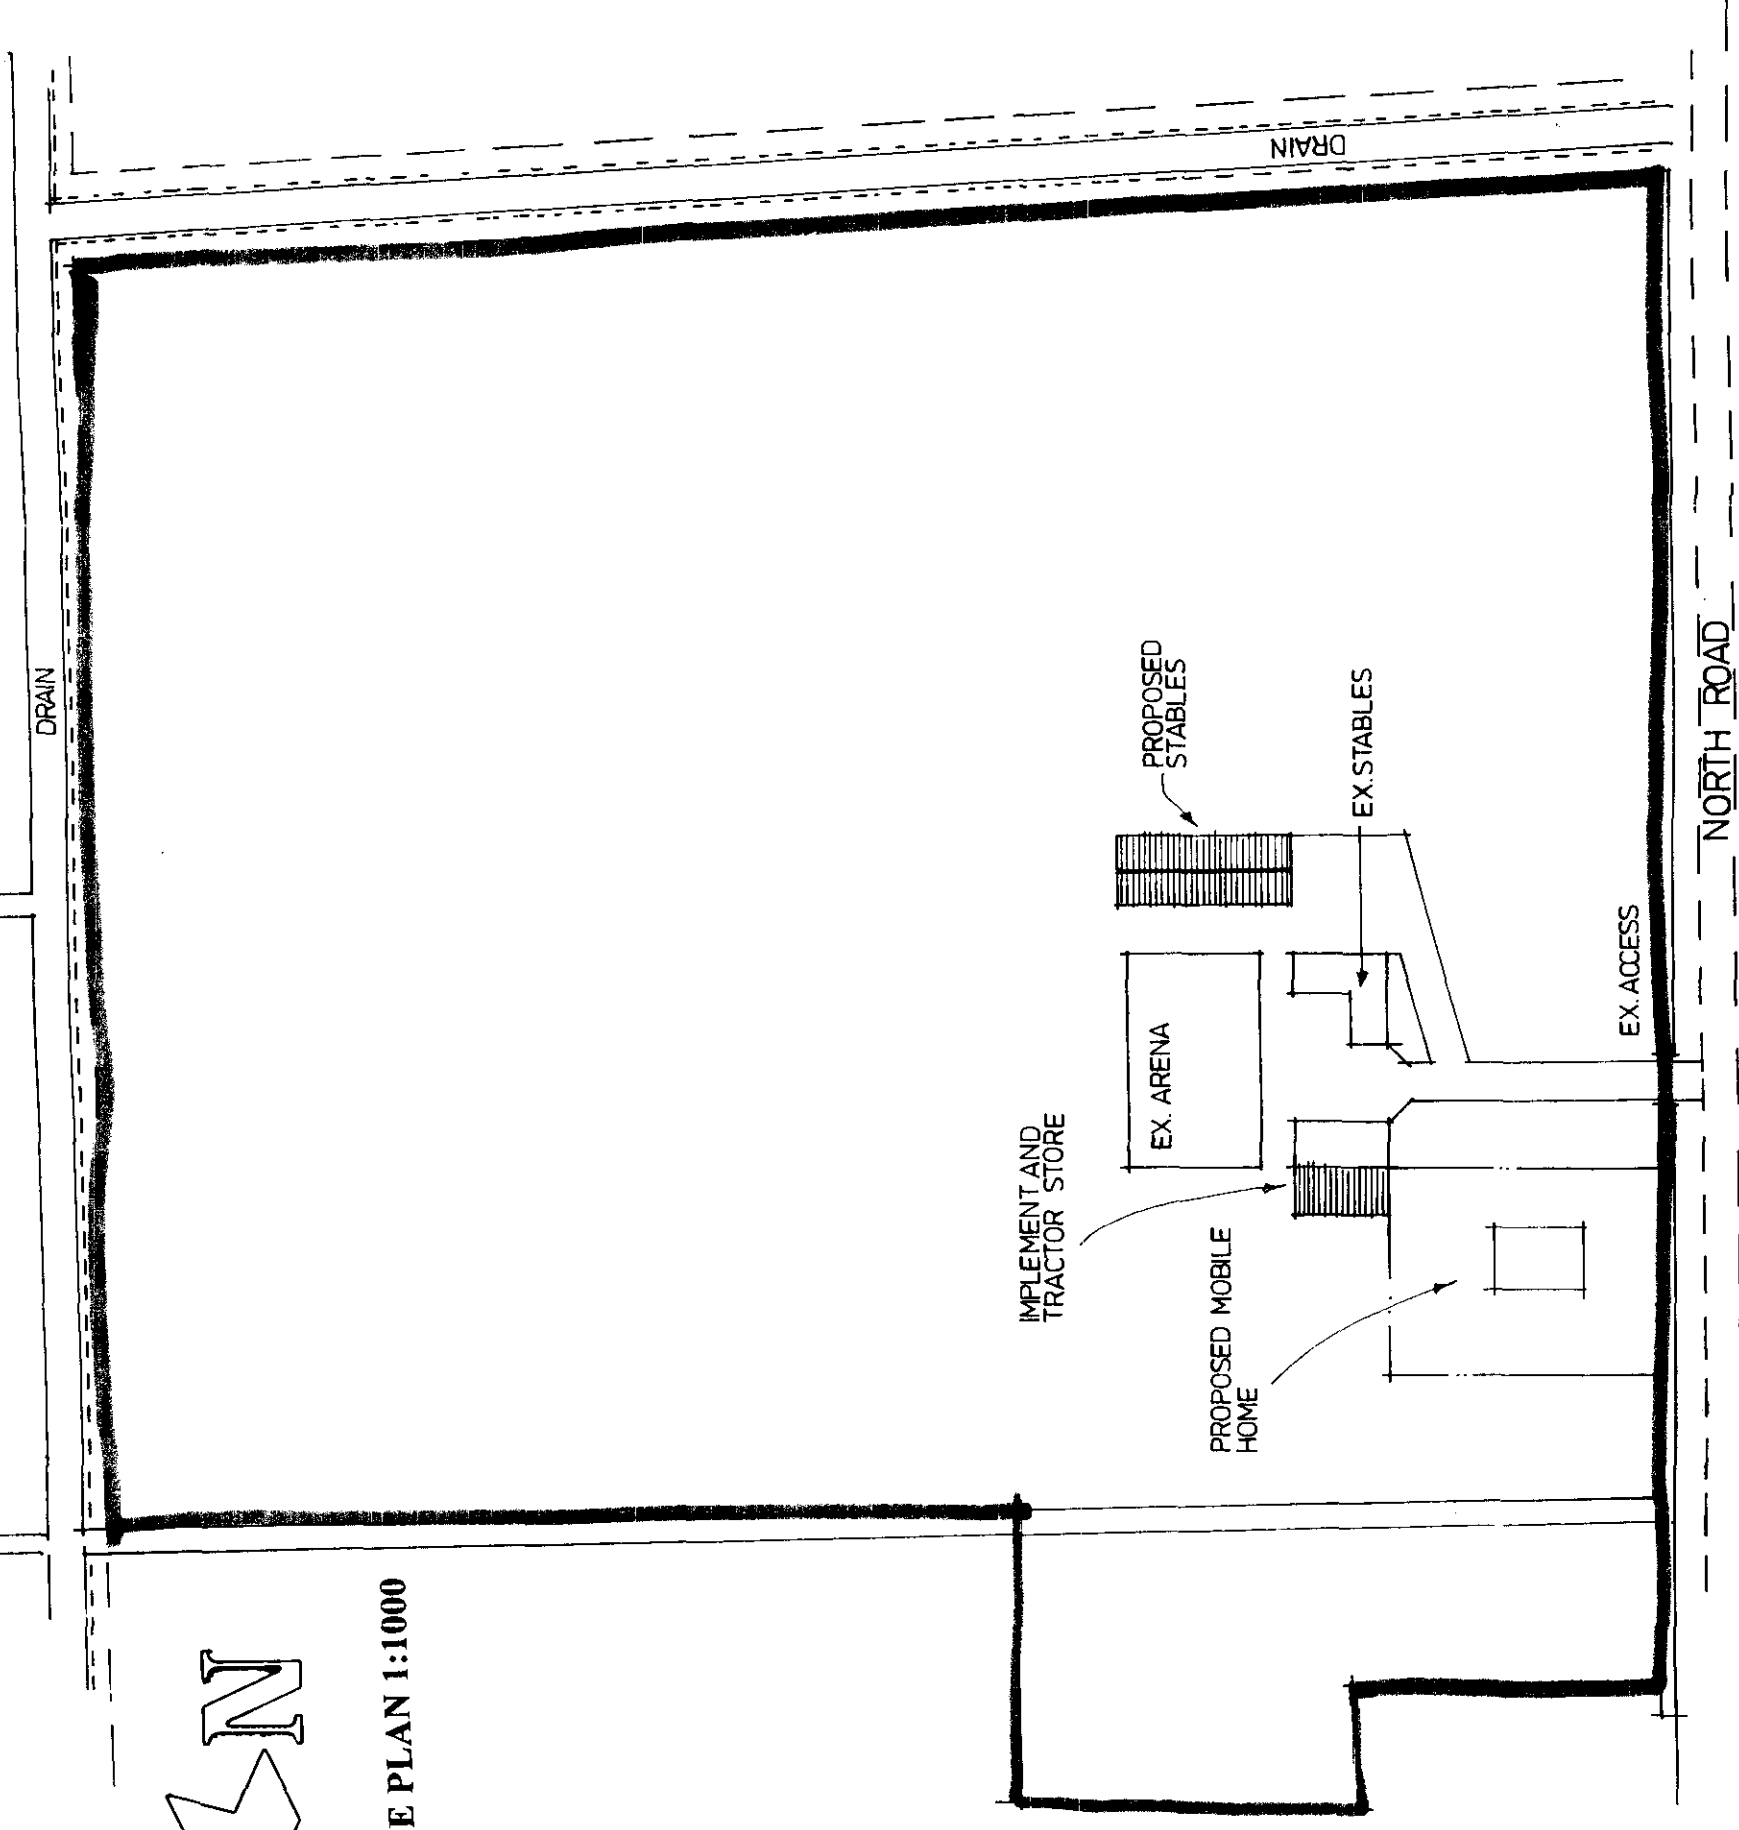

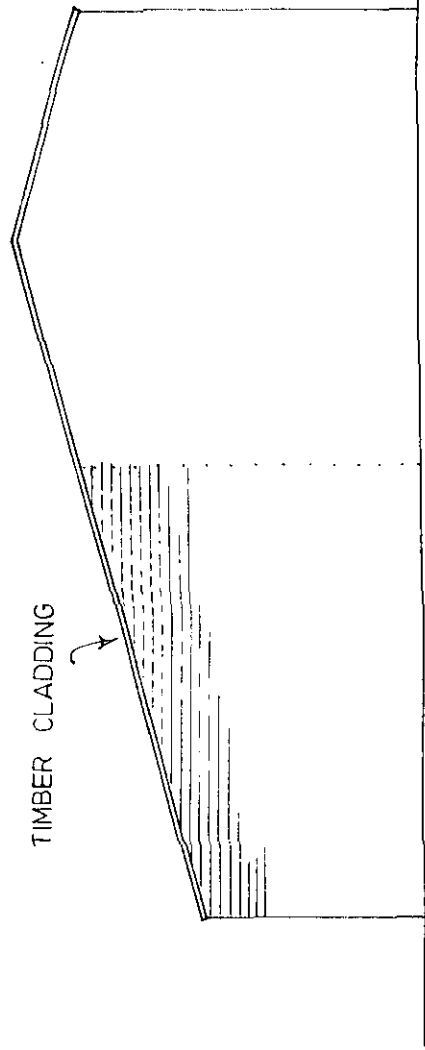


FRONT ELEVATION


6.000m

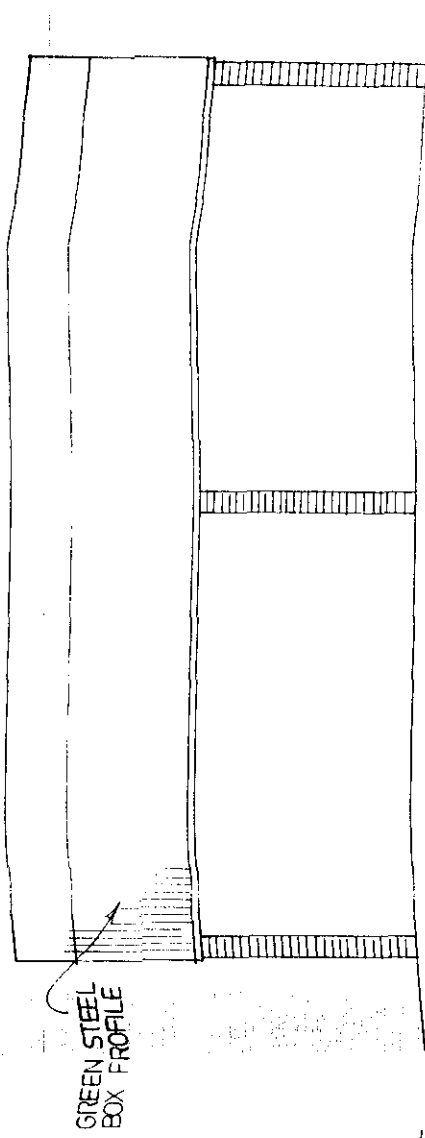

SIDE ELEVATION

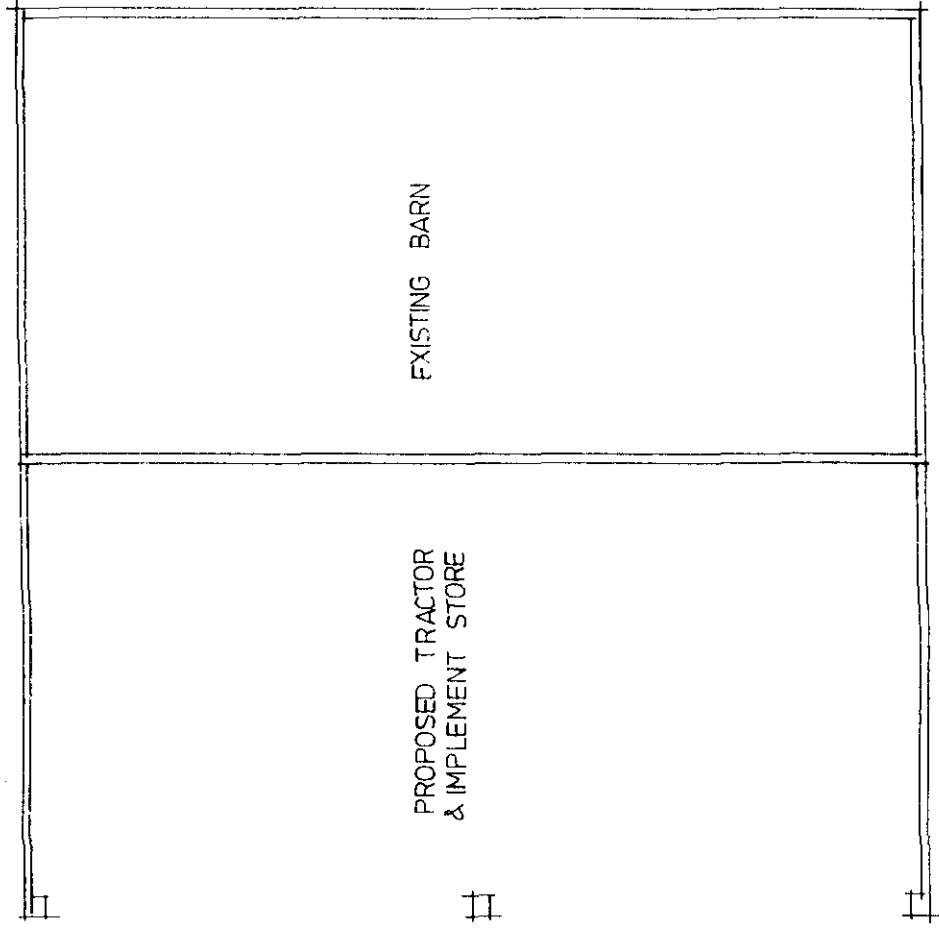

FLOOR PLAN

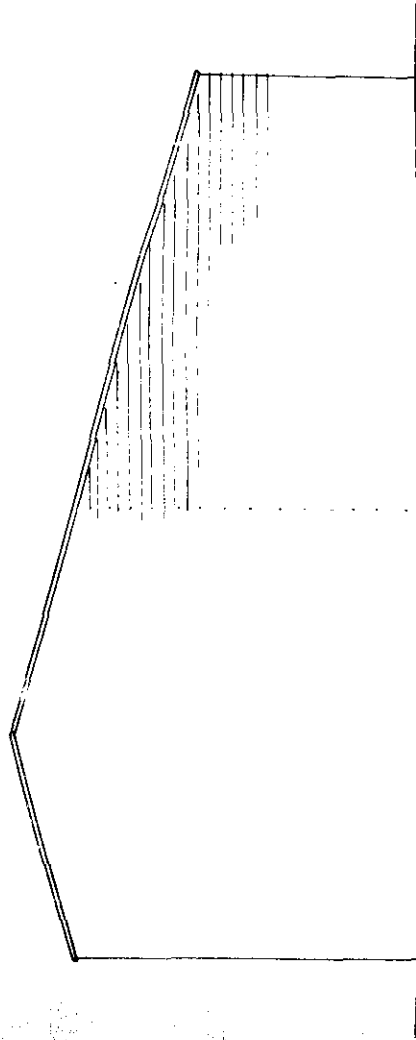

REAR ELEVATION

PROPOSED EXTENSION TO BARN
FORMING
TRACTOR AND IMPLEMENT STORE
OS Map 3000 between 36 & 68 NORTH ROAD,
GEDNEY HILL.


MR & MRS BERRISFORD

Architectural

Peter Humphrey Associates
ARCHITECTURAL DESIGN AND BUILDING
TELEPHONE 01945 466 966
30 OLD MARKET - WISBECH - CAMBS - PE13 1NB
E-MAIL: ENQUIRIES@PHARCHITECTURAL.CO.UK


British Institute of
Architectural Technologists

Ref 0872/02
Rev'd 25/1/02

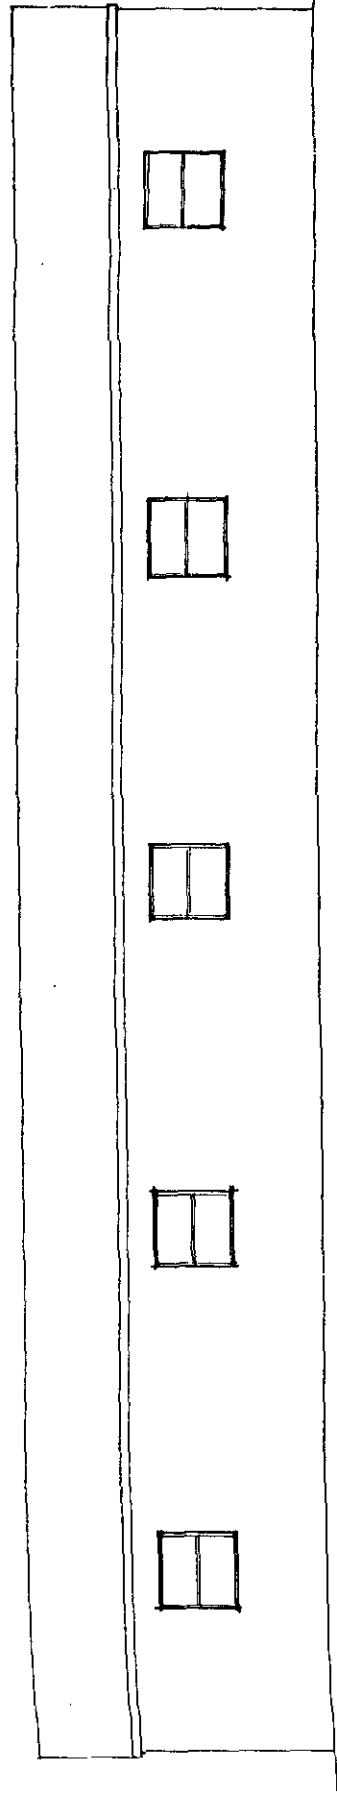

SIDE ELEVATION


FRONT

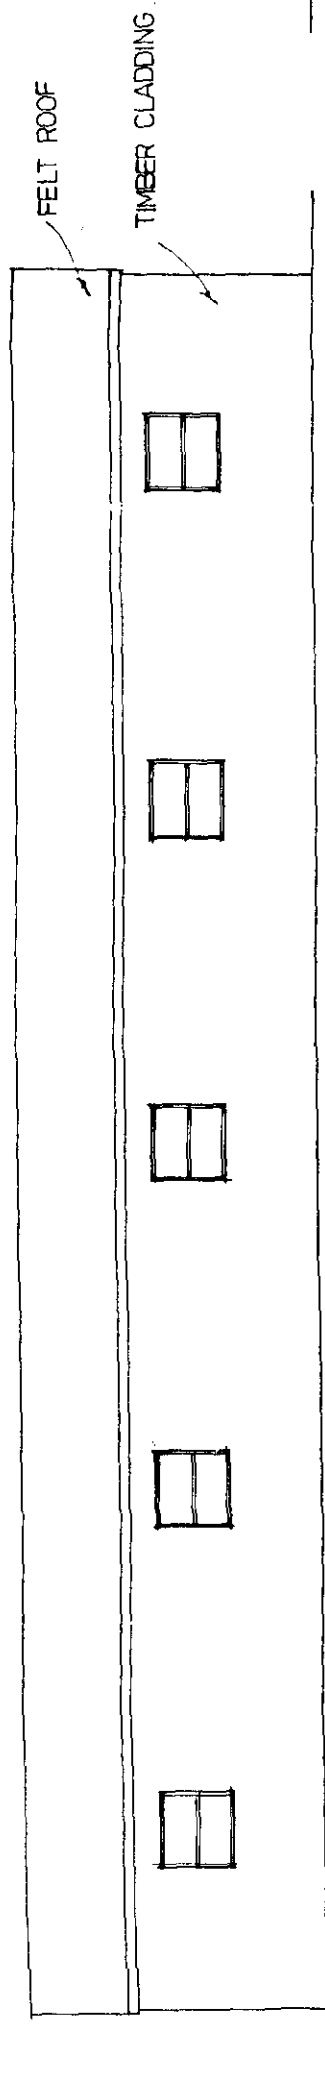

SIDE ELEVATION

REAR ELEVATION

22.86

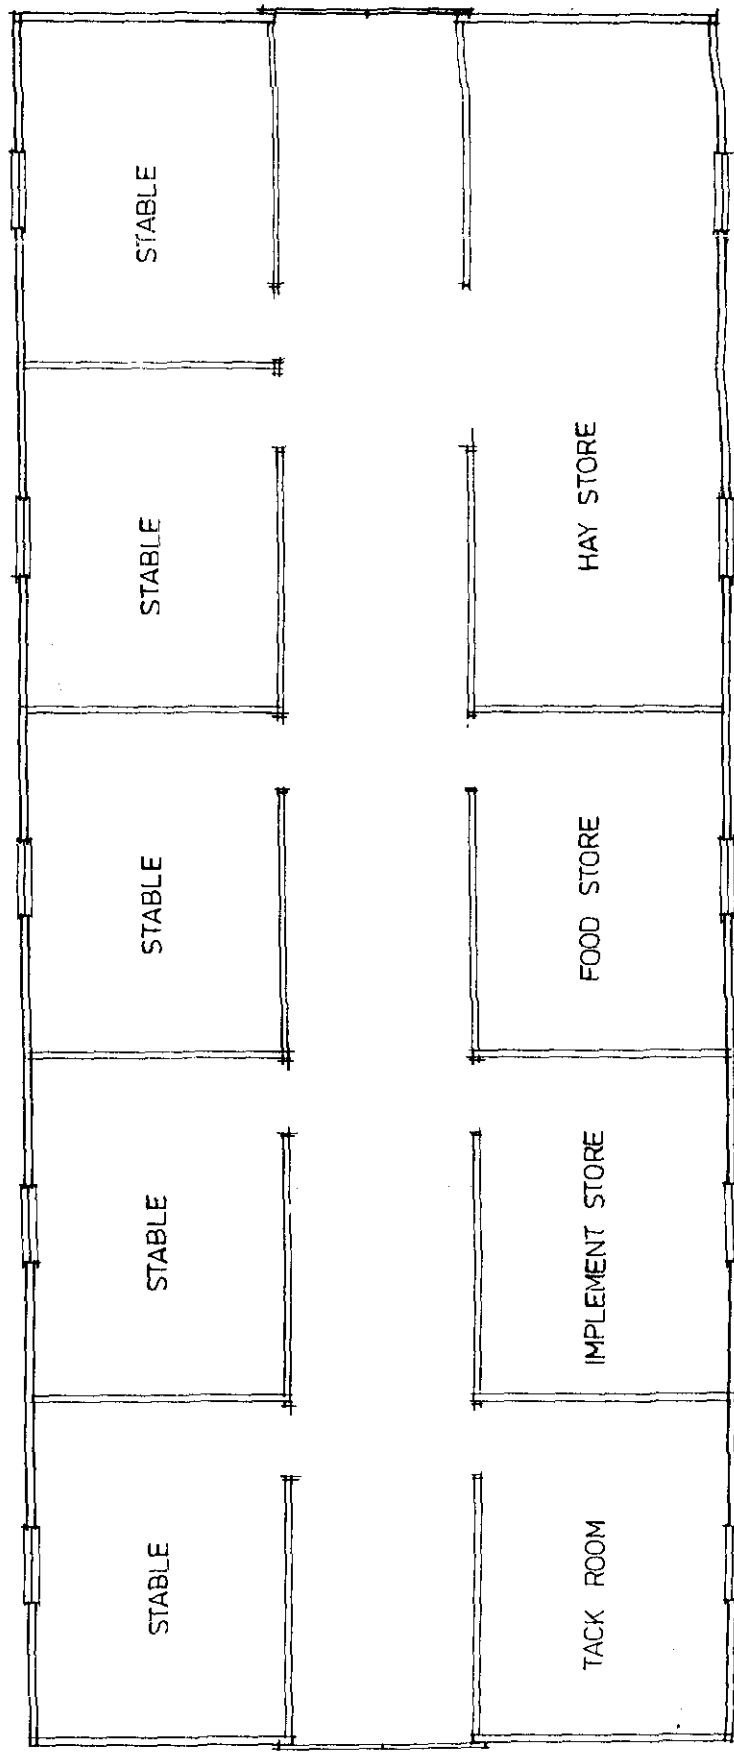

7.716

PROPOSED STABLE BLOCK
OS Map 3000 between 36 & 37
GEDNEY HILL.

MR & MRS BERRISFORD



FLOOR PLAN

Let 08/2/02
Feb 25/1/02