DETERMINED PLAN

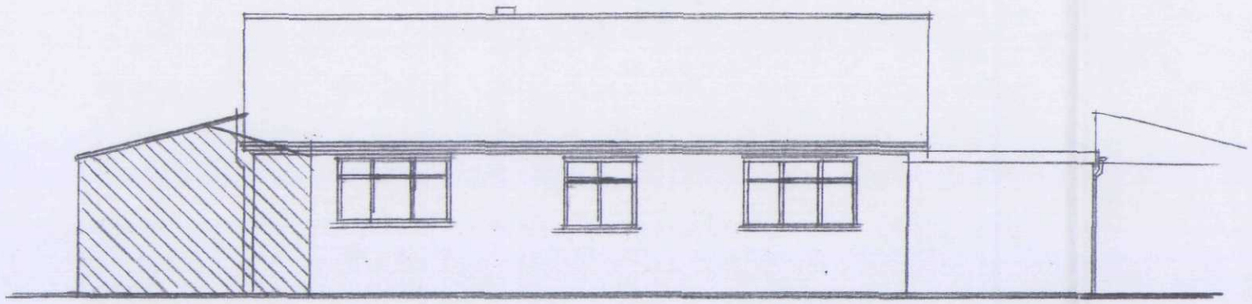

REAR

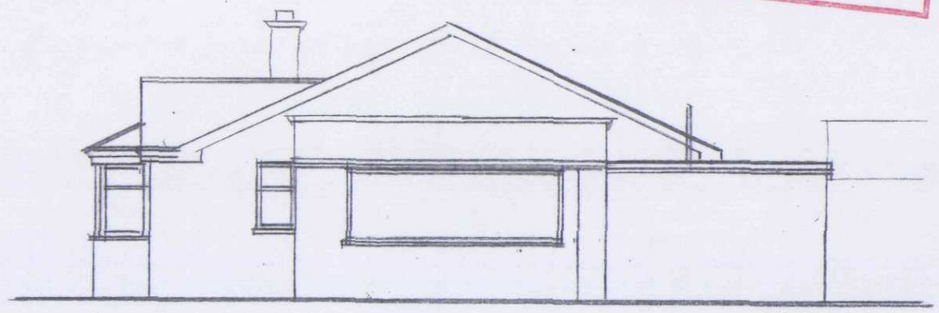

SIDE

EXISTING ELEVATIONS

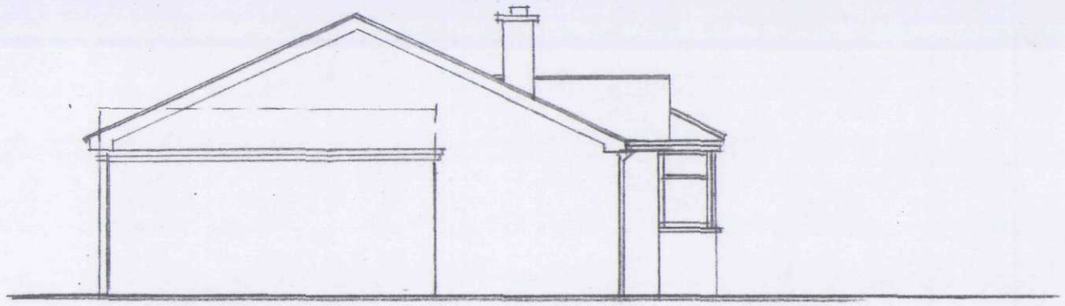

SIDE

SHDC
Planning & Development
16 JUL 2003
Ref 0889/03

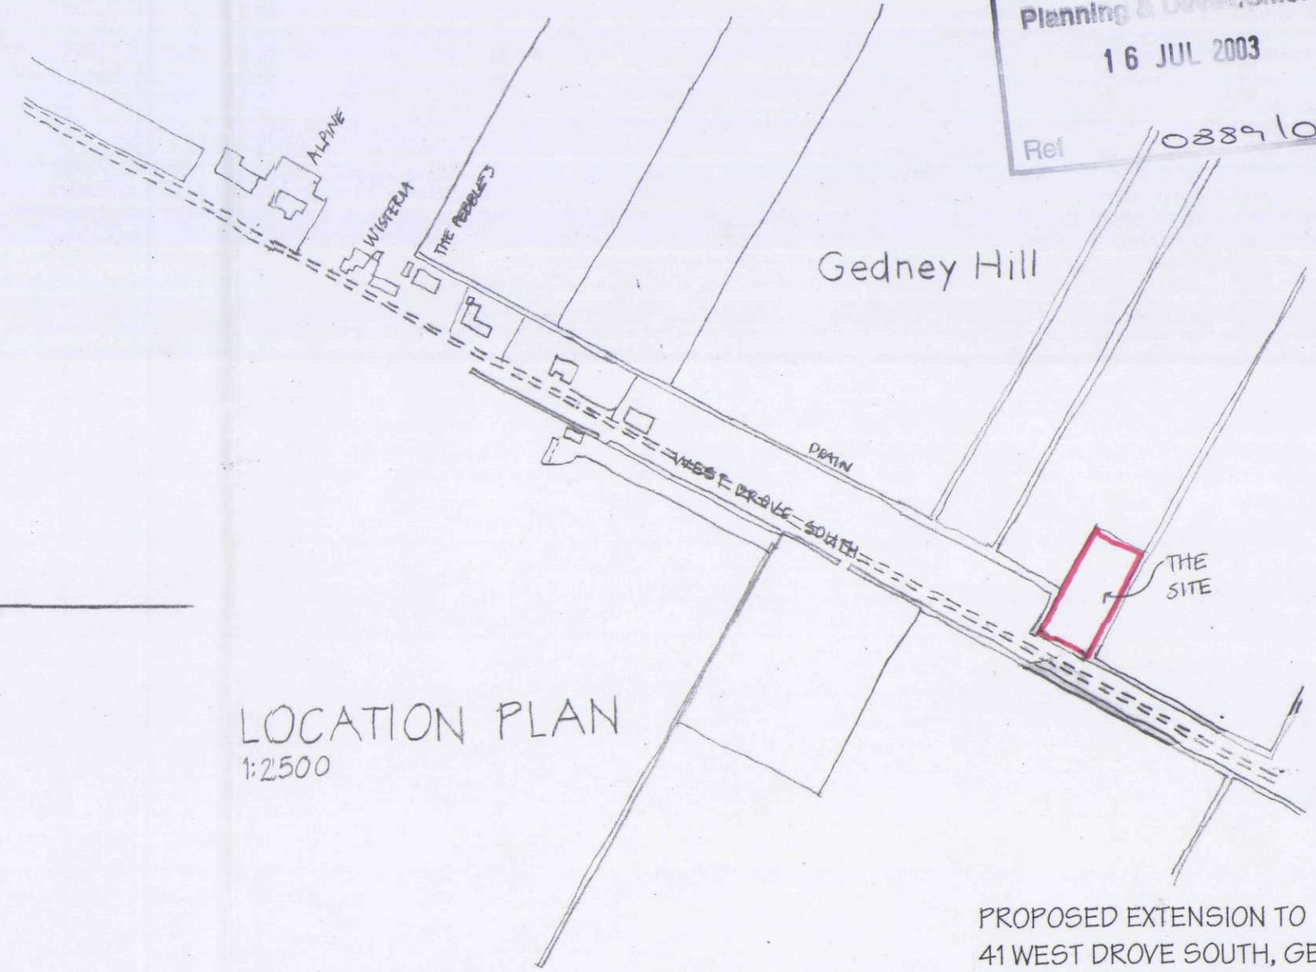

LOCATION PLAN
1:2500

Karen Bradley — Chartered Architect

PROPOSED EXTENSION TO
41 WEST DROVE SOUTH, GEDNEY HILL,
FOR MR AND MRS COOPER
Existing elevations — scale 1:100
Dwg no. 03/14/02a