DETERMINED PLAN

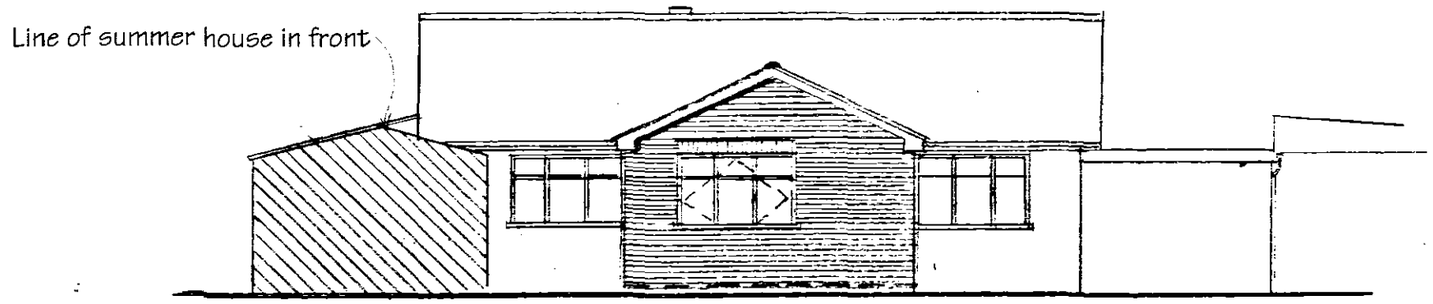

REAR

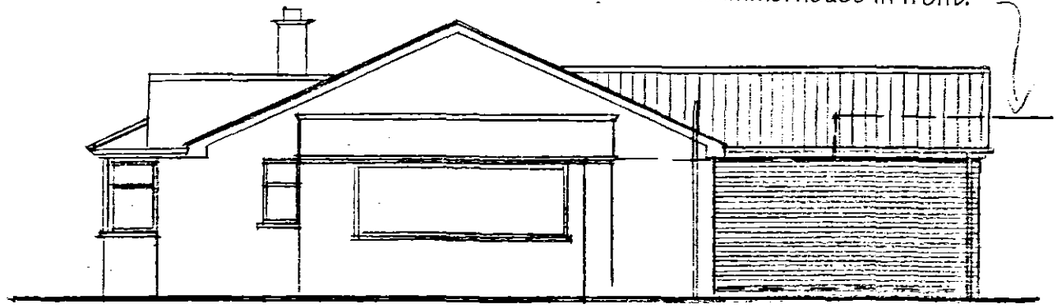

SIDE

PROPOSED ELEVATIONS

MATERIALS
Walls - Buff coloured brick to match existing.
Roof- Dark concrete tiles to match existing
Joinery- White u..p.v.c. to match existing.

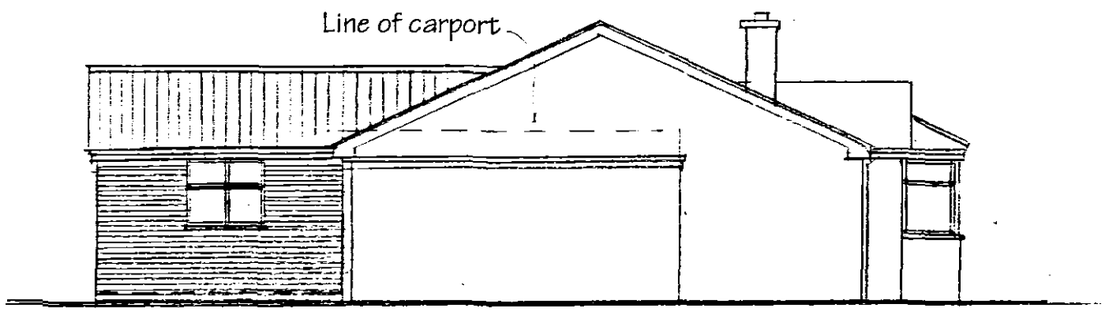

SIDE

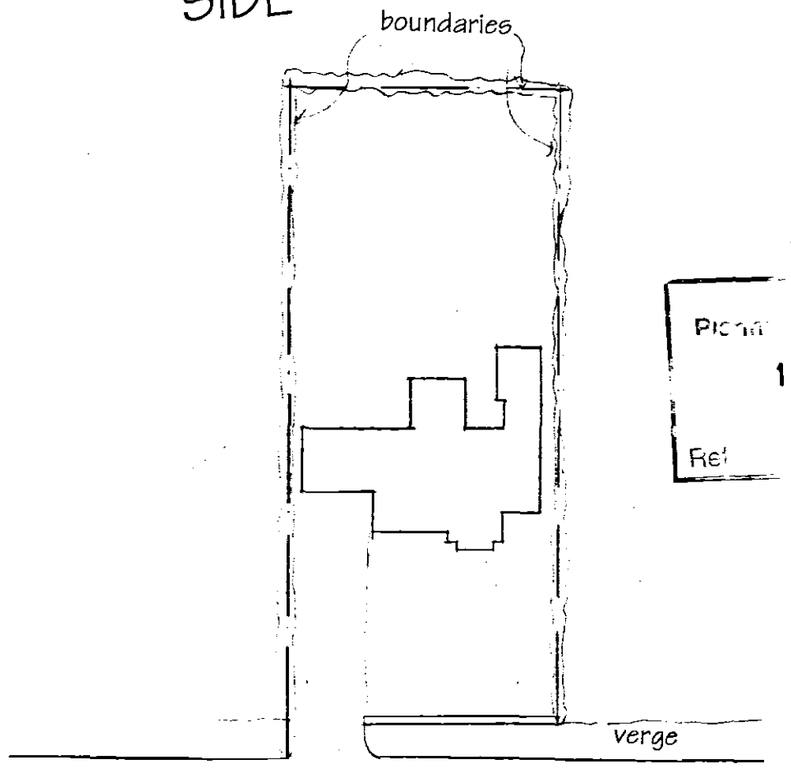

BLOCK PLAN WEST DROVE SOUTH

Pl... ...pment
16 JUL 2003
Ref 0889/03

Karen Bradley — Chartered Architect

PROPOSED EXTENSION TO
41 WEST DROVE SOUTH, GEDNEY HILL,
FOR MR AND MRS COOPER
Proposed elevations and block plan— scales 1:100/1:500
Dwg no. 03/14/03